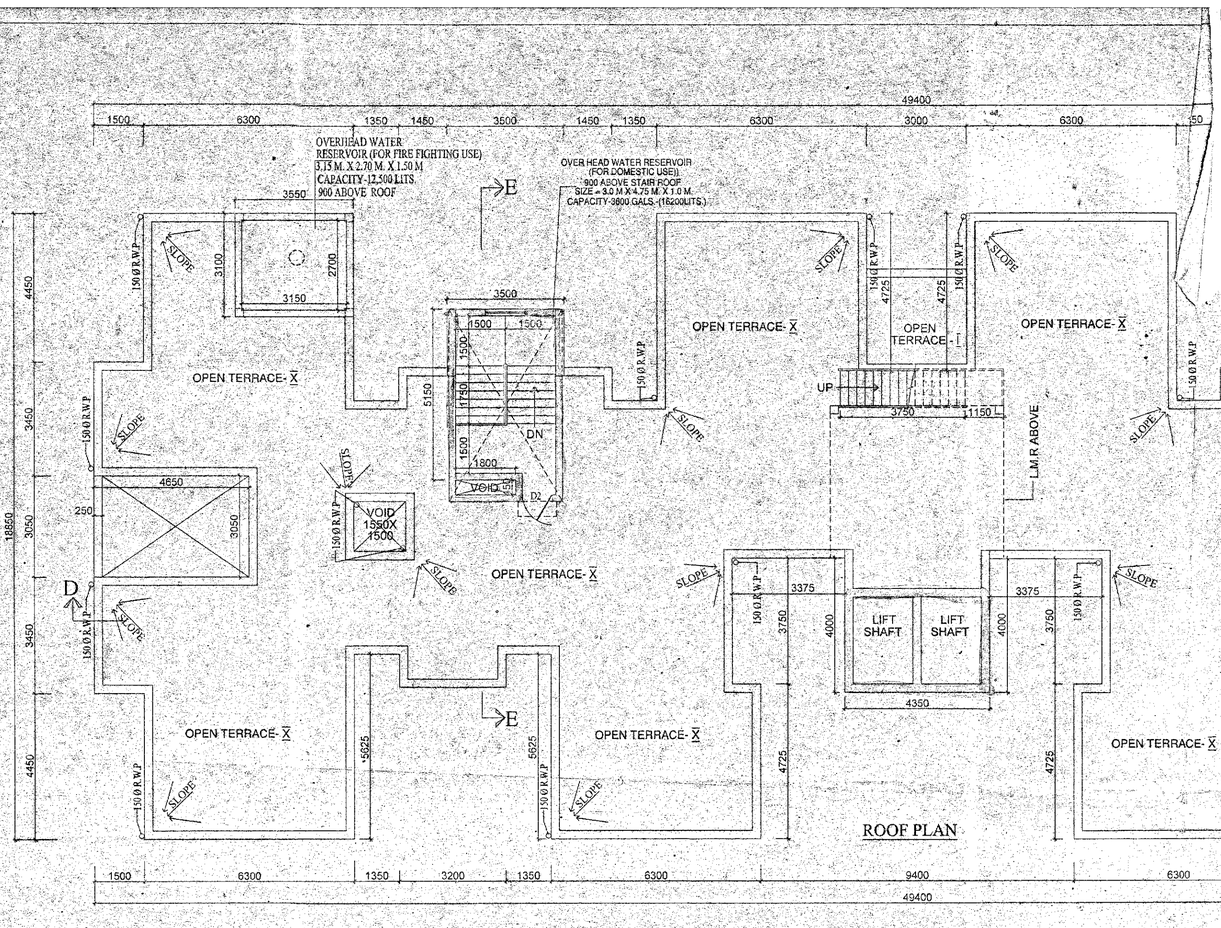

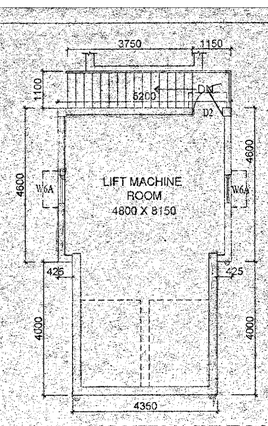

SCHEDULE OF DOORS & WINDOWS			
MKD.	SILE	LINTEL	SIZE
F.D	-	2150	1000X2150
D1	-	2150	1100X2150
D2	-	2150	900X2150
D3	-	2150	750X2150
D4	-	2150	1000X2150
SFD	-	2150	1450X2150
SFD1	-	2150	1300X2150
SFD2	-	2150	1150X2150
SFD3	-	2150	1100X2150
DW	-	2150	3000X2150
W1	950	2150	2100X1200
W2	950	2150	1800X1200
W3	950	2150	1575X1200
W3A	950	2150	1500X1200
W3B	950	2150	1425X1200
W4	950	2150	1200X1200
W4A	950	2150	1250X1200
W5	950	2150	1000X1200
W6	950	2150	850X1200
W7	1100	2150	1200X1050
W7A	1100	2150	1000X1050
W7B	1100	2150	800X1050
W7C	1100	2150	600X1050
W8	1100	2150	650X1050
W9	1250	2150	600X900
V			600X450

NOTE:
ALL EXTERNAL WALLS ARE 200 MM AND INTERNAL WALLS ARE 100 MM TH. RESPECTIVELY, UNLESS OTHERWISE MENTIONED.
T. = TREAD
R. = RISER

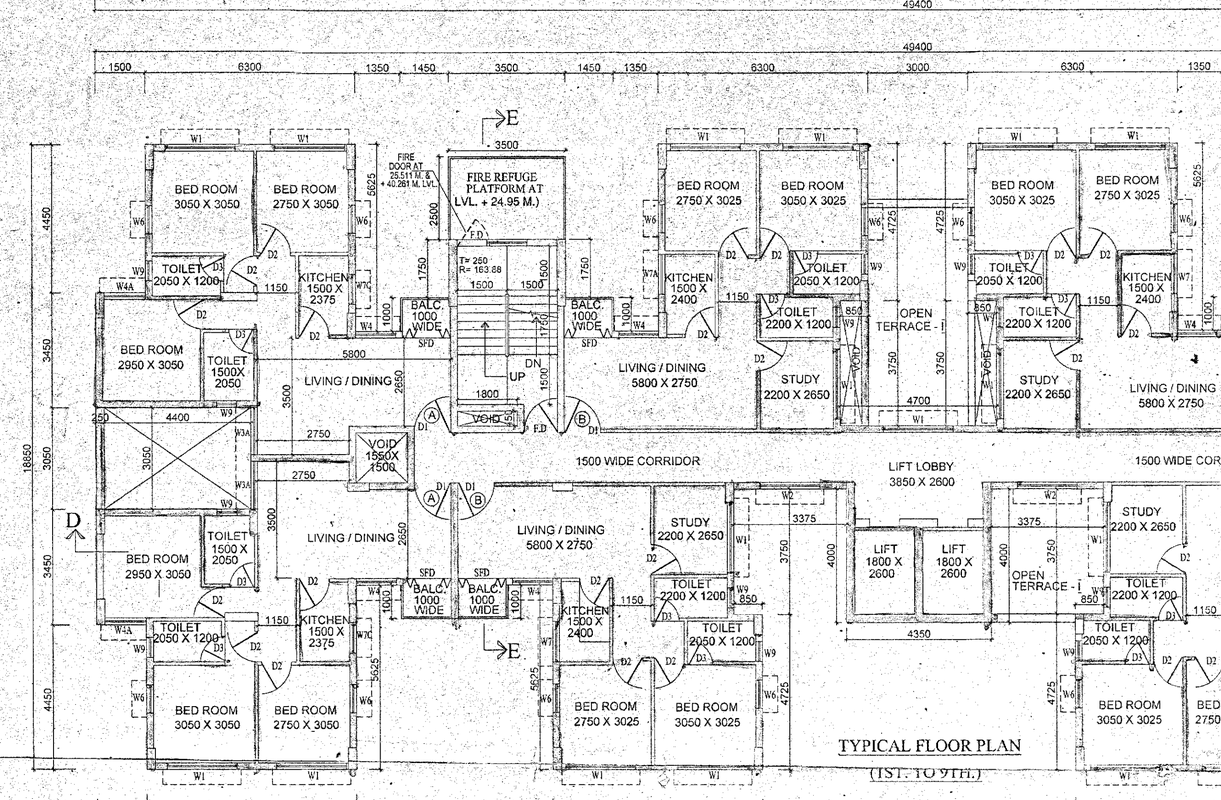

CERTIFICATE OF OWNER:

THIS IS TO CERTIFY THAT I SHALL NOT ON A LATER DATE, MAKE ANY ADDITION OR ALTERATION TO THIS PLAN.

IT IS CERTIFIED THAT I HAVE GONE THROUGH THE NBC OF INDIA AND ALSO ABIDE BY THOSE RULES DURING AND AFTER CONSTRUCTION OF BUILDING.

For Fairland Development India Ltd.
Authorised Signatory

M/s. Fairland Development Pvt. Ltd.

Being represented by the Constituted Attorney
M/s. Sourabh Construction Pvt. Ltd.

SIGNATURE OF OWNER:

CERTIFICATE OF STRUCTURAL ENGINEER:

THE STRUCTURAL DESIGN AND DRAWING OF BOTH FOUNDATION AND SUPERSTRUCTURE OF THE BUILDING HAS BEEN MADE BY ME. CONSIDERING ALL POSSIBLE LOADS INCLUDING THE SEISMIC LOAD AS PER THE NATIONAL BUILDING CODE OF INDIA AND CERTIFIED THAT IT IS SAFE AND STABLE IN ALL RESPECT.

CHANDI PROSAD KHANRA
BE (Civil), ME (Struct.), MIE (India)
ESE- I/2

SIGNATURE OF STRUCTURAL ENGG.

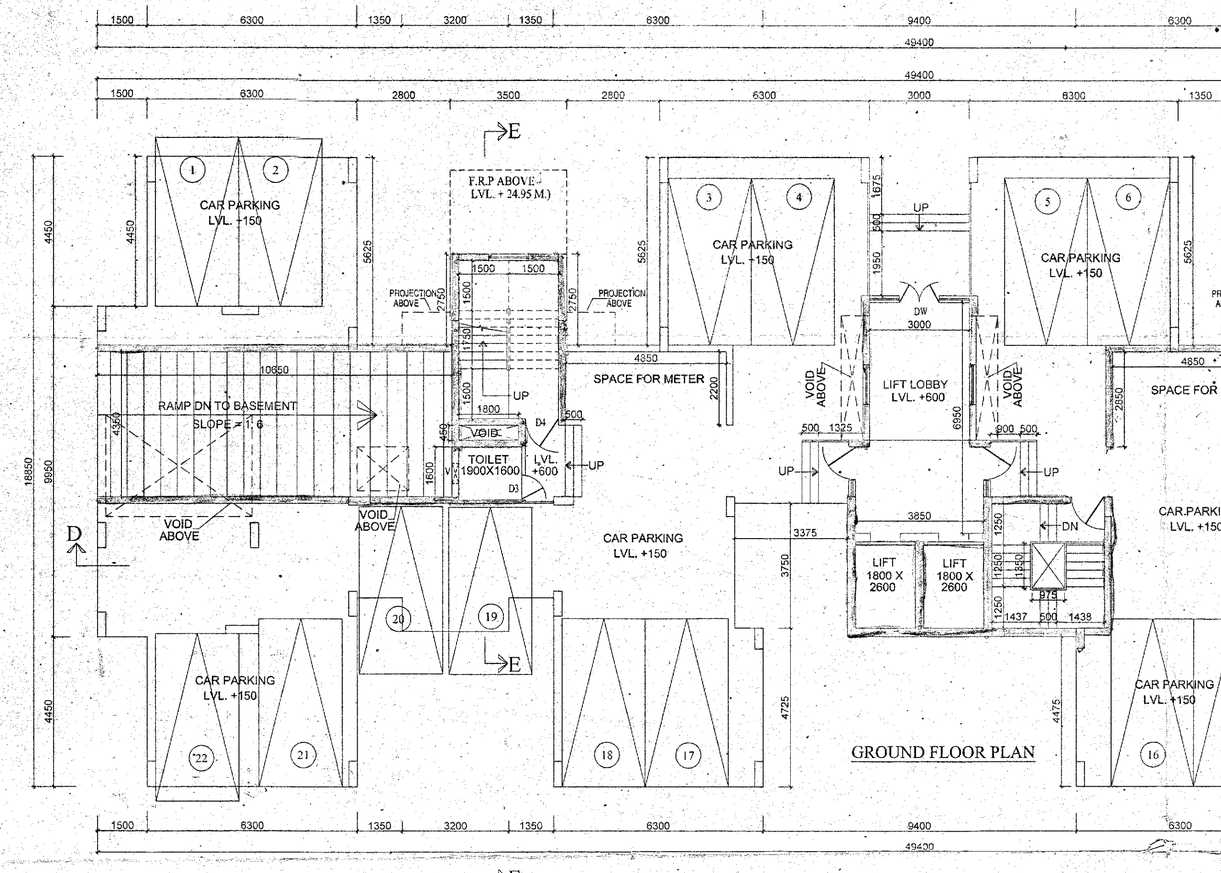

CERTIFICATE OF GEO-TECHNICAL ENGINEER:

THIS IS TO CERTIFY THAT THE SOIL TEST HAS BEEN Technically approved and recommended for sanction THIS PROJECT.

the Building Plan (No. 292/322/KMDA) upto (G+ Bldg IX) 29.30 mtr. ht. subject to the conditions.

a) Validity of the sanctioned Plan for 3 Years since.....
b) The Safety of structure should be checked as per I.S. Code.
c) The Construction should be carried out as per specification of I.S. Codes & sanctioned plan under the supervision of a qualified empanelled Engineer.
d) Construction of garbage val., soak pit and waste water drain should done by owner.
e) Any deviation from the plan shall means Demolition.

Sanctioned should be obtained from the concern Gram Panchayat

Assistant Engineer South 24 Pgs. Z.P. | District Engineer South 24 Pgs. Z.P. | Assistant Engineer South 24 Pgs. Z.P. | District Engineer South 24 Pgs. Z.P.

ALOK ROY
Enlisted Geotechnical Engineer
Rajpur - Sonarpur Municipality
No. - 008 / G. T. Eng.

SIGNATURE OF THE GEO-TECHNICAL ENGINEER

CERTIFICATE OF ARCHITECT:

I DO HEREBY CONFIRM AND CERTIFY WITH FULL RESPONSIBILITY THAT THE BUILDING PLAN HAS BEEN PREPARED BY ME KEEPING THE PROVISION OF NBC OF INDIA AND CERTIFY THAT IT IS SAFE & STABLE IN ALL RESPECT.

Approved Plan 12.02.2014
Prodhan
KULERDARI GRAM PANCHAYETI
Bishnupur-1, South 24 Parganas

HARSH SANON
COUNCIL OF ARCHITECTURE
REGISTRATION No. CA/90/13556

SIGNATURE OF ARCHITECT

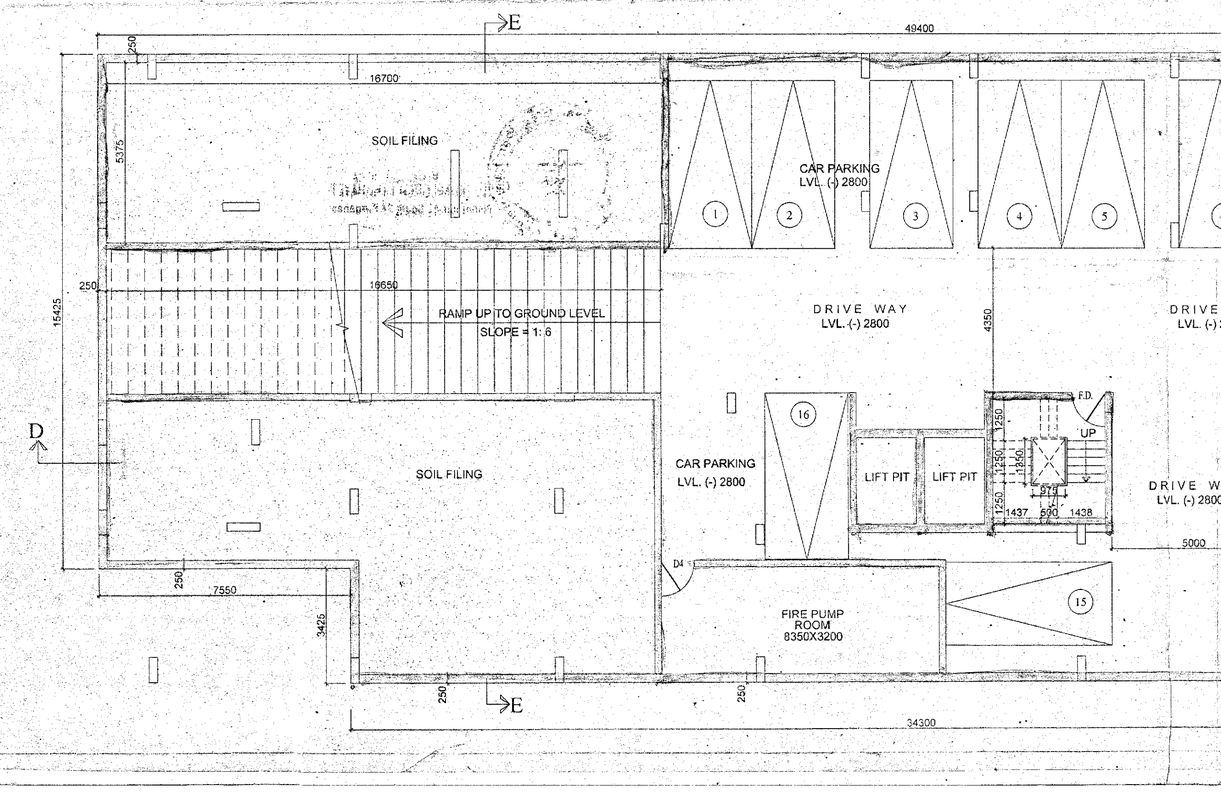

PROJECT :

PROPOSED B+G+IX STORIED RESIDENTIAL PROJECT " THE COUNTY " AT MOUZA- DAULATPUR J.L. NO.-79, R.S. & L.R. DAG NO.-790(P), 786, 785 (P), 787, 783 (P), 782 (P), 780 (P), UNDER L.R. KHATIAN NO- 2698, P.S-BISHNUPUR, DIST-24 PARGANAS (SOUTH).

JOB NO:	TITLE :			
DRG NO: CA/07	BASEMENT ,GROUND FLOOR, TYPICAL FLOOR (1ST. TO 9TH.), ROOF PLAN, PLAN OF L.M.R, BLOCK-B1 & B2			
REVISION NO:	SCALE: 1:100	DEALT BY: Moumita	CHECKED: Suvadip	DATE: 14-11-2013

S&S
SANON SEN & ASSOCIATES (P) LTD.
5, RUSSEL STREET, KOLKATA-700 071
PHONE:91-33-22264579, 22278068, 22172505;
FAX:2226 6917 www.sanonsen.com