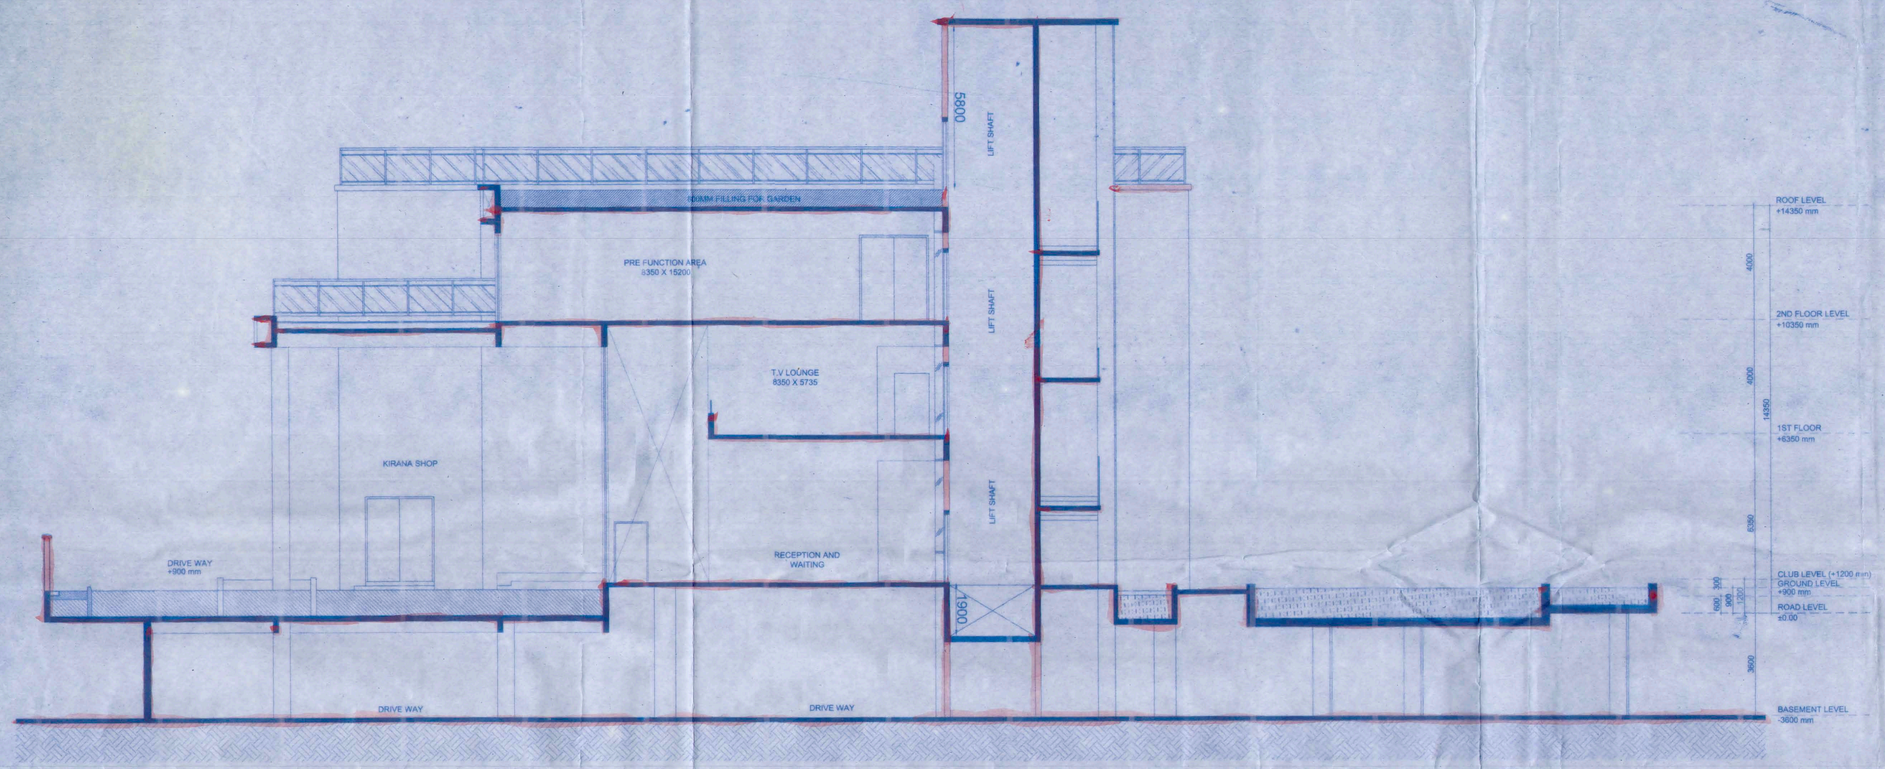

WING - H
SECTION-BB
SCALE - 1: 100

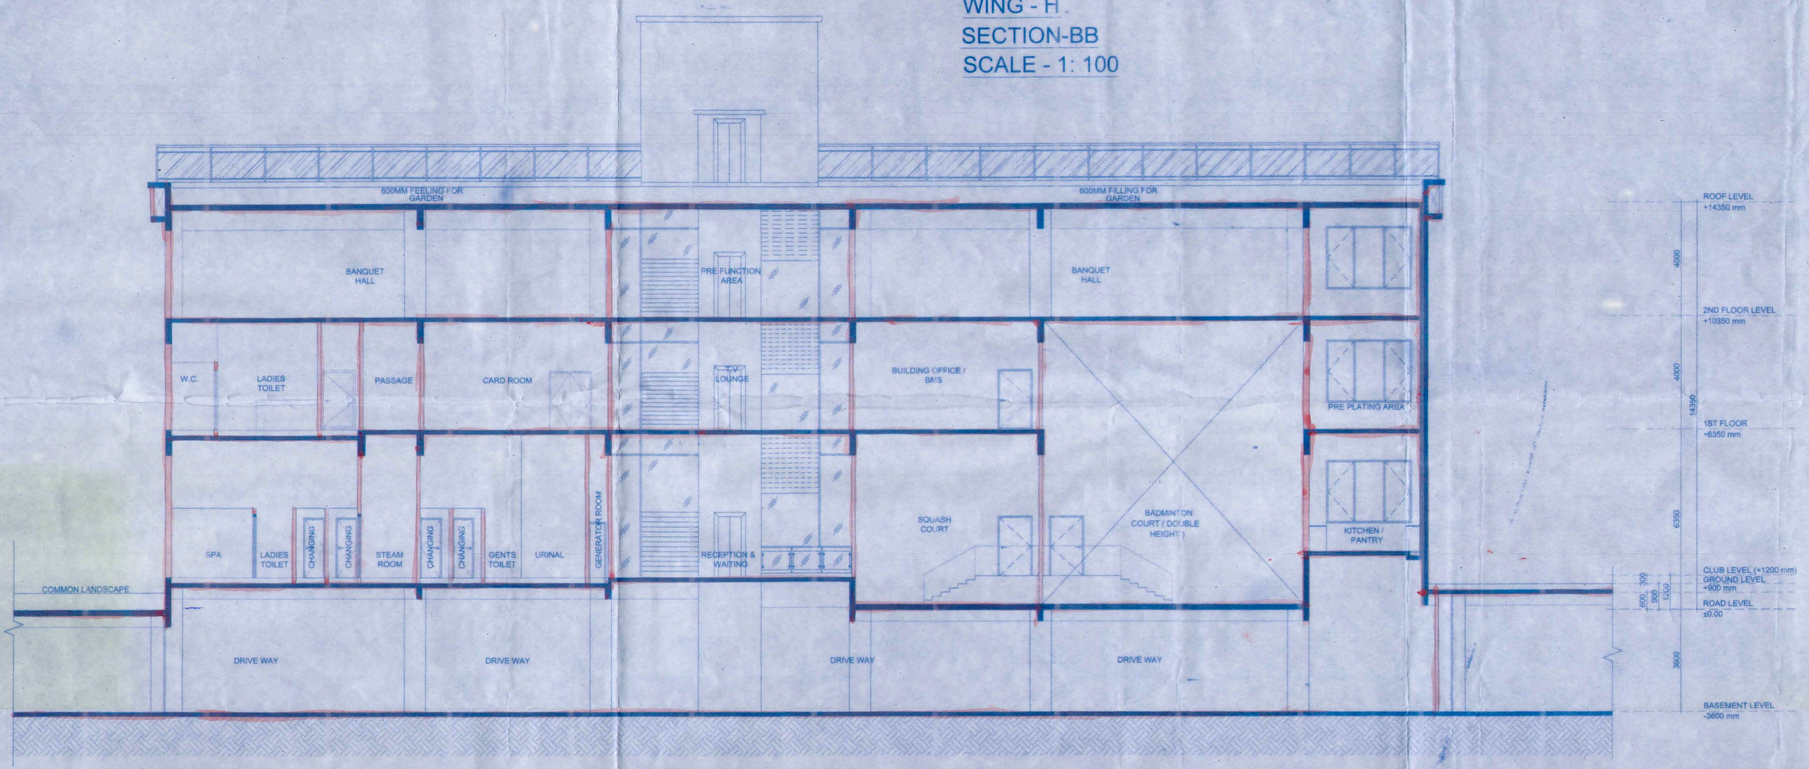

WING - H
SECTION-AA
SCALE - 1: 100

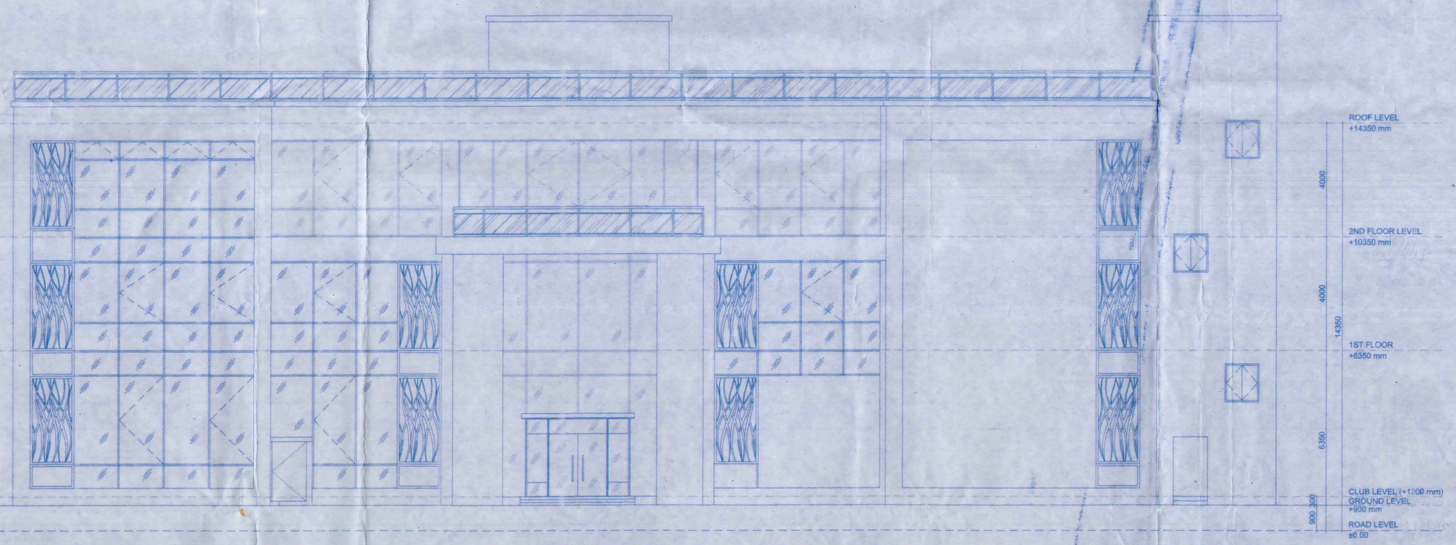

WING - H
FRONT ELEVATION
SCALE - 1: 100

CERTIFIED THAT I HAVE GONE THROUGH THE WEST BENGAL MUNICIPAL BUILDING RULES 2007 AND ALSO UNDERTAKE TO ABIDE BY THOSE RULES DURING AND AFTER THE CONSTRUCTION OF THE BUILDING.

22/6/17

SIG. OF OWNER

CERTIFICATE OF STRUCTURAL STABILITY

WE HEREBY CERTIFY THAT THE FOUNDATION AND SUPERSTRUCTURE OF THE BUILDING PROPOSED FOR CONSTRUCTION MOUZA MAHISH BATHAN, R.S. DAG NO. - 489,490,491,492,549,550,551,552,553,555,561, MOUZA THAKDARI, R.S. DAG NO. - 852,918. WARD NO. - 28 , PROVISIONAL HOLDING NO- 001, BIDHANNAGAR MUNICIPAL CORPORATION,(WARD NO. - 1 , BIDHANNAGAR MUNICIPALTY,PREVIOUSLY), KOLKATA. WEST BENGAL

HAVE BEEN SO DESIGNED BY ME/US WILL MAKE SUCH FOUNDATION AND SUPER STRUCTURE SAFE IN ALL RESPECT INCLUDING THE CONSIDERATION OF BEARING CAPACITY AND SETTLEMENT OF SOIL ETC.

CERTIFIED THAT THE PLAN HAS BEEN DESIGNED AND DRAWN UP STRICTLY ACCORDING TO THE WEST BENGAL MUNICIPAL BUILDING RULES, 2007.

I HAVE CHECKED THE STRUCTURAL CALCULATIONS MADE BY SRI CHANDI PRASAD KHANRA, R.S.E. I/2 THE CALCULATIONS IS FOUND CORRECT AND STRUCTURE IS SAFE AND STABLE IN ALL RESPECTS.

HARSH SANON
COUNCIL OF ARCHITECTURE
REGISTRATION No. CA/90/13556
SIGNATURE OF ARCHITECT
HARSH SANON
COUNCIL OF ARCHITECTURE
REGD. NO. CA/90/13556

CHANDI PROSAD KHANRA
BE (Civil), ME (Struct.), MIE (India)
RSE-I/2
SIGNATURE OF STRUCTURAL ENGINEER
CHANDI PROSAD KHANRA
REGD. NO. : RSE- I/2

Prasanta Kumar Ghosh
Geotechnical Engineer
B.E.M.Tech.,M.I.G.S.,LM-3583
G.T./1/6 (KMC)
SIGNATURE OF GEO-TECHNICAL ENGINEER
(NAME, ADDRESS AND EMPANELMENT NO.)

MS. MITA SA...
M.I.E., M.E. (Struct.)
ESE-38(1)
IC-89, Sec-1, Salt Lake
SIGNATURE OF STRUCTURAL REVIEWER
(NAME, ADDRESS AND EMPANELMENT NO.)

PROJECT:

PLAN PROPOSAL FOR ADDITIONAL 6 FLOORS OVER SANCTIONED B+G+19 STORIED, WING (A & B); ADDITIONAL 7 FLOORS OVER SANCTIONED B+G+18 STORIED, WING (C & D); ADDITIONAL 2 FLOORS OVER SANCTIONED B+G+19 STORIED, WING (E & F); WITH ADDITION OF B+G+25 STORIED NEW BUILDING, WING G; ALONG WITH ADDITIONAL 2 FLOORS OVER SANCTIONED B+G STORIED CLUB BUILDING AT MOUZA MAHISH BATHAN, R.S. DAG NO. - 489,490,491,492,549,550,551,552,553,555,561, MOUZA THAKDARI, R.S. DAG NO. - 852,918. WARD NO. - 28 ,PROVISIONAL HOLDING NO- 001, BIDHANNAGAR MUNICIPAL CORPORATION, (WARD NO. - 1 , BIDHANNAGAR MUNICIPALTY, PREVIOUSLY), KOLKATA. WEST BENGAL, VIDE BUILDING PLAN SANCTION NO:A/BM/623, DATED:1.11.2013.

JOB NO :	TITLE : WING - H CLUB HOUSE		
DRG. NO : CA/11	SECTION-AA, SECTION-BB & FRONT ELEVATION		
REVISION NO :	SCALE : 1:100	DEALT BY : suvadip	DATE : 31.08.2015

S&S
SANON SEN & ASSOCIATES (P) LTD.
ARCHITECTS, ENGINEERS &INTERIOIR DESIGNERS
5, RUSSEL STREET, KOLKATA-700 071
PHONE:91-33-22264579,22172505,22294402
FAX:2226 6917 E-MAIL:sanonsen@vsnl.com

7 Blocks

FINAL