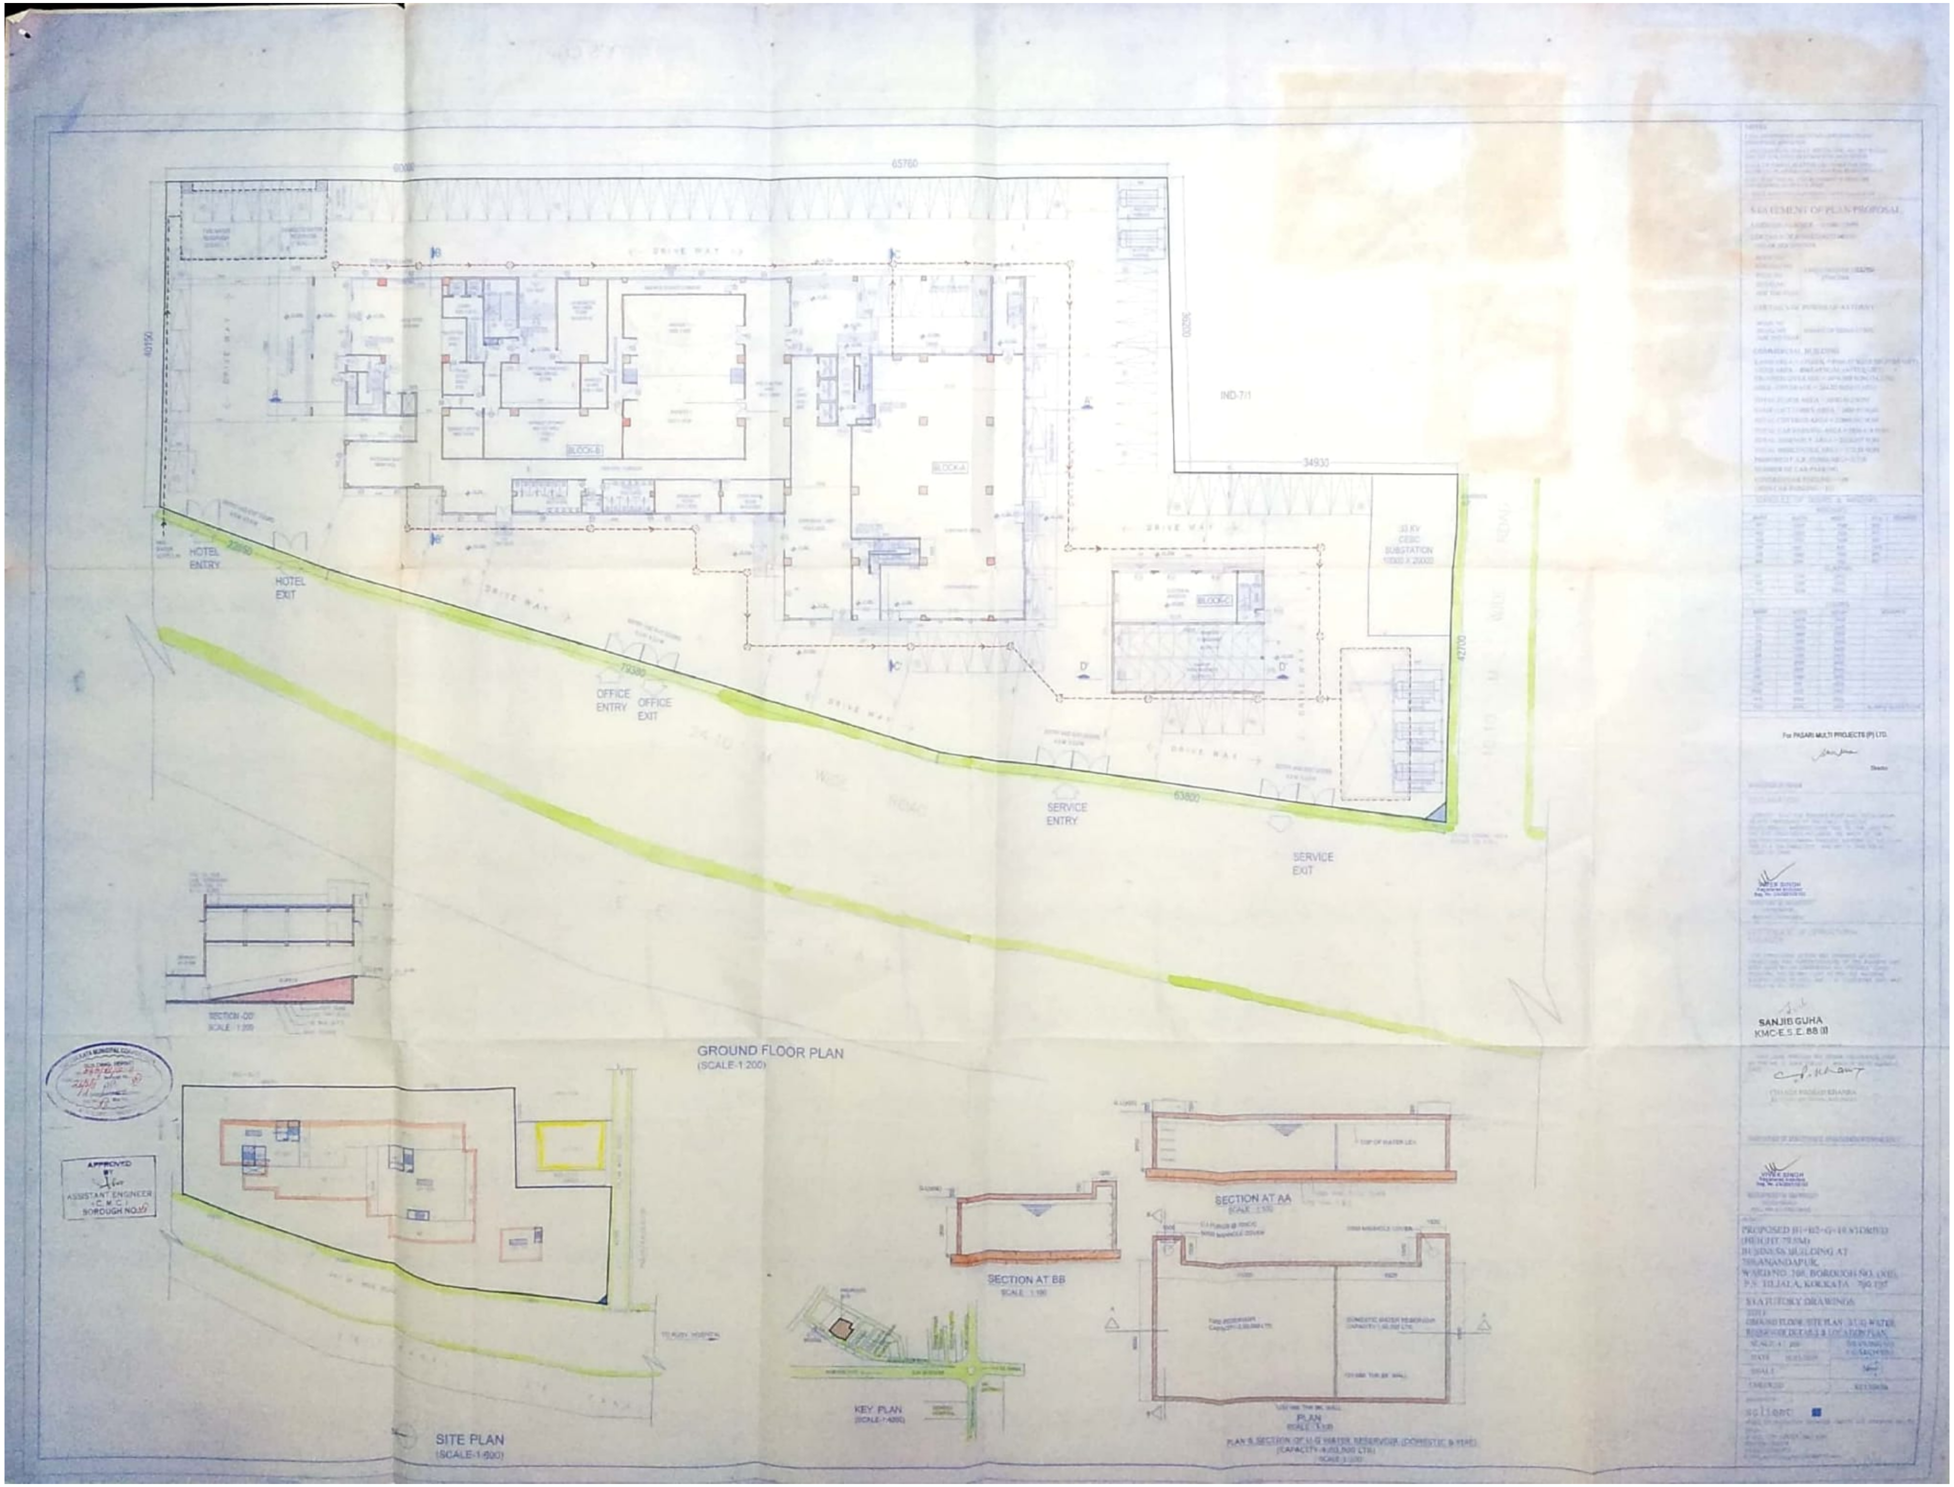
65760
40150
36200
34930
42700
63800
72080
79380
IND-7/1
BLOCK-A
BLOCK-B
BLOCK-C
DRIVE WAY
HOTEL ENTRY
HOTEL EXIT
OFFICE ENTRY
OFFICE EXIT
SERVICE ENTRY
SERVICE EXIT
33 KV CESC SUBSTATION 10000 X 20000
SECTION-DD'
SCALE 1:200
GROUND FLOOR PLAN
(SCALE-1:200)
SITE PLAN
(SCALE-1:600)
KEY PLAN
(SCALE-1:4000)
SECTION AT BB
SCALE 1:100
SECTION AT AA
SCALE 1:100
PLAN
SCALE 1:100
PLAN & SECTION OF U.G WATER RESERVOIR (DOMESTIC & FIRE)
STATEMENT OF PLAN PROPOSAL
For PASARI MULTI PROJECTS (P) LTD.
Director
SANJIB GUHA
KMC-E.S.E. 88 (I)
APPROVED
BY
ASSISTANT ENGINEER
K.M.C.
BOROUGH NO.XII
PROPOSED B1+B2+G+18 STORIED
BUSINESS BUILDING AT
NANANDAPUR,
P.S. TILJALA, KOLKATA
STATUTORY DRAWINGS
GROUND FLOOR, SITE PLAN, U.G WATER
RESERVOIR DETAILS & LOCATION PLAN