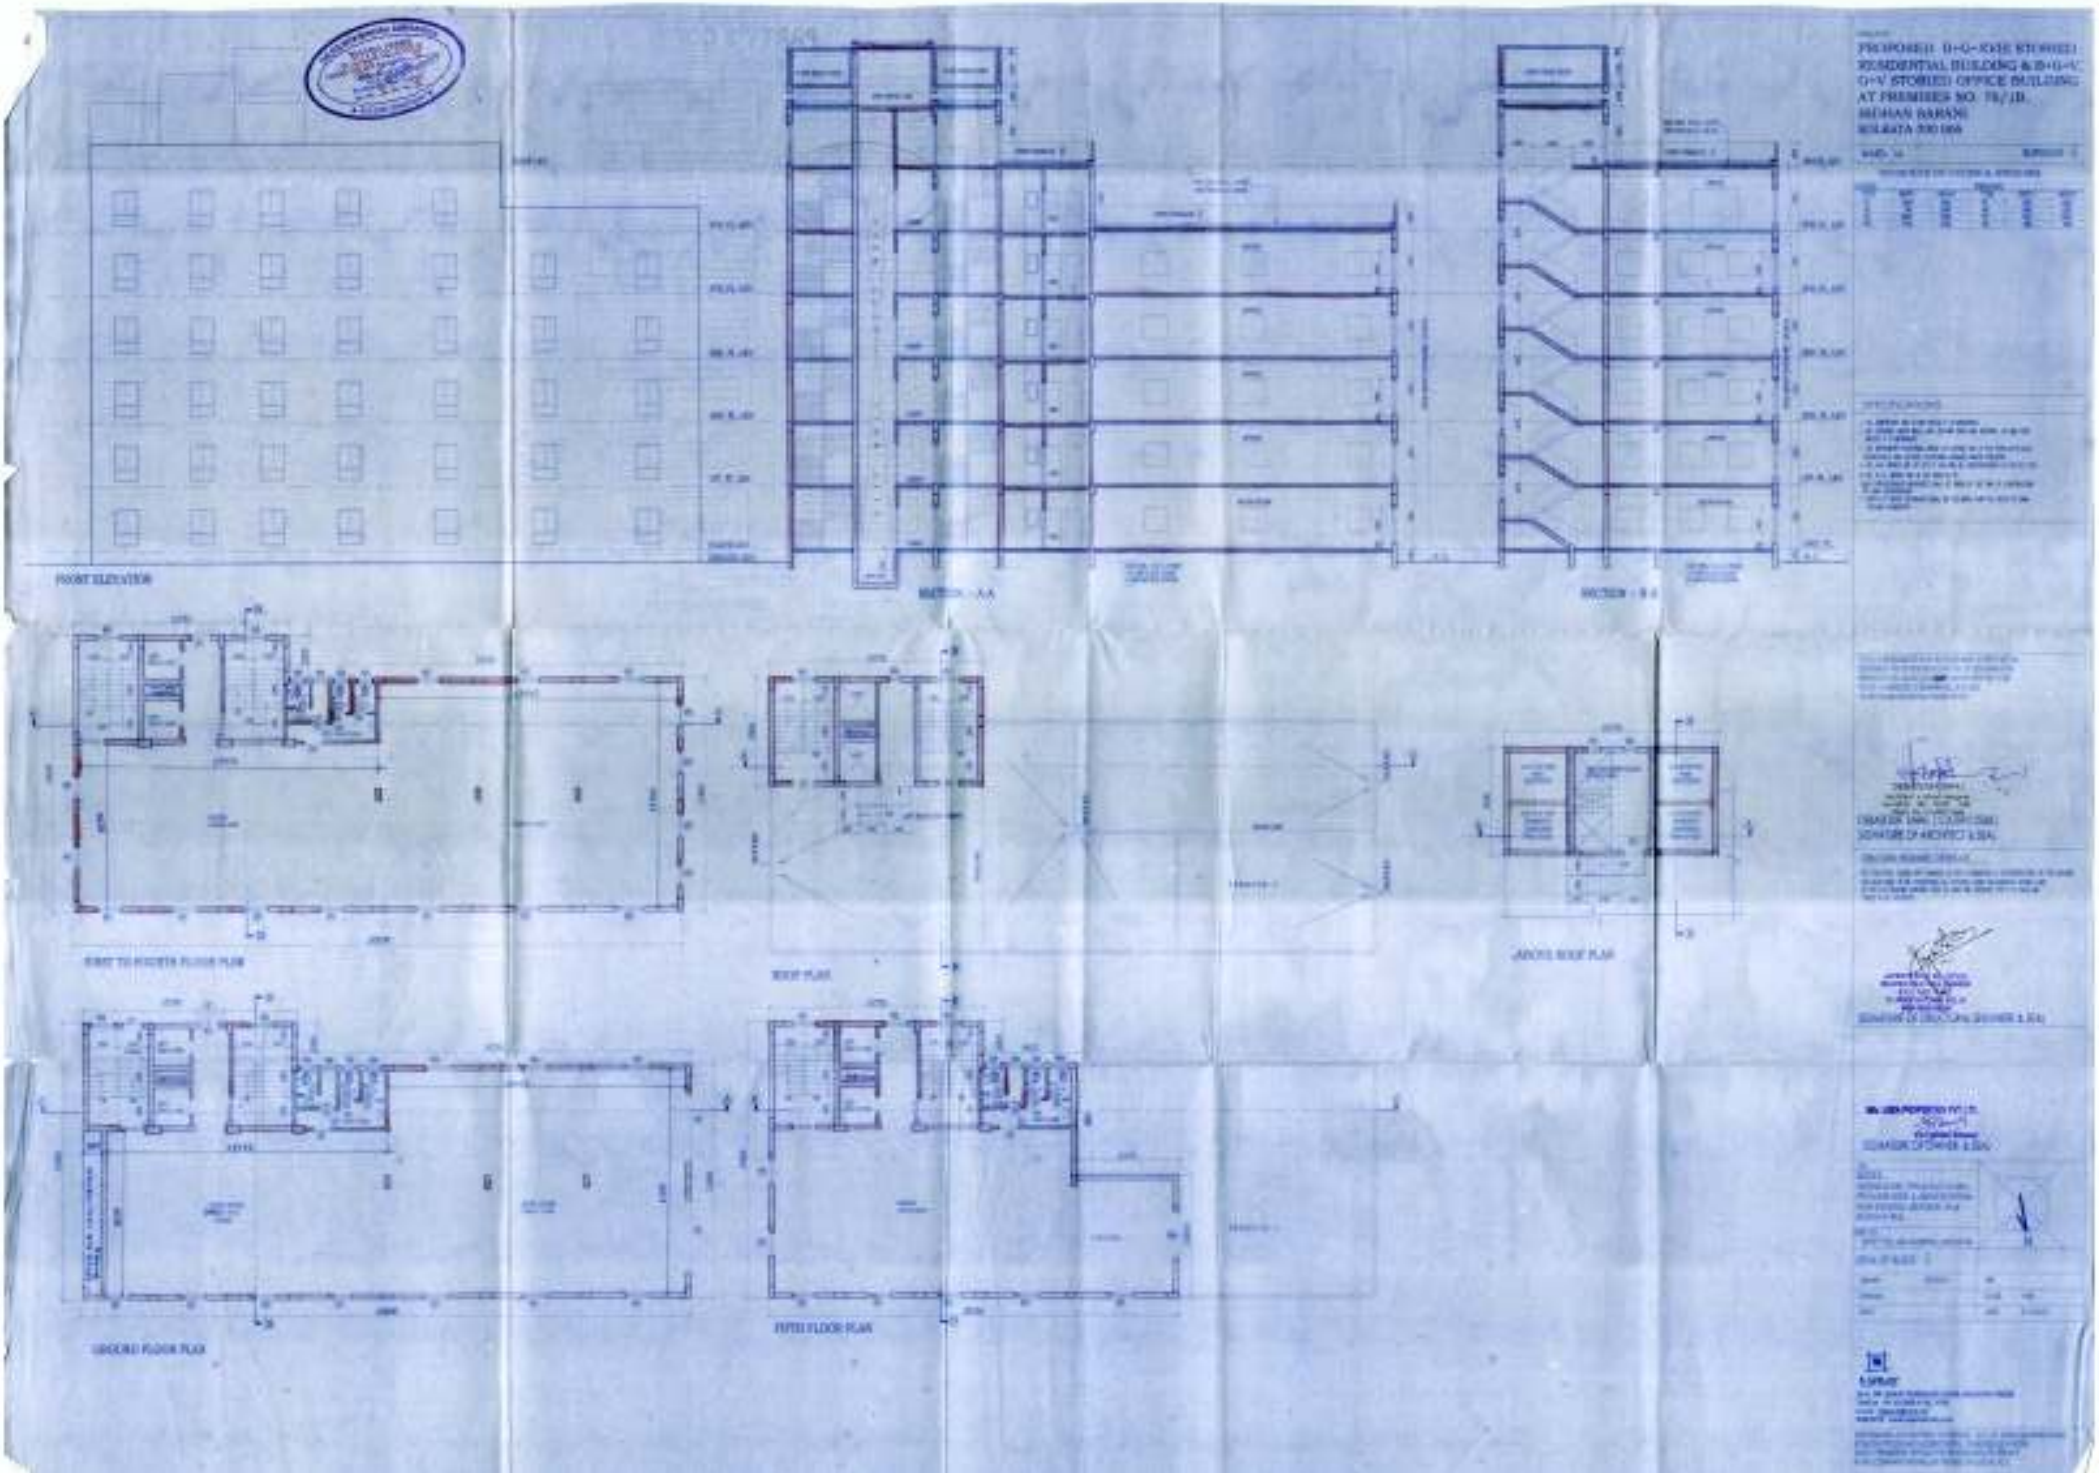
PROPOSED B+G+XXII STORIED
RESIDENTIAL BUILDING & B+G+V
G+V STORIED OFFICE BUILDING
AT PREMISES NO. 78/1B,
MOHAN BARANI
KOLKATA 700 008
FRONT ELEVATION
SECTION - A-A
SECTION - B-B
FIRST TO FIFTEEN FLOOR PLAN
ROOF PLAN
JANITOR ROOF PLAN
GROUND FLOOR PLAN
FIFTH FLOOR PLAN
SIGNATURE OF OWNER & SEAL

**PARTY'S COPY**

PERSONAL USE ONLY