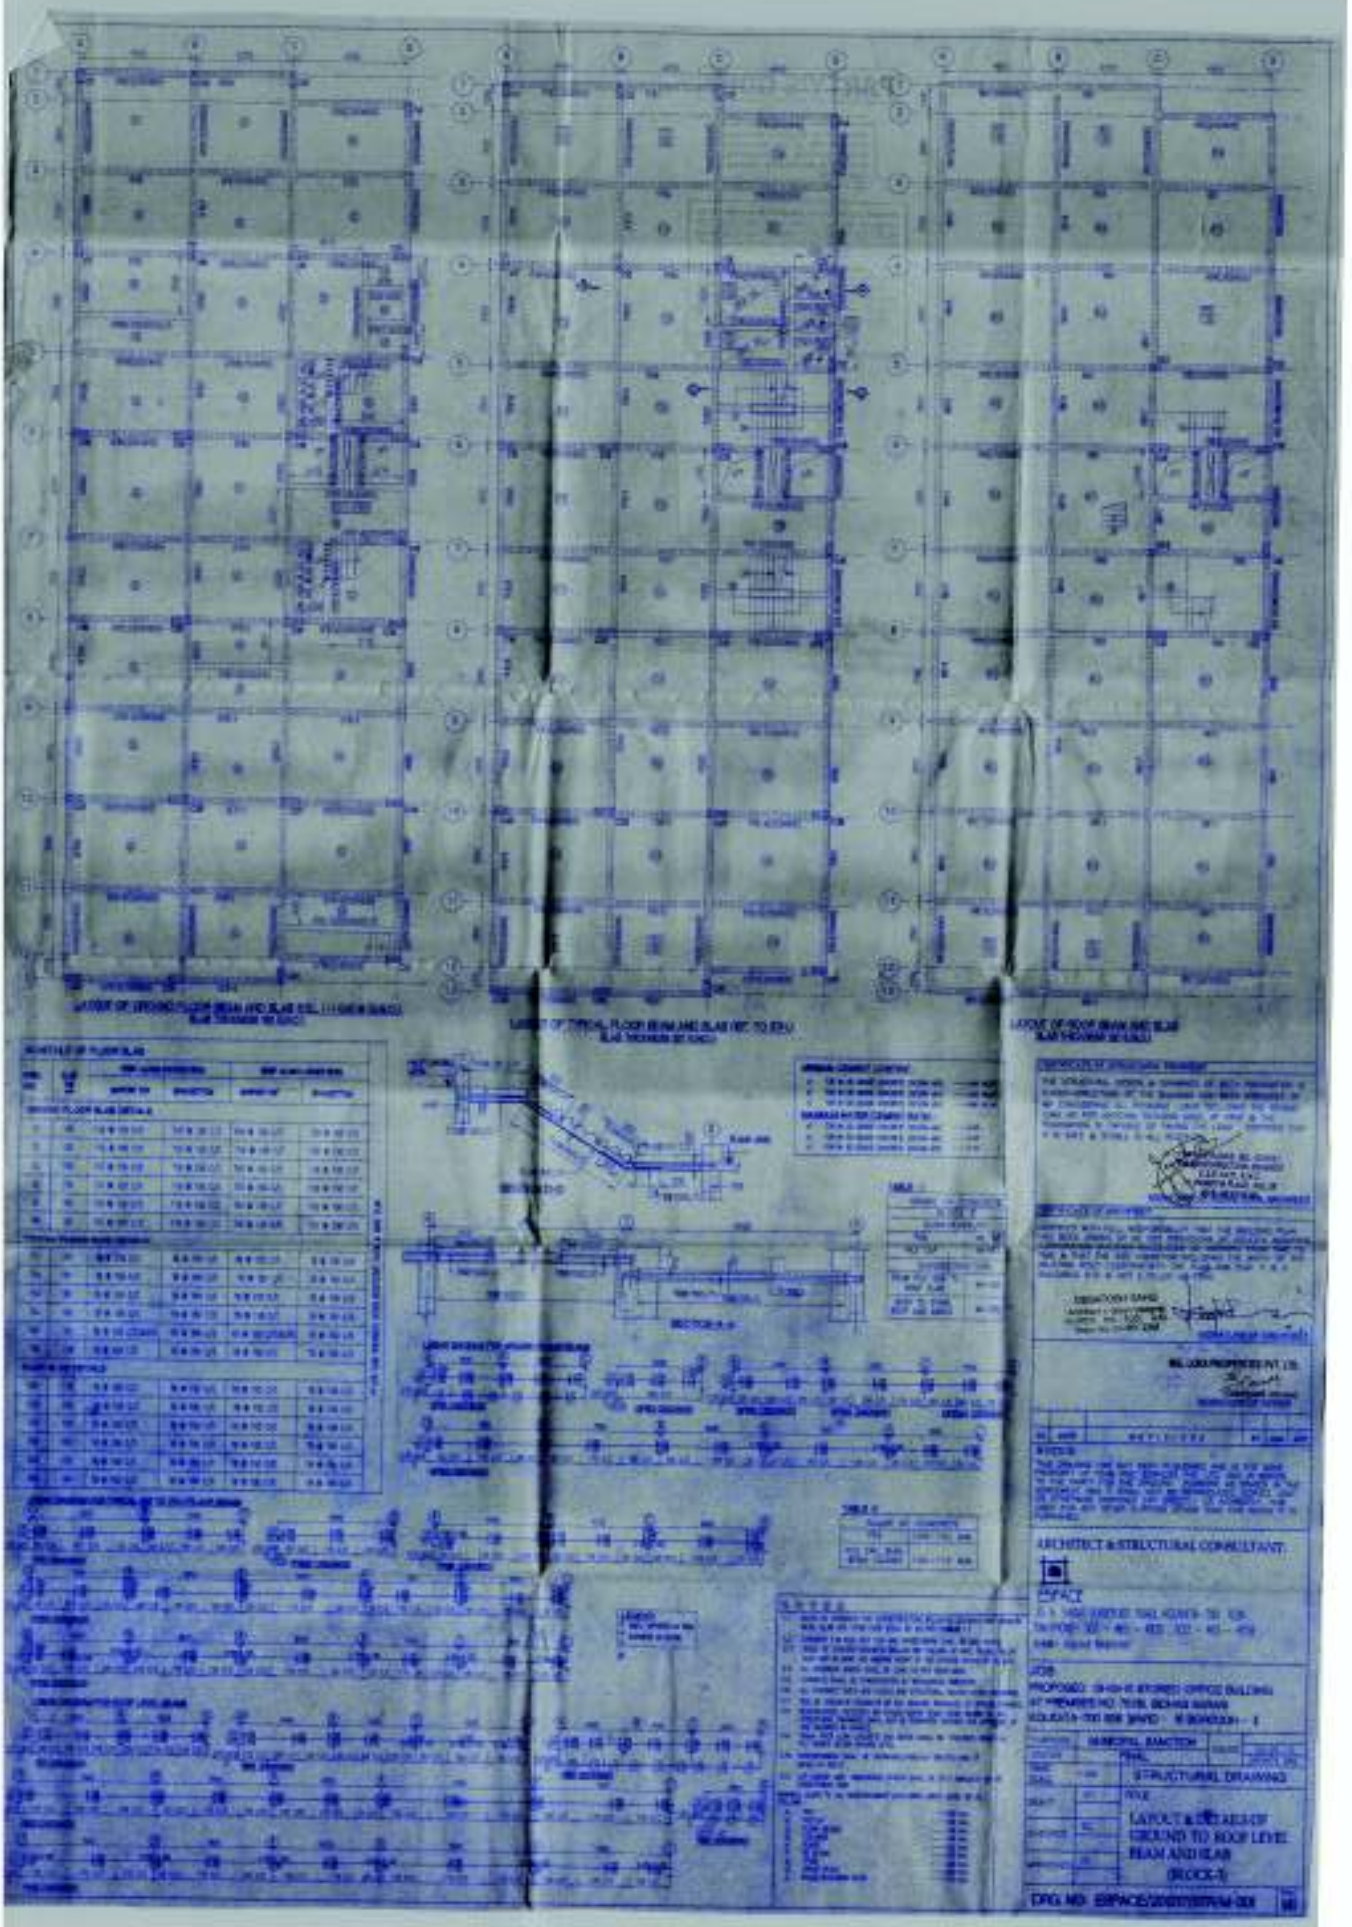
ARCHITECT & STRUCTURAL CONSULTANT
STRUCTURAL DRAWING
LAYOUT & DETAILS OF GROUND TO ROOF LEVEL BEAM AND SLAB (BLOCK-1)

PARTY'S COPY