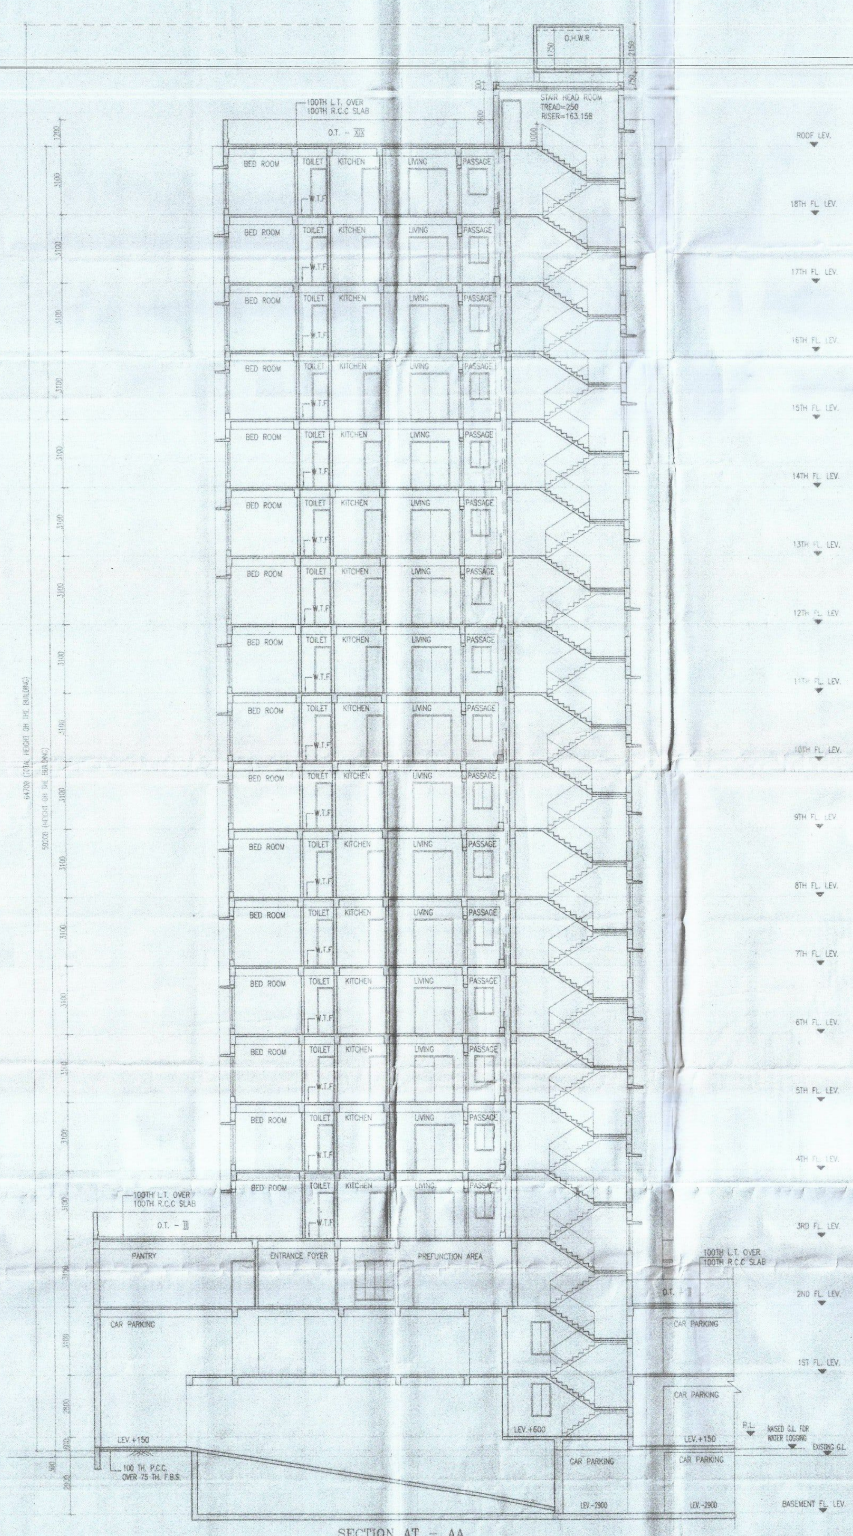

SECTION AT – AA

SCHEDULE OF DOORS & WINDOWS

TYPE	SILL	LINTEL	SIZE	TYPE	SILL	LINTEL	SIZE
D	–	2100	900X2100	W1	275	2100	1500X1825
D1	–	2100	1500X2100	W2	900	2100	1500X1200
D1	–	2100	1100X2100	W3	1275	2100	900X1825
D2	–	2100	750X2100	W4	900	2100	900X900
D3	–	2100	1550X2100	W5	900	2100	825X1200
DA	–	2100	900X2100	WA	1050	2100	900X1050
DA	–	2100	1200X2100	WA1	1050	2100	750X1050
				WS	900	2100	1500X1200
				WS1	900	2100	1200X1200
				V1	1200	2100	600X900

SPECIFICATION OF BUILDING

1. ALL DIMENSIONS ARE IN MM.
2. 1ST CLASS CEMENT BRICK WORK IN SUPER STRUCTURE.
3. 150/75 MM. THK 1ST CLASS BRICK WORK IN 1:4 WITH H.B. WIRE NETTING.
4. PLAIN CONC.1:3:6 WITH 16 MM. DOWN GRADED STONECHIPS.
5. R.C.C. WORK FOR ROOF, SLAB, LINTEL, BEAM, COLUMN(M-15).
6. CEMENT SAND PLASTER 15 MM. THK. ON OUTSIDE & INSIDE WALLS ON 12 MM. & 6 MM. THK. IN CEILING & R.C.C. CHAJJA.
7. 20 MM. THK. I.P.S. FLOORING WITH NEAT CEMENT AT TOP INCL. SKIRTING.
8. A BRICK FLAT SOLING IN FLOORING & FOUNDATION.
9. MILD STEEL T-BARS FOR CEILINGS, BEAMS, LINTELS & SLABS INCLUDING DISTRIBUTORS & BINDERS.
10. HIRE & LABOUR FOR SHUTTERING OF R.C.C. WORKS INCLUDING STOUT PROP TO BE PLACED AS PER DIRECTION.
11. SANITARY & PLUMBING FITTING & FIXING COMPLETE AS PER DIRECTION.
12. ALL OUTSIDE WALLS 200 MM. THK. & INSIDE WALL 125 & 75 MM. THK. AS STATED WITH H.B. WIRE NETTING IN EVERY 3RD LAYER.

MARQ PLAZA LLP

Partner / Authorized Signatory

As a Duly Authorised Power of Attorney

SIGNATURE OF OWNER

MOON LIGHT BUILDCON PVT LTD AND OTHERS

ADDRESS :-

15 NO GANGADHAR BABU LANE, EDEN HOUSE, ROOM NO 306, 3 RD FLOOR, KOLKATA – 12.

CERTIFICATE OF ARCHITECT

I CERTIFY THAT ALL THE ARCHITECTURAL DRAWINGS OF THE PROJECT AT R.S./L.R. DAG NO.-243, 246, 252, 348, 348/1066, 349, 350, 356 LR KHATIAN NO.-805, 2347 TO 2351,2631TO 2649, 2652, 2363 TO 2367, 2370, 2382, 2383, 2391, 2434 TO 2437, 2441 TO 2444, 3101, 3174, IN MOUZA-CHAKPACHURIA, J.L. NO.-33, TOUZI NO.-10, UNDER PATHARGHATA GRAM PANCHAYET, P.S.-NEW TOWN, DISTRICT-NORTH 24 PARAGANAS, HAVE BEEN PREPARED BY ME COMPLYING WITH THE NEW TOWN KOLKATA PLANNING AREA (BUILDING) RULES, 2014. I ALSO CERTIFY THAT THE PLANS AND DRAWINGS PREPARED BY ME COMPLYING WITH ALL THE PROVISIONS REGARDING THE FIRE PROTECTION AS PER THE PREVAILING NATIONAL BUILDING CODE OF INDIA. I SHALL BE HELD RESPONSIBLE IF ANY INCORRECT INFORMATION IS FURNISHED BY ME OR ANY VIOLATION OF PROVISIONS OF THESE RULES OR THE PREVAILING NATIONAL BUILDING CODE IS FOUND IN ANY OF THE DRAWINGS AND DOCUMENTS, SIGNED BY ME AND SUBMITTED TO THE SANCTIONING AUTHORITY FOR OBTAINING SANCTION.

Rajkumar Agarwal
Architect
Council of Architecture – A/17940

SIGNATURE OF ARCHITECT

RAJ KUMAR AGARWAL

COUNCIL REGISTRATION NO. – CA/94/17940

ENROLLMENT NO. :- ACHR/NKDA/10/00106

ADDRESS :-

RAJ AGRAWAL & ASSOCIATES

89, ROYD STREET (2ND FLOOR), KOLKATA-16.

CERTIFICATE OF GEO-TECHNICAL ENGINEER

IT IS CERTIFIED THAT THE COMPREHENSIVE GEO-TECHNICAL REPORT ON SOIL INVESTIGATION HAS BEEN PREPARED BY ME FOR EVEN AND / OR CALCULATION OF THE FOUNDATION BY ANALYZING THE SOIL SAMPLE FOR ESTIMATING THE BEARING CAPACITY OF THE SOIL ON WHICH FOUNDATION OF THE STRUCTURE WILL BE CONSTRUCTED. I SHALL ALSO CHECK THE NATURE OF THE SOIL AFTER EXCAVATION AT SITE SO THAT FOUNDATION IS EXTENDED UP TO APPROPRIATE DEPTH, THAT HAS BEEN PROPOSED IN THE GEO-TECHNICAL REPORT.

For C. E. Testing Company Pvt. Ltd.
Geotechnical Consultant

Dr. M. Nayak, MD
B.E (Civil), Ph. D. (Geotech)

SIGN. OF GEO-TECHNICAL ENGINEER.

DR. M NAYAK

ENROLLMENT NO. :- GTER/NKDA/10/00005

ADDRESS:

C.E. TESTING COMPANY PVT. LTD.

124A, N.S.C. BOSE ROAD, KOLKATA-700092

CERTIFICATE OF STRUCTURAL ENGG.

CERTIFIED THAT, THE STRUCTURAL DRAWING & DESIGN OF BOTH FOUNDATION & SUPER STRUCTURE OF THE BUILDING / BUILDINGS HAS BEEN MADE CONSIDERING THE SOIL TEST REPORT, AS PER THE RULES AND REGULATIONS MADE UNDER THE ACT AND ALSO CONSIDERING ALL PROBABLE LOADS (DEAD, LIVE, WIND, EARTHQUAKE) AND THE MOMENTS GENERATED BY THE PROPOSED STRUCTURE AS PER THE BUREAU OF INDIAN STANDARD AND NATIONAL BUILDING CODE OF INDIA AND CERTIFIED THAT IT IS SAFE & STABLE IN ALL RESPECT AND THESE PROVISIONS SHALL BE ADHERED TO DURING THE CONSTRUCTION.

SANJIV J. PAREKH
M.E. (STRUCT. ENG.), (CONST. ENGG.),
B. C. E., FIE-(T-0152(S-4)
STER / NKDA / 10 / 00030

SIGN. OF STRUCTURAL ENGINEER.

SANJIV J. PAREKH

M.E. A.M.I.E. (STRUCT.), M.S.C.E.

CHARTERED ENGINEER A.M.–053212 E.S.E.–104(I) K.M.C.

ENROLLMENT NO. :- STER/NKDA/10/00030

ADDRESS:

S.P.A. CONSULTANTS

53, JUSTICE CHANDRA MADHAB ROAD, KOLKATA–20.

SANJIB GUHA
BSC, BCE, FIE-(F-115854-5)
CHARTERED ENGINEER
STRV/NKDA/15/00003

SIGN. OF STRUCTURAL REVIEWER.

SANJIB GUHA

F.S.E. (SS),

ENROLLMENT NO. :- STRV/NKDA/15/00003

ADDRESS:

34 RAMMOHAN DUTTA ROAD,

KOLKATA–20.

TITLE BLOCK – 1

SECTION AT – AA.

PROJECT

PROPOSED B+G+XVIII (59.2 M. HT.), B+G+XVII (56.1 M. HT.) & G+XV (53.0 M. HT.) STORIED RESIDENTIAL BUILDING AT R.S./L.R. DAG NO.–243, 246, 252, 348, 348/1066, 349, 350, 356 LR KHATIAN NO.–805, 2347 TO 2351,2631TO 2649, 2652, 2363 TO 2367, 2370, 2382, 2383, 2391, 2434 TO 2437, 2441 TO 2444, 3101, 3174, IN MOUZA–CHAKPACHURIA, J.L. NO.–33, TOUZI NO.–10, UNDER PATHARGHATA GRAM PANCHAYET, P.S.–NEW TOWN, DISTRICT–NORTH 24 PARAGANAS,

RAJ AGRAWAL & ASSOCIATES
ARCHITECTS,PLANNERS AND INTERIOR DESIGNERS.
89, ROYD STREET (2ND FLOOR), KOLKATA–16.

DATE	PLOT	DRAWN	CHECKED	REV. DATE	SHEET NO	DRAWING NO
SCALE – 1:100	JOB NO. – ARCH/1999/43	MIRAGE			02 OF 03	08/09

FOR OFFICE USE ONLY