LONGITUDE

LATTITUDE

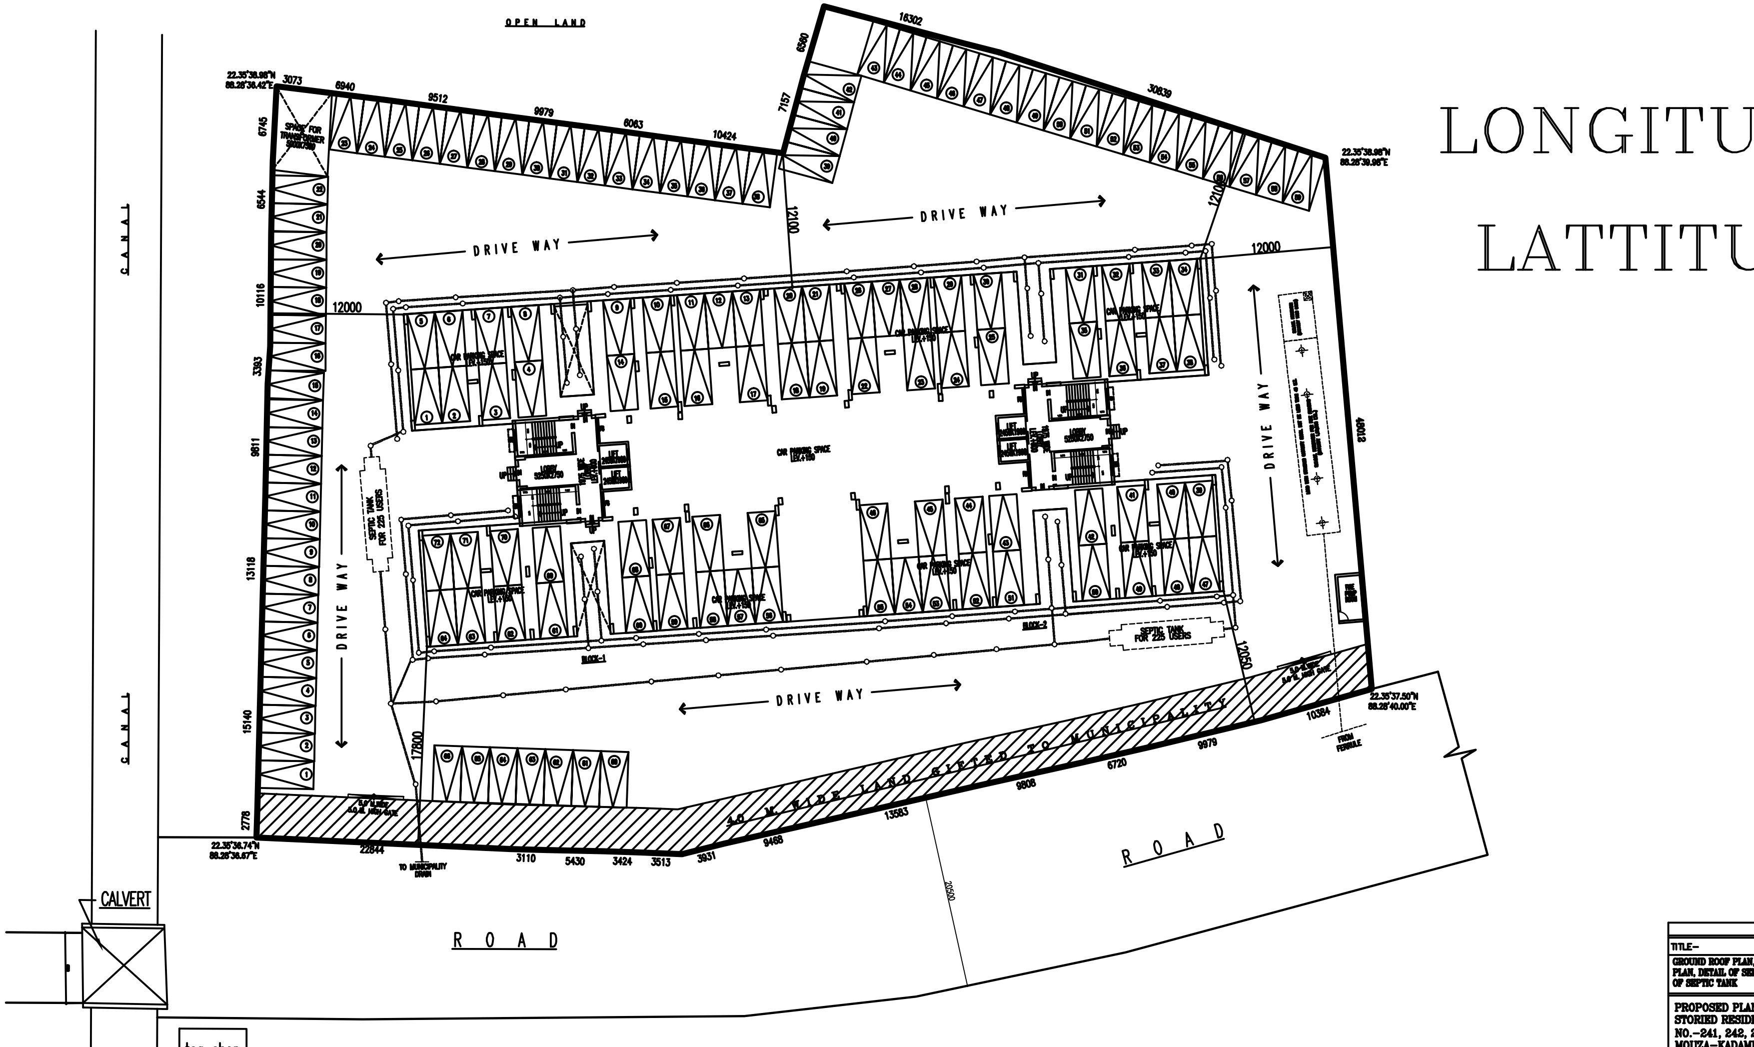

GROUND FLOOR PLAN

TITLE-				
GROUND ROOF PLAN, 1ST FLOOR PLAN, SITE PLAN, LOCATION PLAN, DETAIL OF SEMI UNDERGROUND WATER RESERVOIR, DETAIL OF SEPTIC TANK				
PROPOSED PLAN OF G+XIV (44.85 M. HT.) STORIED RESIDENTIAL BUILDING AT R.S. DAG NO.-241, 242, 243 (P), 244, 246 (P), AT MOUZA-KADAMPUKUR, J.L. NO.-25 , R.S. NO.-83 , TOUZI NO.-145, P.S.-RAJARHAT UNDER PATHARGHATA PANCHAYET AREA, DIST. NORTH 24,PARGANAS.				
N	RAJ AGRAWAL & ASSOCIATES ARCHITECTS,PLANNERS AND INTERIOR DESIGNERS. 6B, ROYD STREET (2ND FLOOR), KOLKATA-16.			
DATE-12.03.13	DRAFT - PARTHA	CHECKED	REV. DATE-	SHEET NO
SCALE-1:50, 1:200,1:500,1:1000	JOB. NO-ARCH/2012/337	NIRMAL	REV. NO.-	1 OF 6