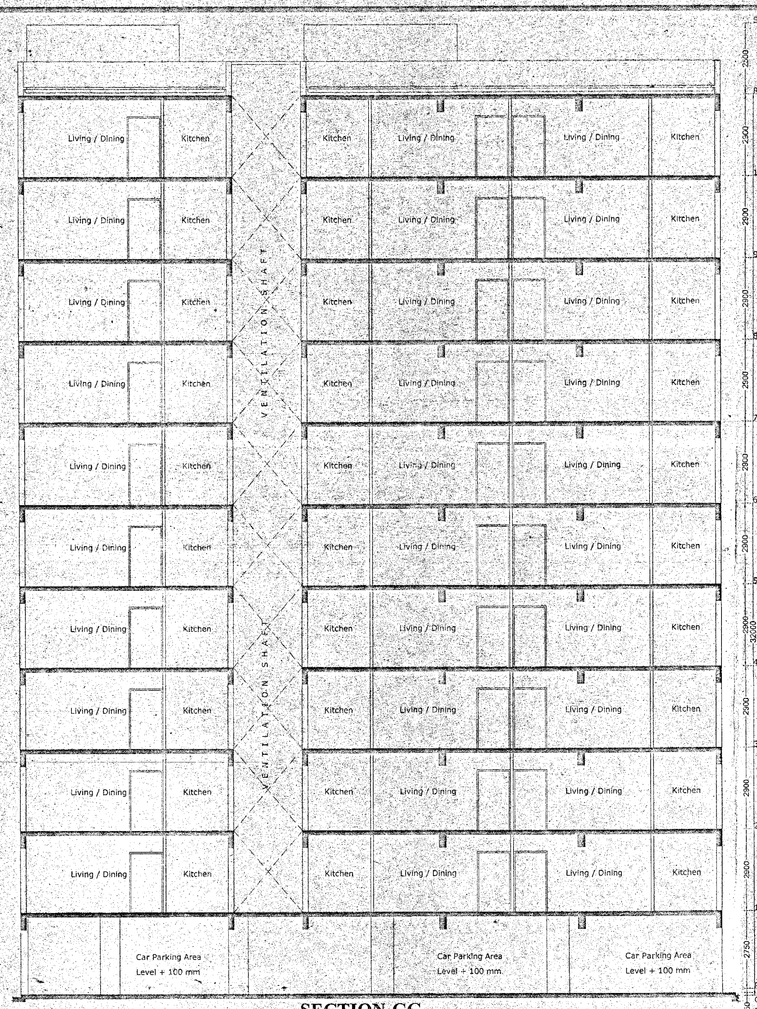

SECTION-GG
SCALE- 1:100

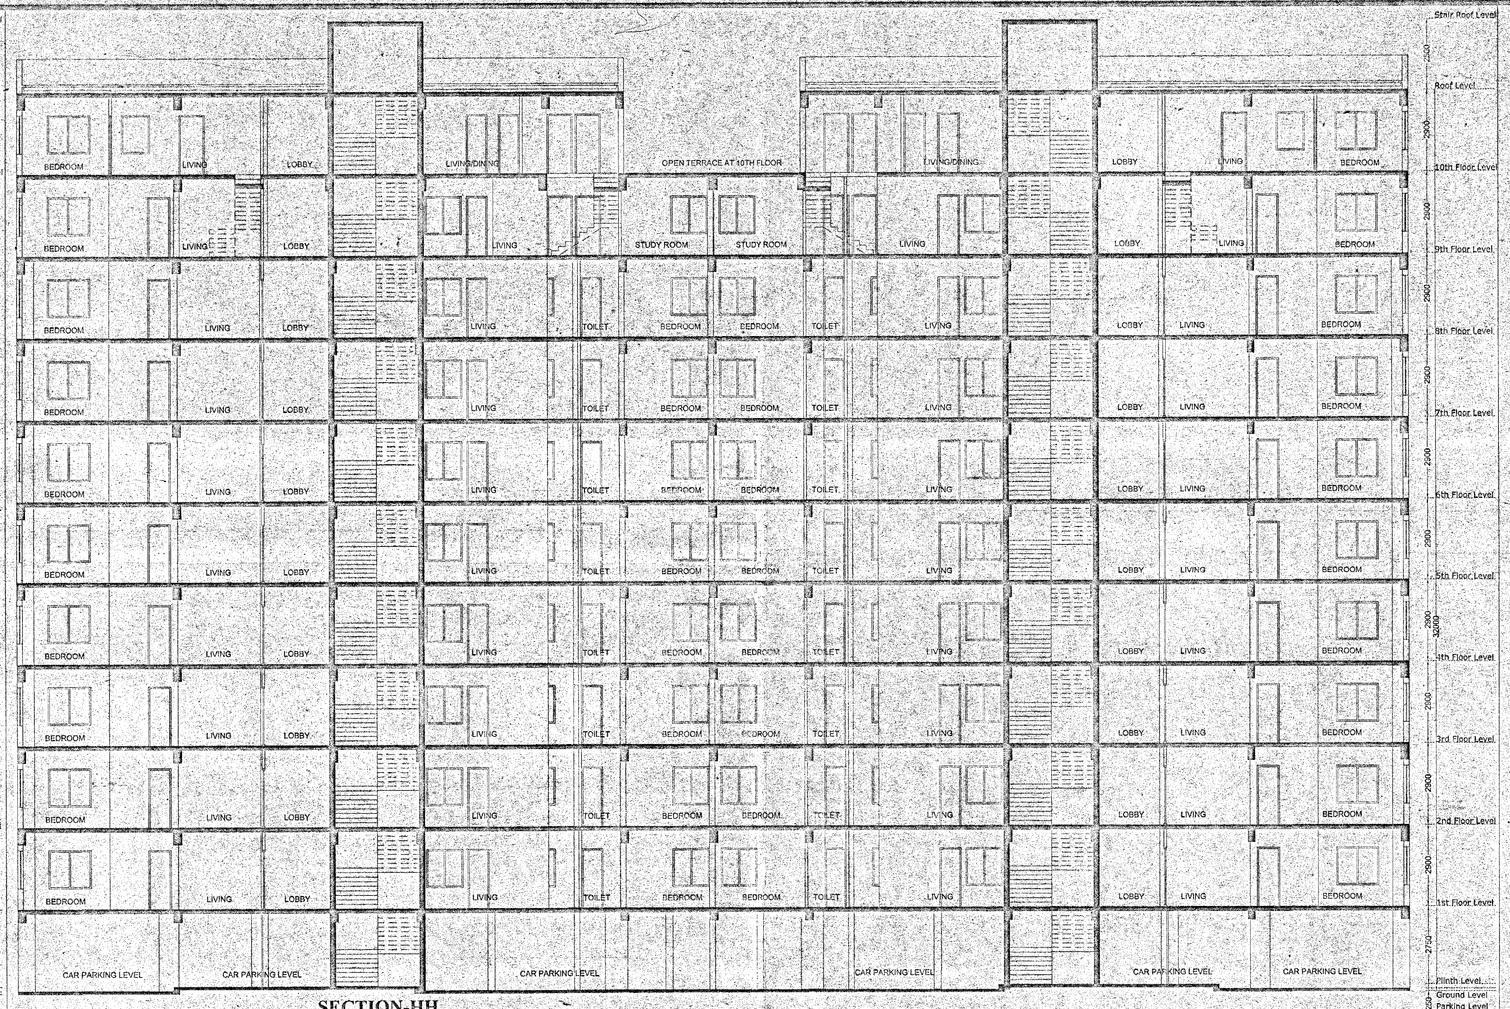

SECTION-HH
SCALE- 1:100

ELEVATION
SCALE- 1:100

Approved
Kharua
24-03-2015
Prodhan
KULERDARI GRAM PANCHAYET
Bishnupur-I, South 24 Parganas

Approved
Prodhan
Pasa Balanagar Gram Panchayat
Bishnupur-I South 24 Parganas

Technically approved subject to my/our remarks
The Building Plan No. 21/2/14/ KMDA dated 24-03-2015
(i)vide memo no. 22/UD dated 31.3.15 subject to the conditions
a)Validity of the sanctioned Plan for 5 Years since
b)The Safety of structure should be checked as per I.S. Code.
c)The Construction should be carried out as per specification of I.S. Codes
& sanctioned plan under the supervision of a qualified empanelled Engineer.
d)Construction of garbage Vat, soak pit and waste water drain should done by the owner.
e)Any deviation from the plan shall make Demolition.

Assistant Engineer
South 24 Pgs. Z.P.

District Engineer
South 24 Pgs. Z.P.

Sanctioned Should be obtained from the concern Gram Panchayat

Assistant Engineer
South 24 Pgs. Z.P.

District Engineer
South 24 Pgs. Z.P.

CERTIFICATE OF OWNER:

THIS IS TO CERTIFY THAT I SHALL NOT ON A LATER DATE , MAKE ANY ADDITION OR ALTERATION TO THIS PLAN.

IT IS CERTIFIED THAT I HAVE GONE THROUGH THE NBC OF INDIA AND ALSO ABIDE BY THOSE RULES DURING AND AFTER CONSTRUCTION OF BUILDING.

Signature of owner :

CERTIFICATE OF GEO-TECHNICAL ENGINEER:

THIS IS TO CERTIFY THAT THE SOIL TEST HAS BEEN PERFORMED BY ME FOR THIS PROJECT.

ALOK ROY
Enlisted Geotechnical Engineer
Raipur - Sonarpur Municipality
No. - 008 / G. T. Engr.

Signature Of The Geo-technical Engineer

CERTIFICATE OF STRUCTURAL ENGINEER:

THE STRUCTURAL DESIGN AND DRAWING OF BOTH FOUNDATION AND SUPERSTRUCTURE OF THE BUILDING HAS BEEN MADE BY ME. CONSIDERING ALL POSSIBLE LOADS INCLUDING THE SEISMIC LOAD AS PER THE NATIONAL BUILDING CODE OF INDIA AND CERTIFIED THAT IT IS SAFE AND STABLE IN ALL RESPECT.

CHANDI PROSAD KHANRA
BE (Civil), ME (Struct.), MIE (India)
FSE -72

Signature of Structural Engineer :

CERTIFICATE OF ARCHITECT:

I DO HEREBY CONFIRM AND CERTIFY WITH FULL RESPONSIBILITY THAT THE BUILDING PLAN HAS BEEN PREPARED BY ME KEEPING THE PROVISION OF NBC OF INDIA AND CERTIFY THAT IT IS SAFE & STABLE IN ALL RESPECT.

HARSH SANON
COUNCIL OF ARCHITECTURE
REGISTRATION No. CA/90/13556

HARSH SANON
COUNCIL OF ARCHITECTURE
REGISTRATION NO. CA/90/13556

HARSH SANON
COUNCIL OF ARCHITECTURE
REGISTRATION No. CA/90/13556

Signature of Architect :

PROJECT :

PLAN FOR PROPOSED 3 NOS OF BLOCKS, G+X STORIED RESIDENTIAL PROJECT " THE COUNTY " AT MOUZA- DAULATPUR J.L. NO.-79, R.S. & L.R. DAG NO.- 780(P), UNDER L.R. KHATIAN NO- 2698, &. MOUZA- BAGI, J.L. NO.- 78, R.S. & L.R. DAG NO.- 12(P) & 13(P), UNDER L.R. KHATIAN NO- 3968, IN KULERDHARI & PURBA BISHNUPUR GRAM PANCHAYAT, P.S.- BISHNUPUR, DIST-24 PARGANAS (SOUTH).

JOB NO :	TITLE : BLOCK-5			
DRG. NO : CA/07	SECTION-GG & SECTION-HH & ELEVATION			
REVISION NO :	SCALE : As mentioned	DEALT BY : Moumita	CHECKED : Suvadip	DATE : 15.12.2014

S&S
SANON SEN & ASSOCIATES (P) LTD.
5, RUSSEL STREET, KOLKATA-700 071
PHONE:91-33-22264579, 22278068, 22172505;
FAX:2226 6917 www.sanonsen.com