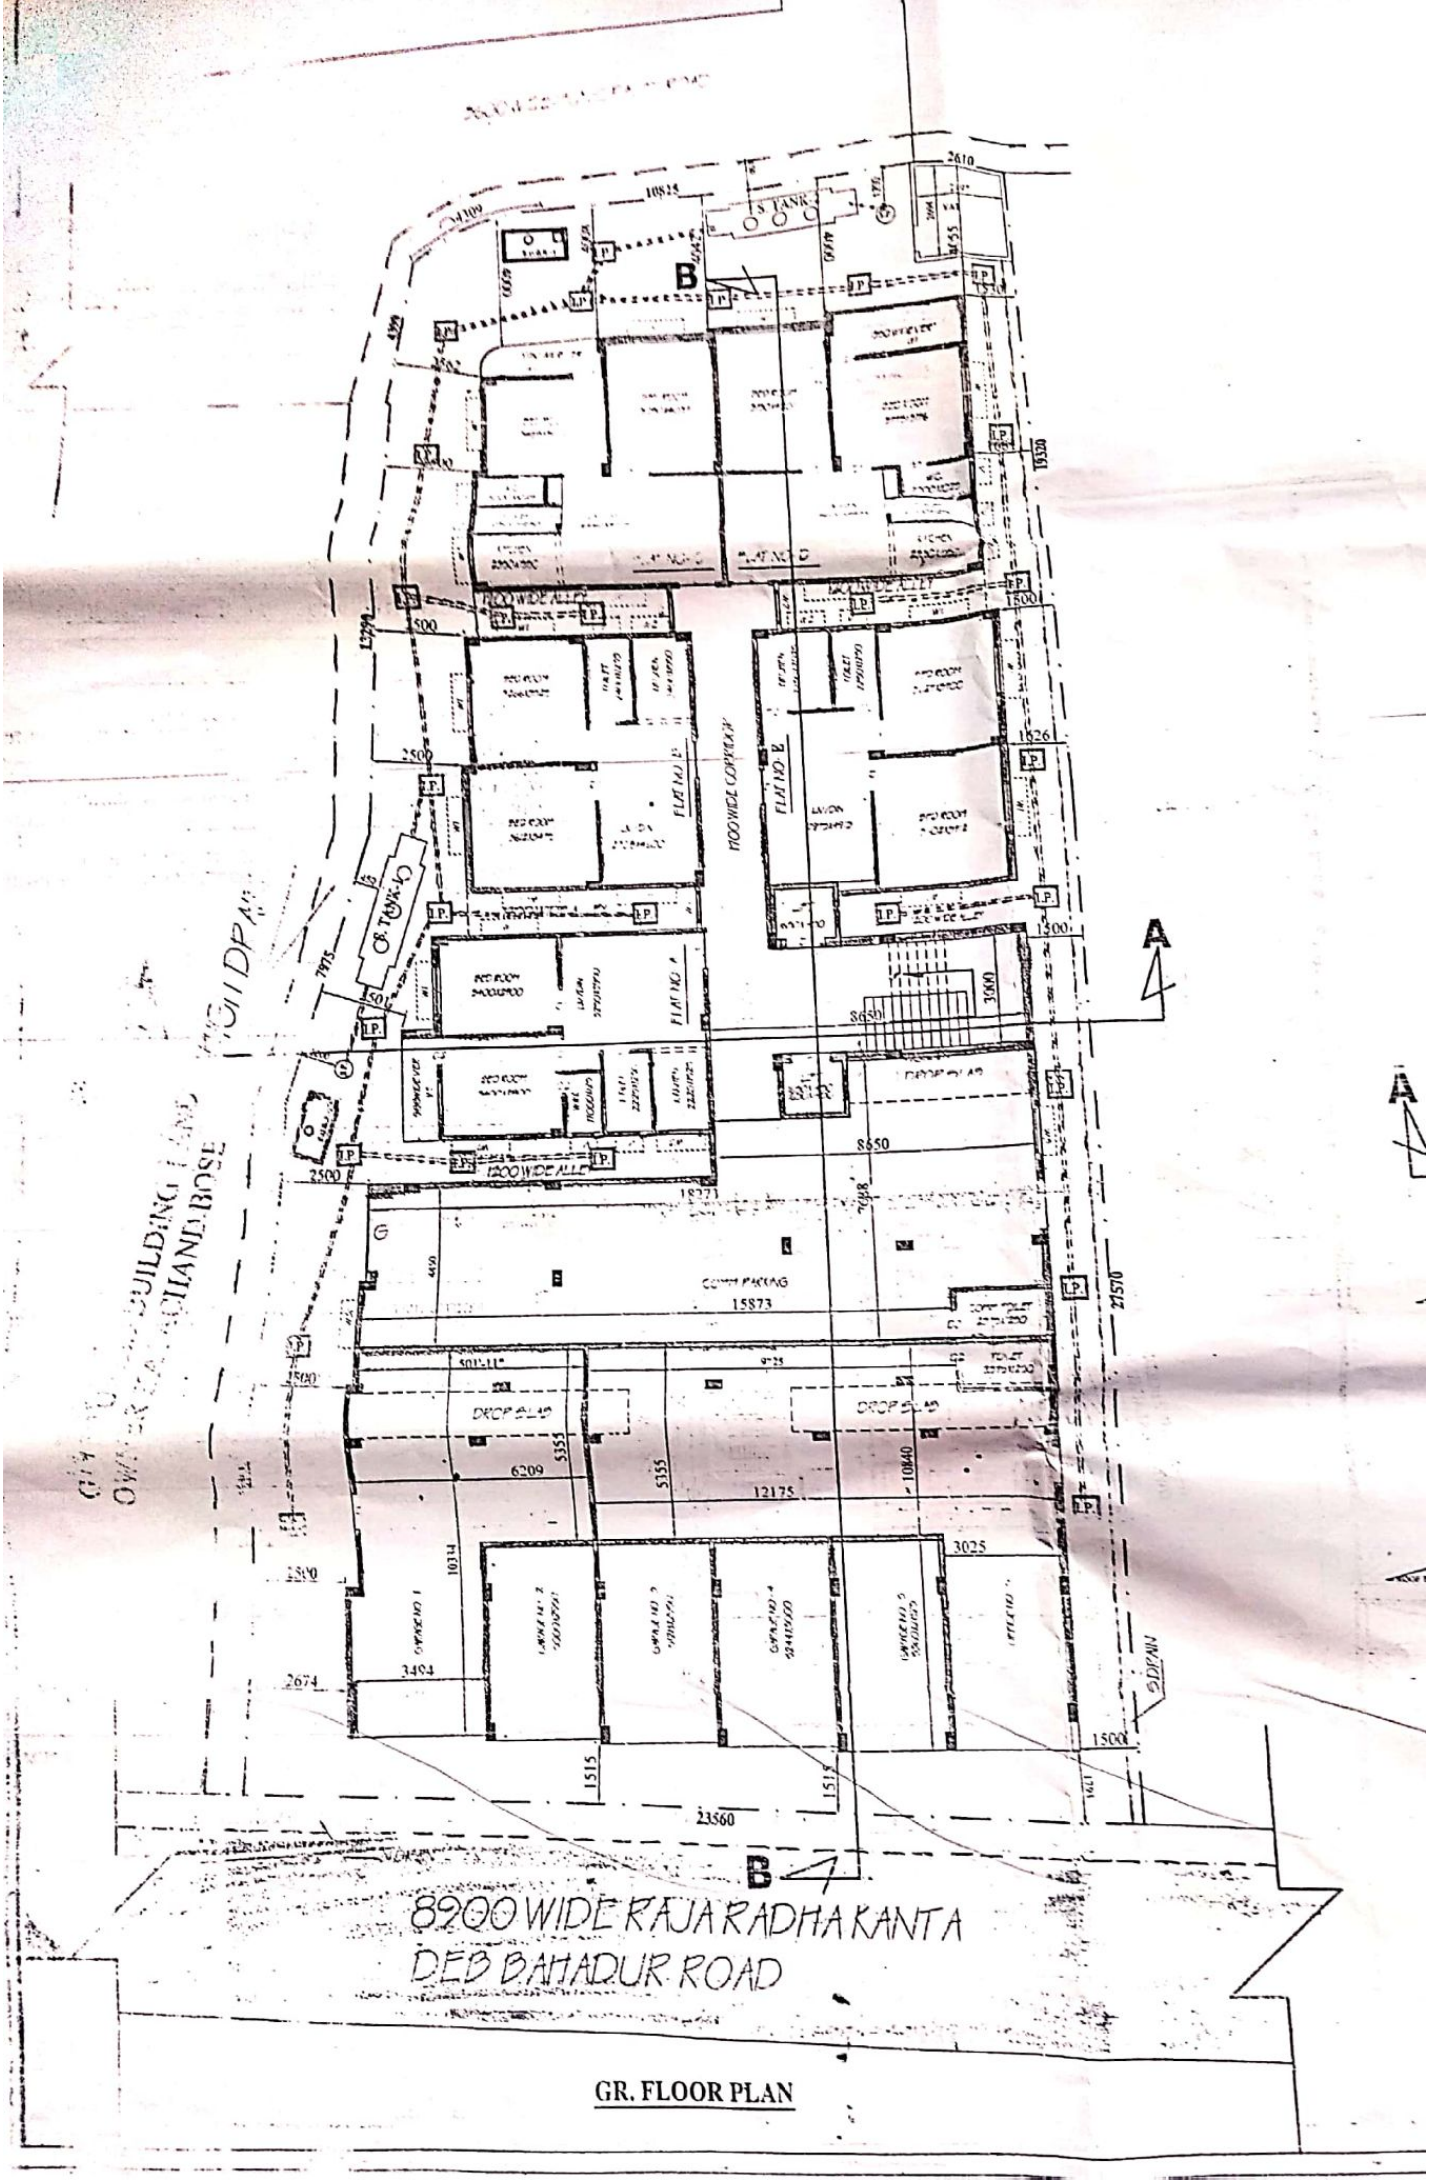

GR. FLOOR PLAN

Scanned by CamScanner