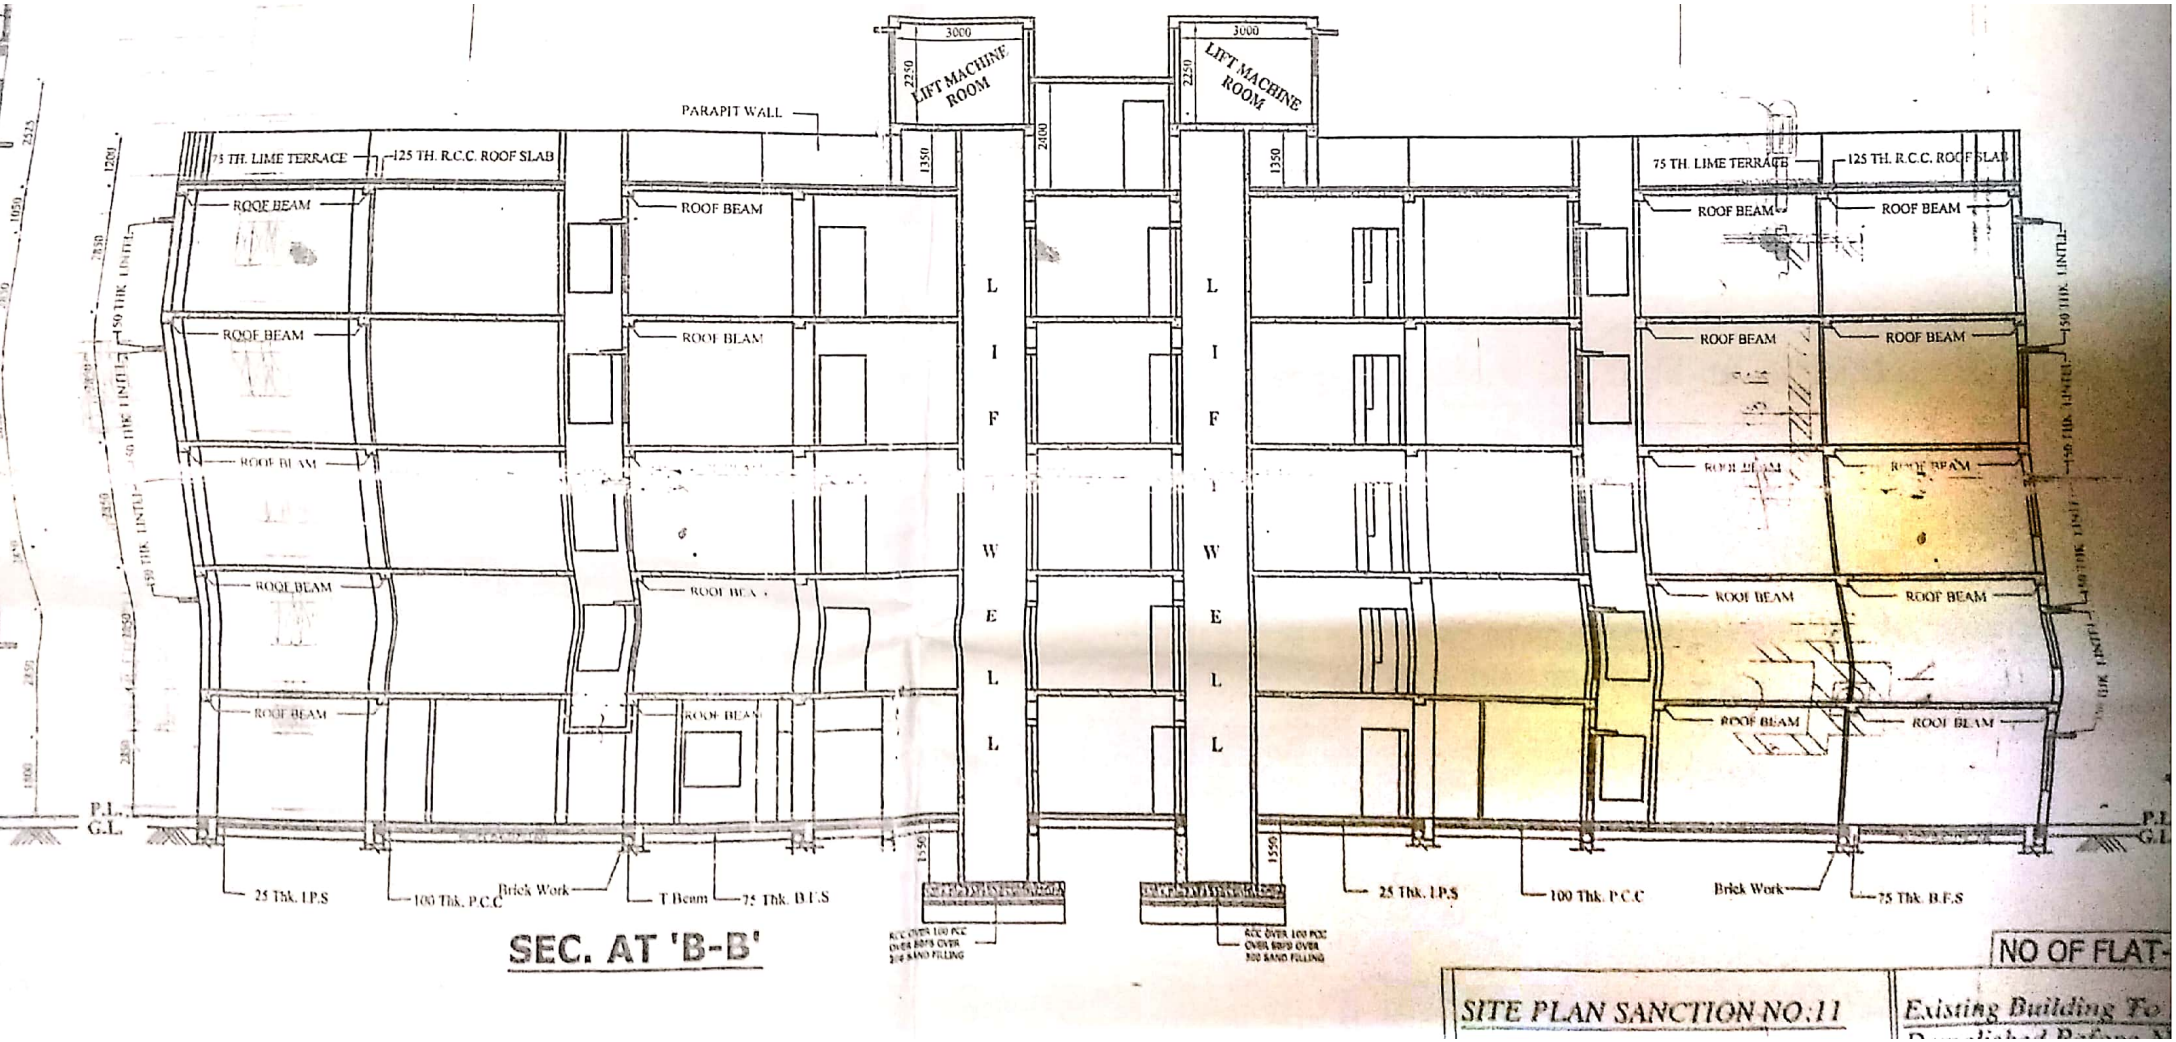

SEC. AT 'B-B'

SITE PLAN SANCTION NO:11

NO OF FLAT-

Existing Building To

Scanned by CamScanner