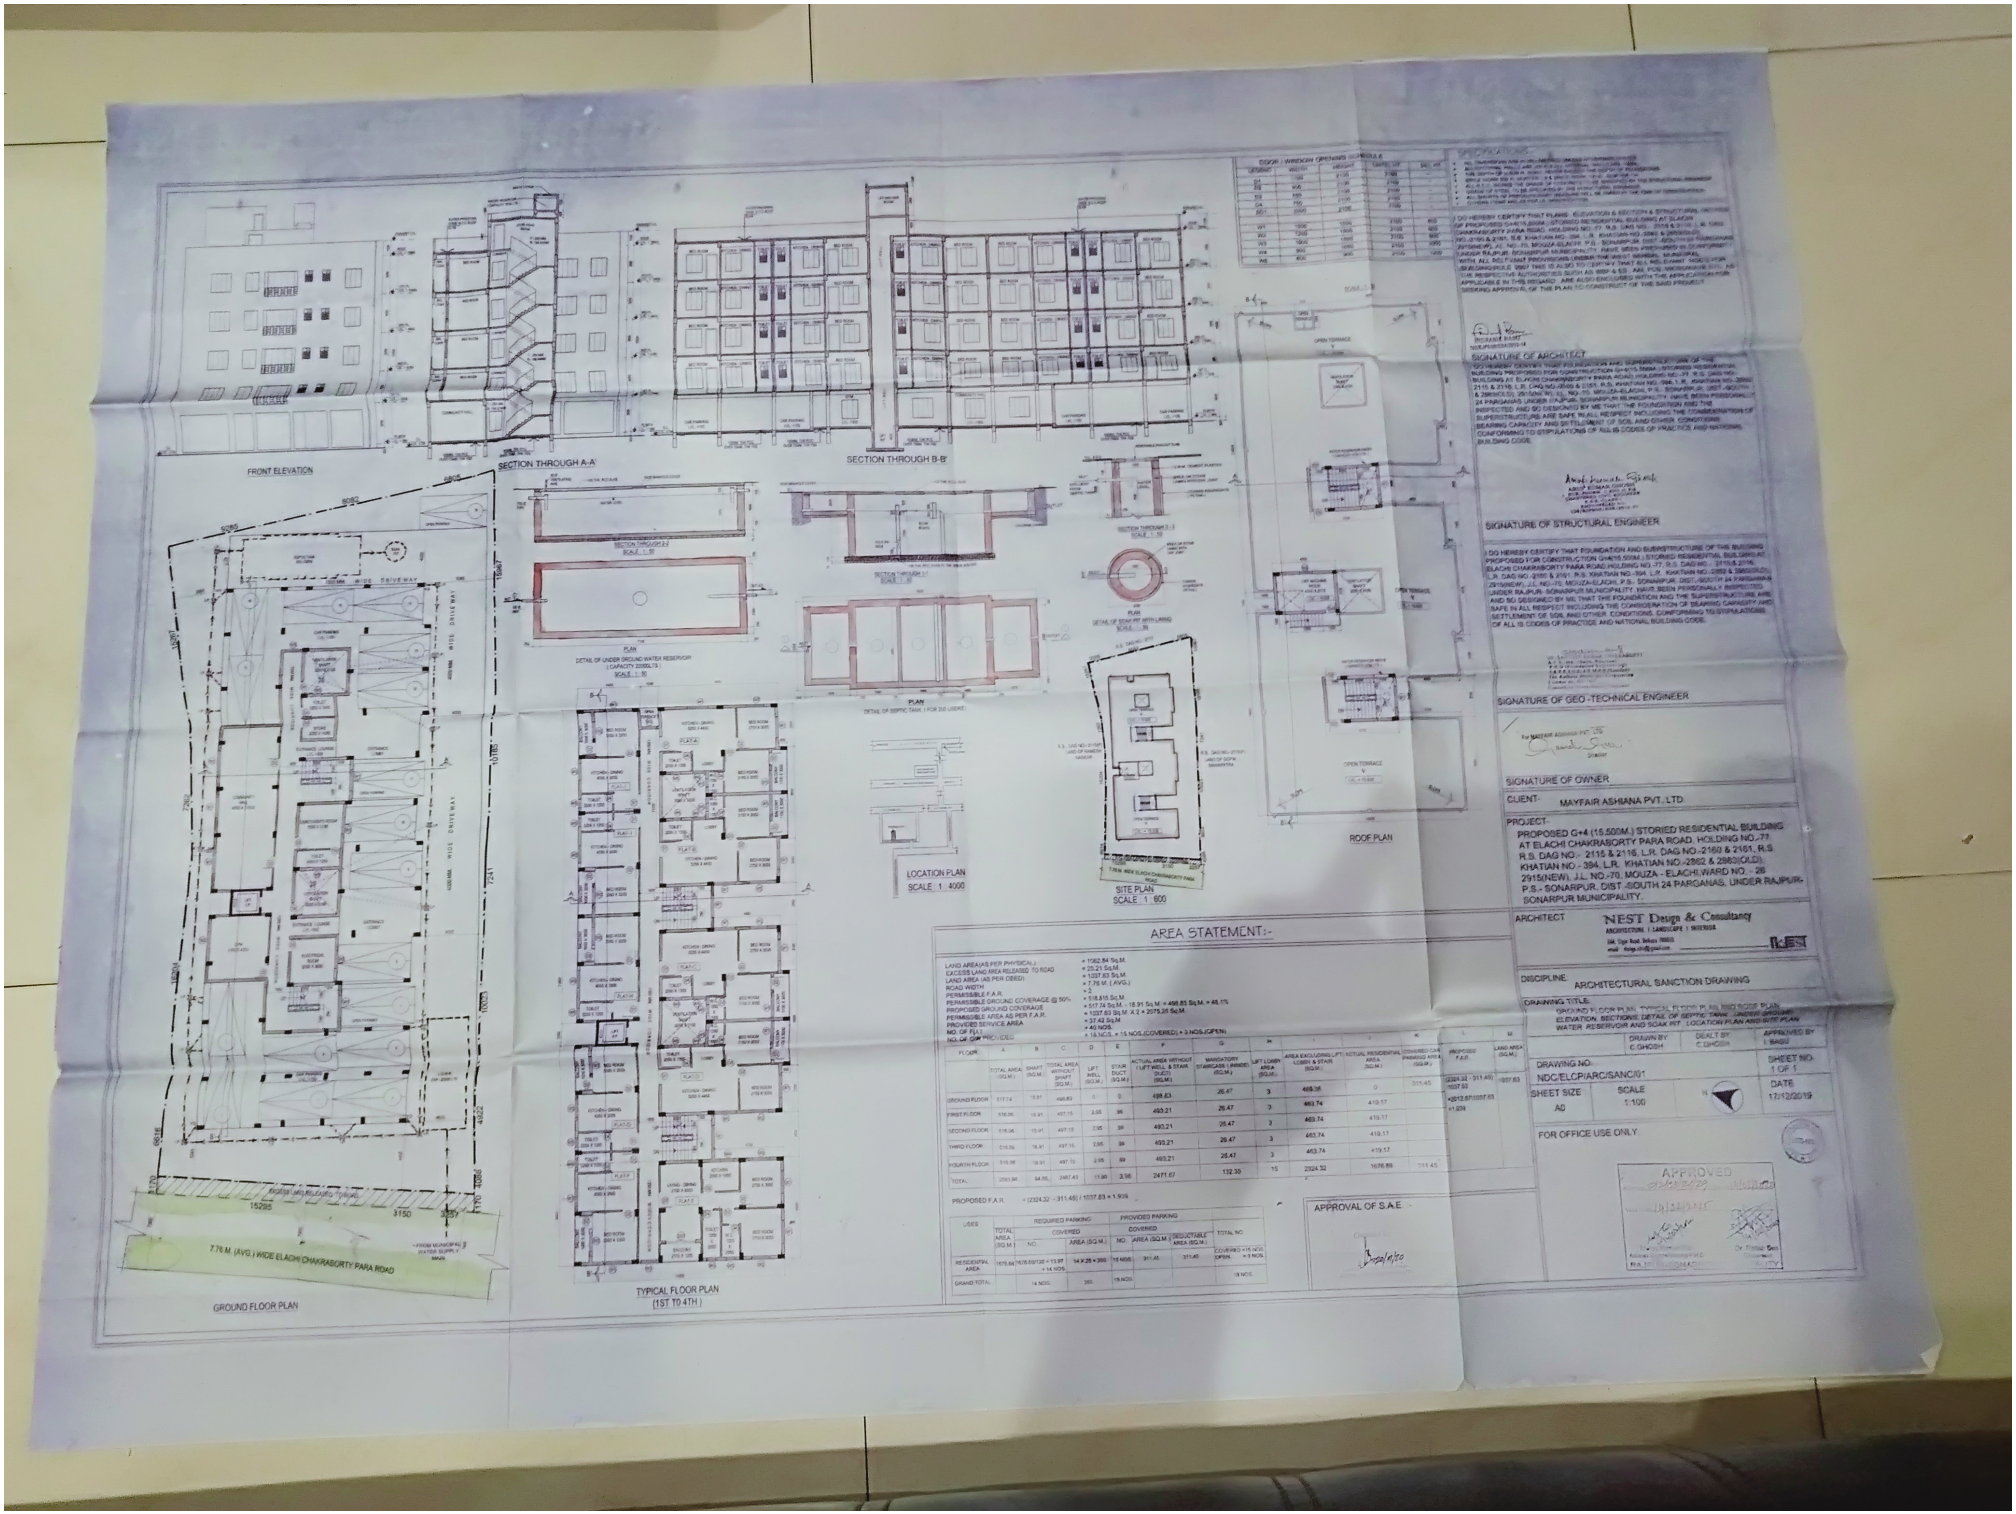
FRONT ELEVATION
SECTION THROUGH A-A'
SECTION THROUGH B-B'
GROUND FLOOR PLAN
TYPICAL FLOOR PLAN
(1ST TO 4TH)
LOCATION PLAN
SCALE : 1: 4000
SITE PLAN
SCALE : 1: 600
ROOF PLAN
AREA STATEMENT:-
SIGNATURE OF ARCHITECT
SIGNATURE OF STRUCTURAL ENGINEER
SIGNATURE OF GEO -TECHNICAL ENGINEER
SIGNATURE OF OWNER
CLIENT:- MAYFAIR ASHIANA PVT. LTD.
PROJECT:-
PROPOSED G+4 (15.500M.) STORIED RESIDENTIAL BUILDING AT ELACHI CHAKRABORTY PARA ROAD, HOLDING NO.-77 R.S. DAG NO.- 2115 & 2116, L.R. DAG NO.-2160 & 2161, R.S. KHATIAN NO.- 394, L.R. KHATIAN NO.-2862 & 2863(OLD), 2915(NEW), J.L. NO.-70, MOUZA- ELACHI,WARD NO.- 26 P.S.- SONARPUR, DIST.-SOUTH 24 PARGANAS, UNDER RAJPUR-SONARPUR MUNICIPALITY.
ARCHITECT
NEST Design & Consultancy
ARCHITECTURE | LANDSCAPE | INTERIOR
DISCIPLINE
ARCHITECTURAL SANCTION DRAWING
DRAWING TITLE
GROUND FLOOR PLAN, TYPICAL FLOOR PLAN AND ROOF PLAN, ELEVATION, SECTIONS, DETAIL OF SEPTIC TANK, DETAIL OF UNDER GROUND WATER RESERVOIR AND SOAK PIT, LOCATION PLAN AND SITE PLAN
DRAWN BY: C.GHOSH
DEALT BY: C.GHOSH
APPROVED BY: I. BASU
DRAWING NO: NDC/ELCP/ARC/SANC/01
SHEET NO: 1 OF 1
SHEET SIZE: A0
SCALE: 1:100
DATE: 11/12/2019
FOR OFFICE USE ONLY
APPROVAL OF S.A.E.
APPROVED