DWG. NO. A-01

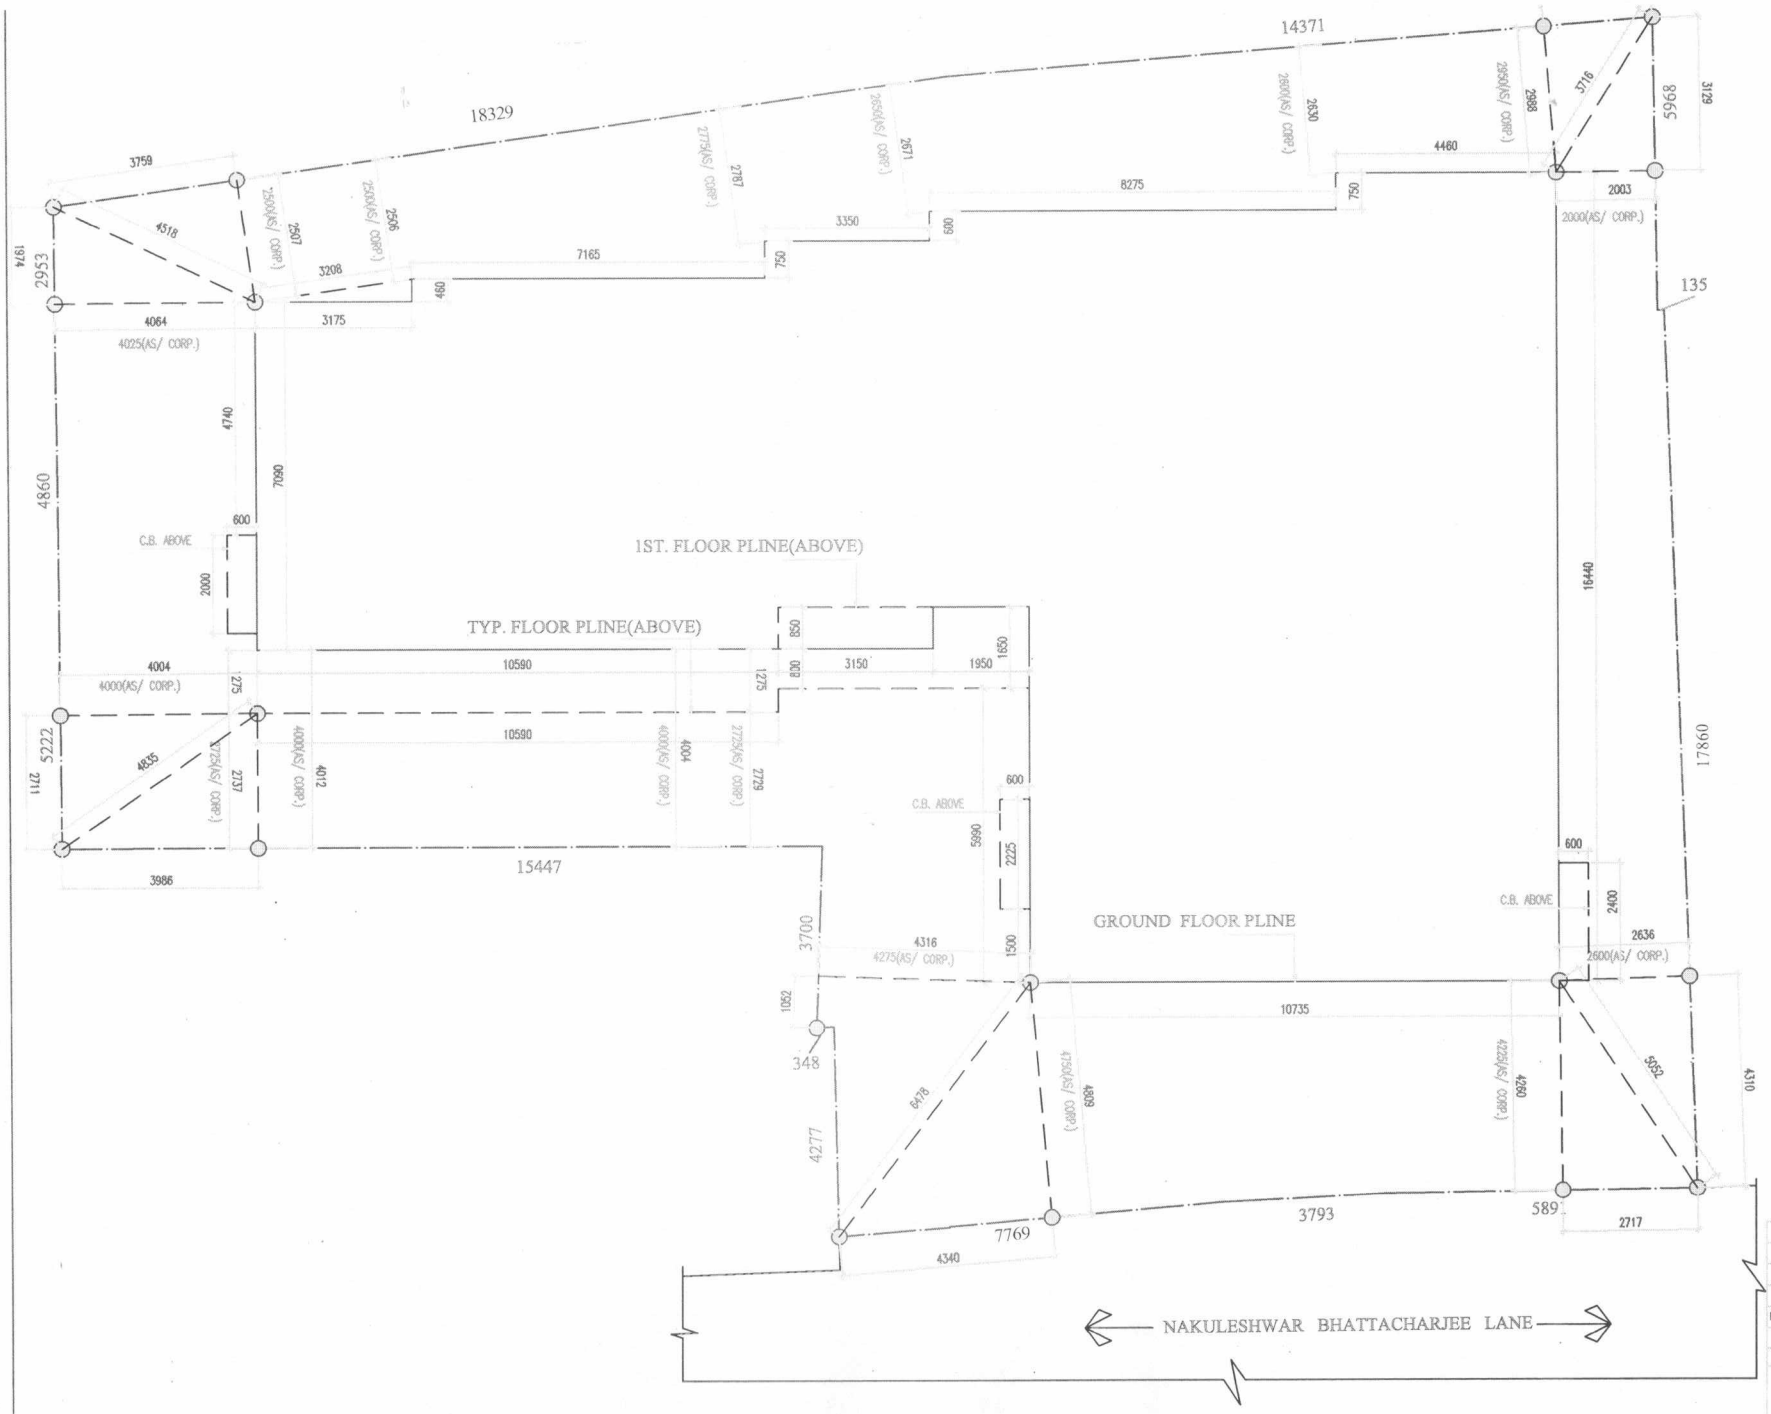

NO.	DATE	DEALT	PARTICULARS	CHECKED
REVISION				

ARCHITECTS

AGRAWAL & AGRAWAL

Worship House ✪ 2/5, Sevak Baidya Street ✪ Kol.-700 029

www.agrawalarchitects.in ✪ Phone: 4060 - 4100 - 02

COPYRIGHT OF THIS DRAWING IS RESERVED WITH AGRAWAL & AGRAWAL

PROJECT:-
(G+IV) STORIED RESIDENTIAL BUILDING AT 17A, NAKULESHWAR BHATTACHARJEE LANE,

TITLE:-
BLOCK LAYOUT

N

SCALE	DATE	REV.NO.	REV.DATE	DEALT	CHECKED
1:100	05.01.15			PINKY	