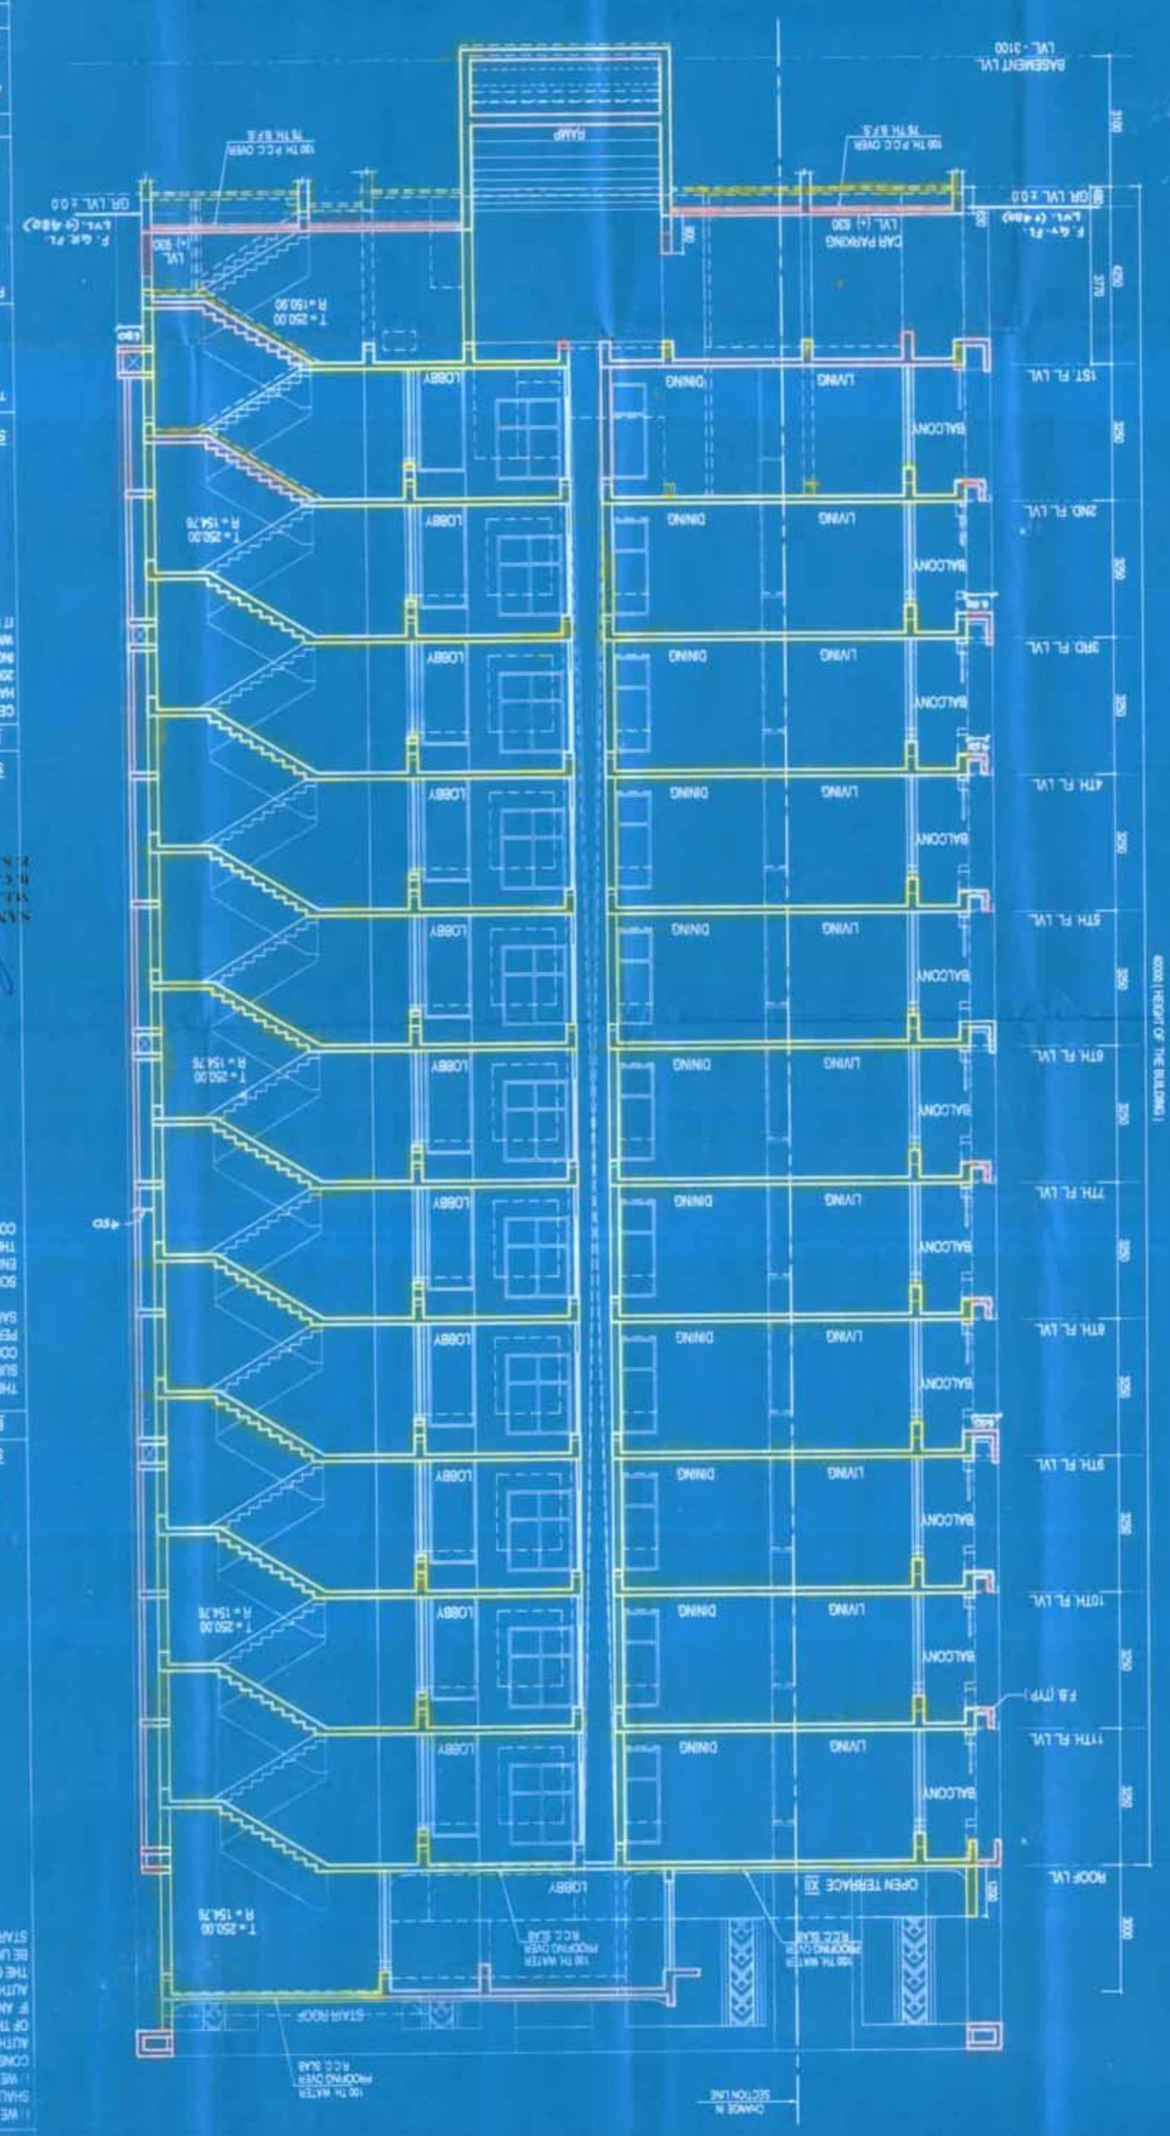

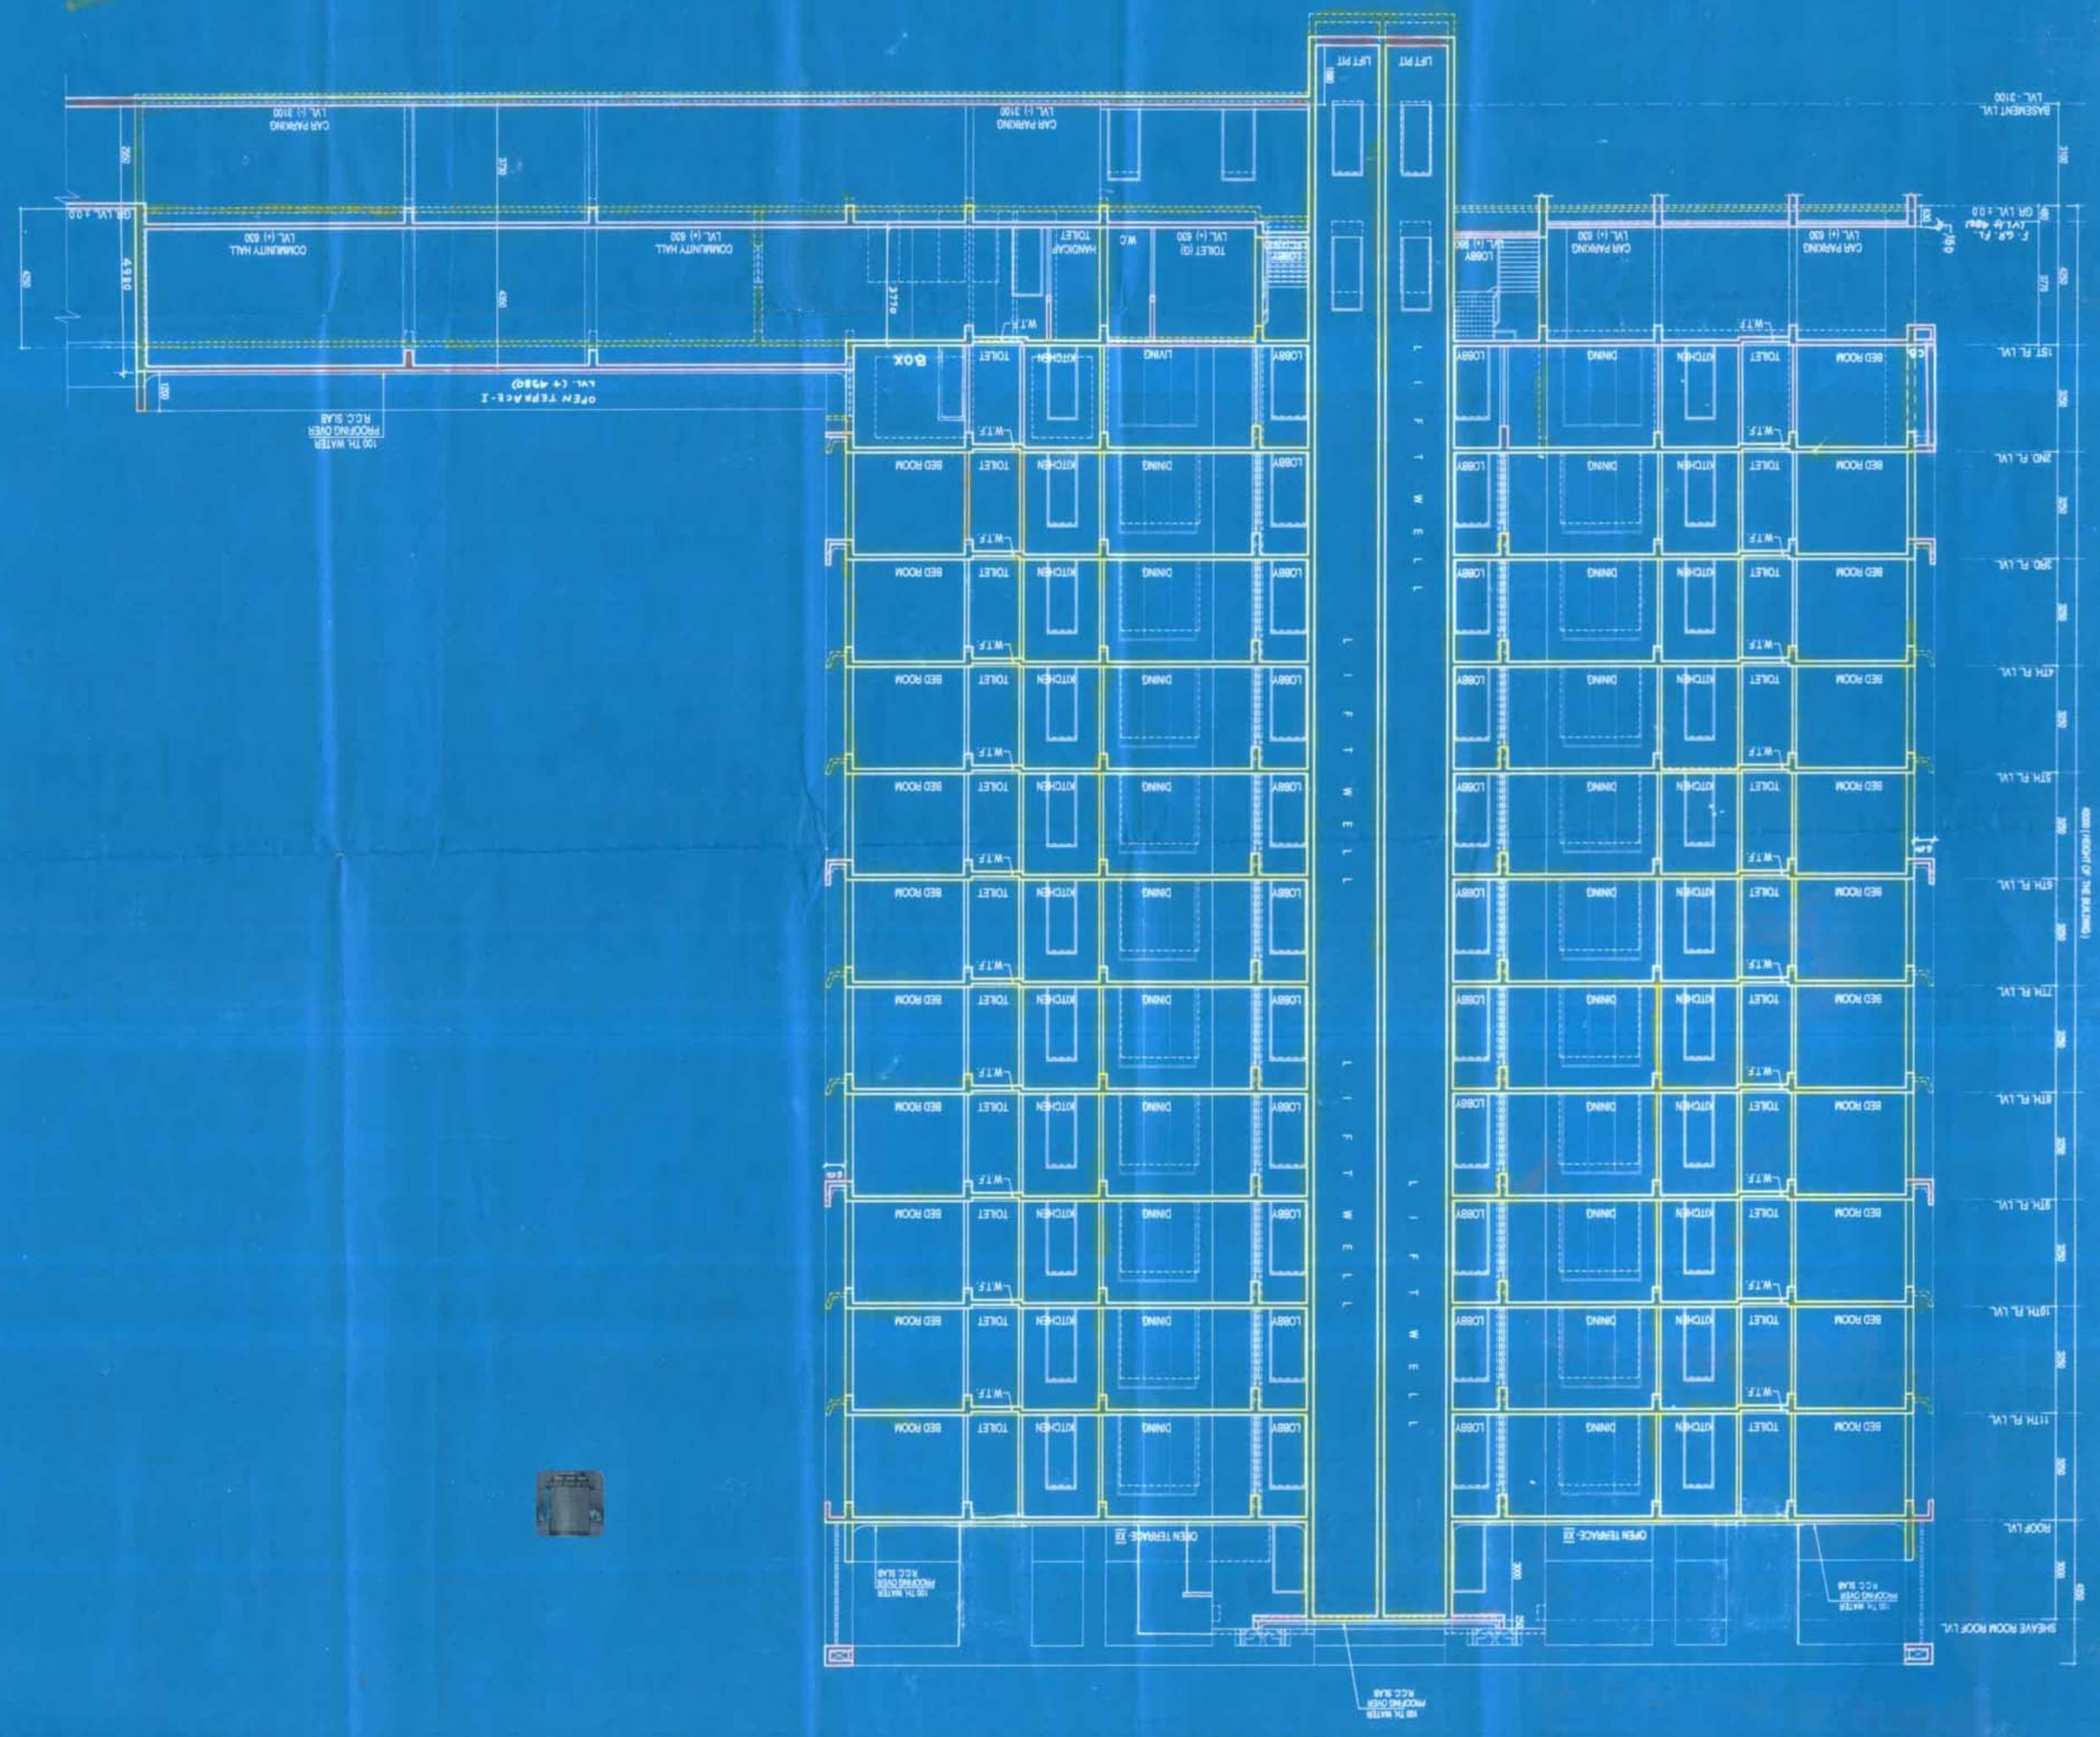

OWNER'S DECLARATION

I HEREBY DECLARE WITH FULL RESPONSIBILITY THAT I/WE SHALL ENSURE L.B.S. & E.S.E. DURING CONSTRUCTION.
WE SHALL FOLLOW THE INSTRUCTIONS OF L.B.S. AND E.S.E. DURING CONSTRUCTION OF THE BUILDING, AS PER L.B.S. PLAN / M.C. AUTHORITY WILL NOT BE RESPONSIBLE FOR STRUCTURAL STABILITY OF THE BUILDING & ADJOINING STRUCTURES.
IF ANY SUBMITTED DOCUMENTS ARE FOUND TO BE FAKE THE K.M.C. AUTHORITY WILL REVOKE THE SANCTION PLAN.
THE CONSTRUCTION OF WATER RESERVOIR AND SEPTIC TANK WILL BE UNDERTAKEN UNDER THE GUIDANCE OF E.S.E.L.B.S. BEFORE STARTING OF BUILDING FOUNDATION WORK.

SIGNATURE OF STRUCTURAL ENGG.

L.B.S. / L.B.A. DECLARATION

CERTIFIED WITH FULL RESPONSIBILITY THAT THE BUILDING PLAN HAS BEEN DRAWN UP AS PER PROVISION OF K.M.C. BUILDING RULES 2009 AS AMENDED FROM TIME TO TIME & THAT THE SITE CONDITION INCLUDING THE ABUTTING ROAD COMPARES WITH THE PLAN WHICH HAS BEEN VERIFIED BY ME.
IT IS A BUILDABLE SITE AND NOT A LAKE OR FILLED UP TANK

SIGNATURE OF L.B.A.

SOUMEN DAS BARAGI
B. ARCHITECTURE, A.I.A.P.
CAA REGN. NO. CA/1997/2249

Title:

SECTION X-X & SECTION Y-Y
TOWER - 3

PROJECT:

PLAN SHOWING CHANGES U/S 06 (2) & 2(i) FROM THE SANCTIONED PLAN VIDE B.P. NO 2012/0001, DATED 17.08.2012 & FURTHER SUPERSEDING THE SANCTIONED PLAN VIDE B.P. NO 2013/0002, DATED 20.12.13 FOR (B-G+23 STOREY) RESIDENTIAL BUILDING AT PREMISES NO. 23/1, BIPLABI ENAM KABIR MARG, KOLKATA - 700001.
(B.M. - IX, A.S. - EXTENDED)

E.S.E. DECLARATION

THE STRUCTURAL DESIGN & DRAWING OF (07TH FOUNDATION AND SUPER STRUCTURE OF THE BUILDING HAS BEEN MADE BY ME CONSIDERING ALL POSSIBLE LOADS INCLUDING SEISMIC LOAD AS PER NATIONAL BUILDING CODE OF INDIA AND CERTIFIED THAT IT IS SAFE AND STABLE IN ALL RESPECT.

SOIL TESTING HAS BEEN DONE BY MR. ALOK ROY OF M/S GOTEST ENGINEERS PVT. LTD. (M. MAHA MARK, KOLKATA - 700064.
THE RECOMMENDATIONS OF SOIL TEST REPORT HAS BEEN CONSIDERED DURING STRUCTURAL CALCULATIONS

Tathastu Griha Nirman Pvt. Ltd.
Authorised Signatory
ARVIND KUMAR AGRA

SIGNATURE OF OWNER

PRINCIPAL ARCHITECTS

ARCHITECT HAFEEZ CONTRACTOR
29, BANK STREET, MUMBAI 400023
TEL- 2266 1920

ASSOCIATE ARCHITECTS

SDB architects
P514, Raja Basanta Roy Road,(Ex.Floor,
Kolkata-700 029, W.B.India.
Tel: 033-4008 9565/66,
Email: sdb.arch@gmail.com

SCALE	DWG. NO.	DATE	DEALT	CHECKED
1 : 100	AS-06/10	17.08.17	MITHU	SDB