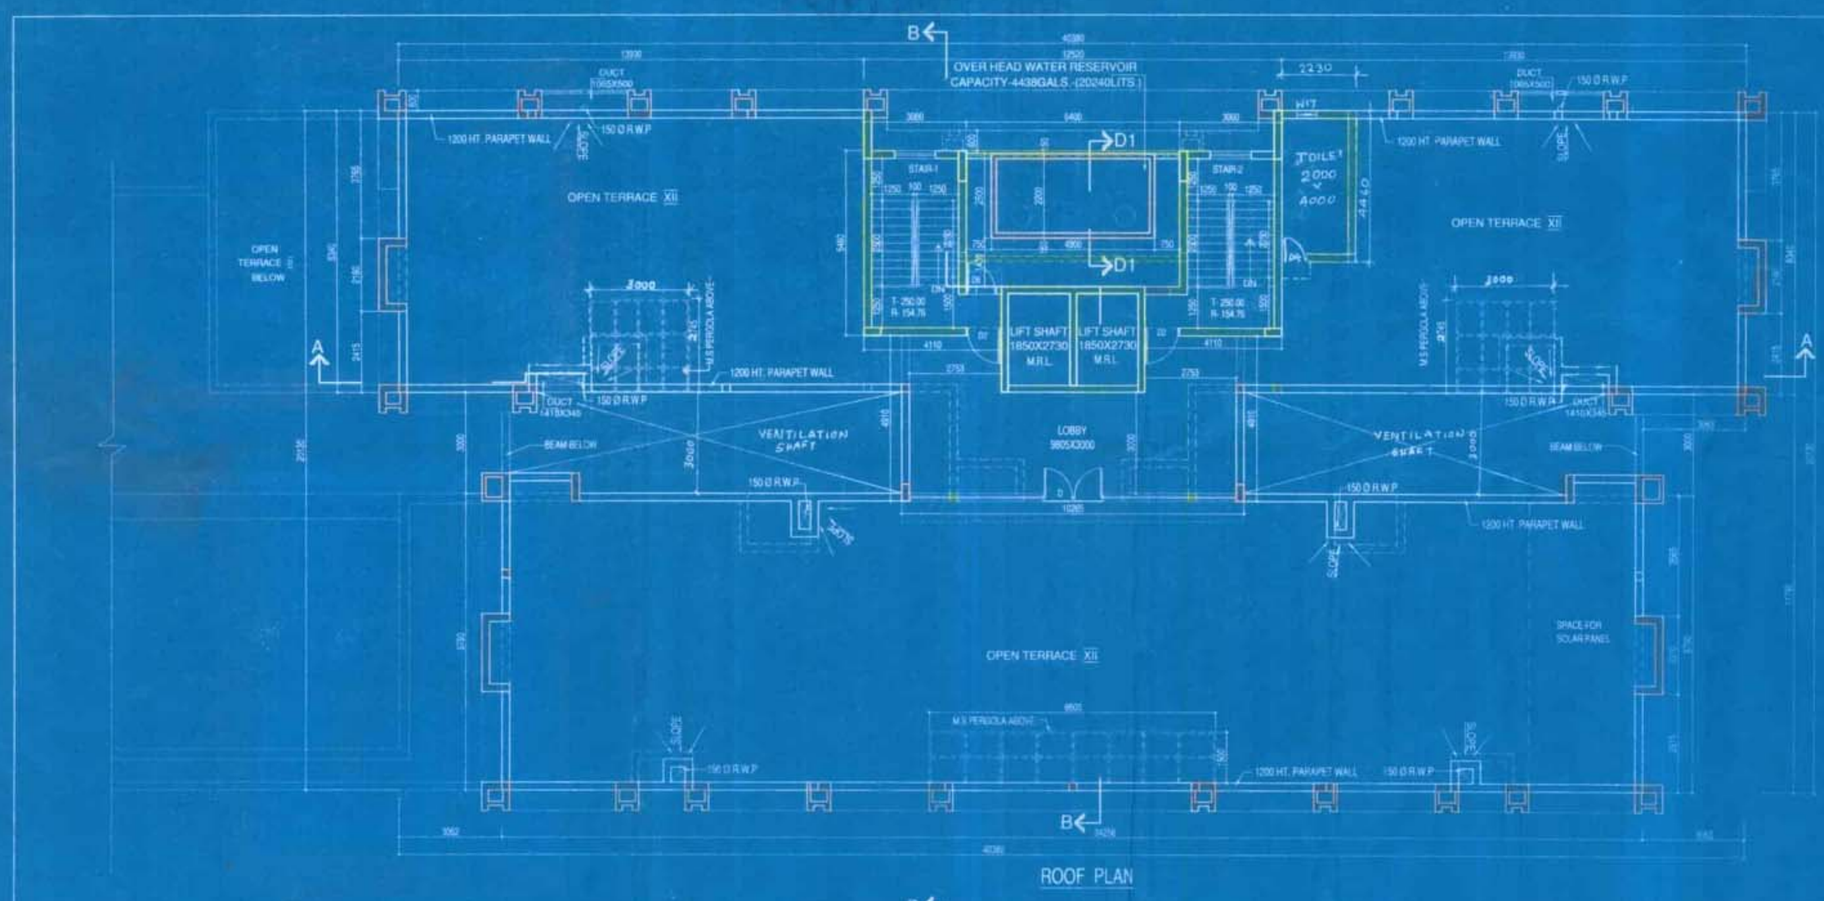

ROOF PLAN

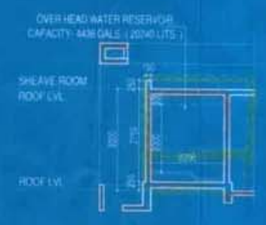

SECTION AT D1-D1

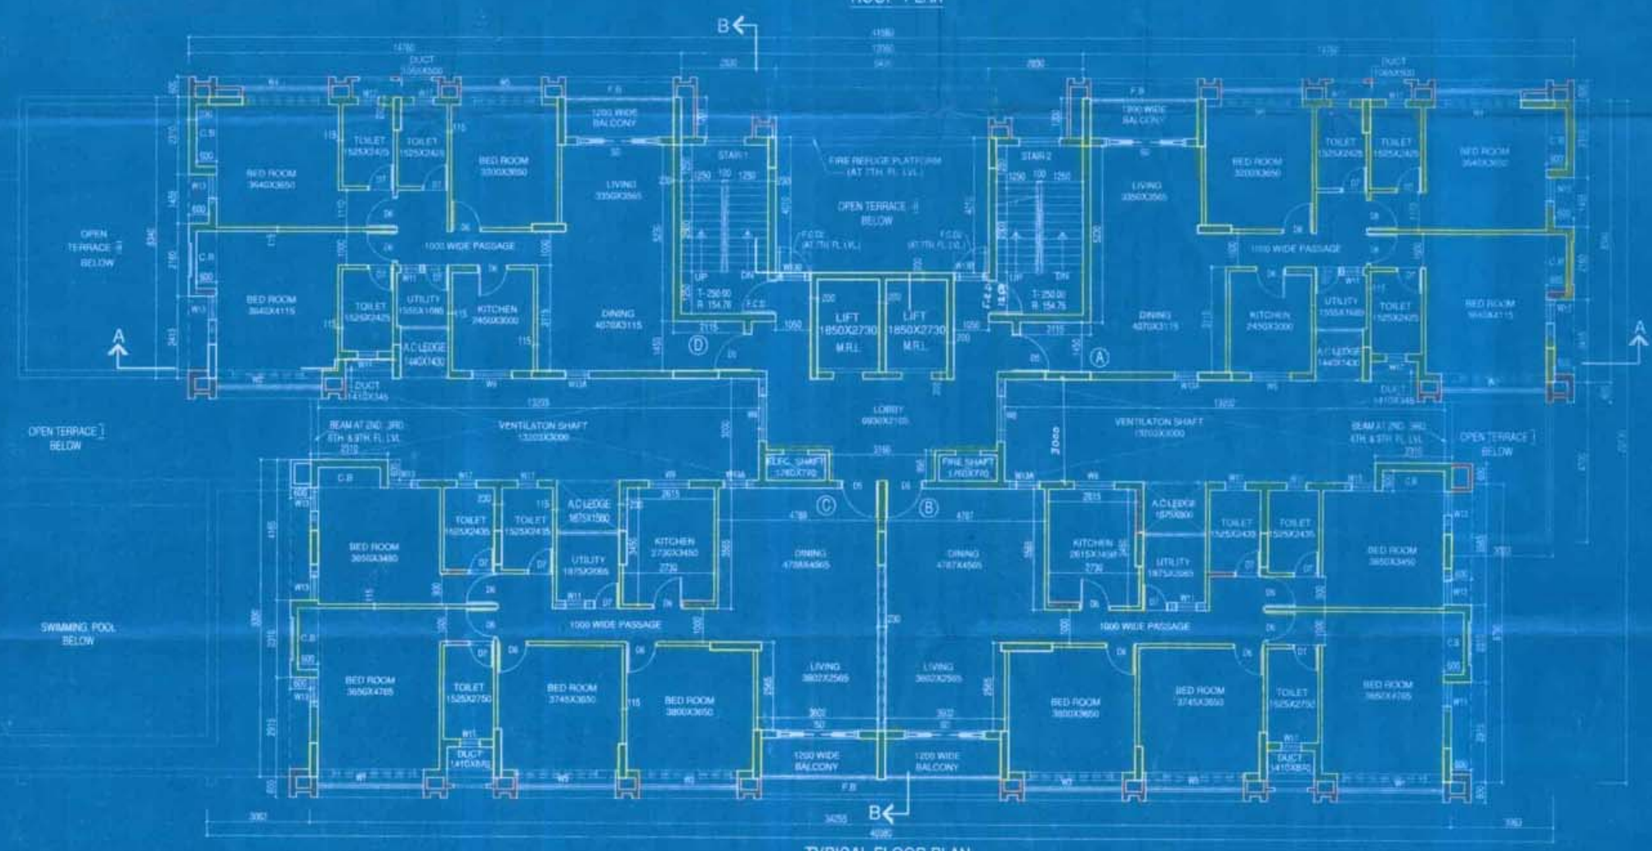

TYPICAL FLOOR PLAN
(5TH. TO 11TH.)

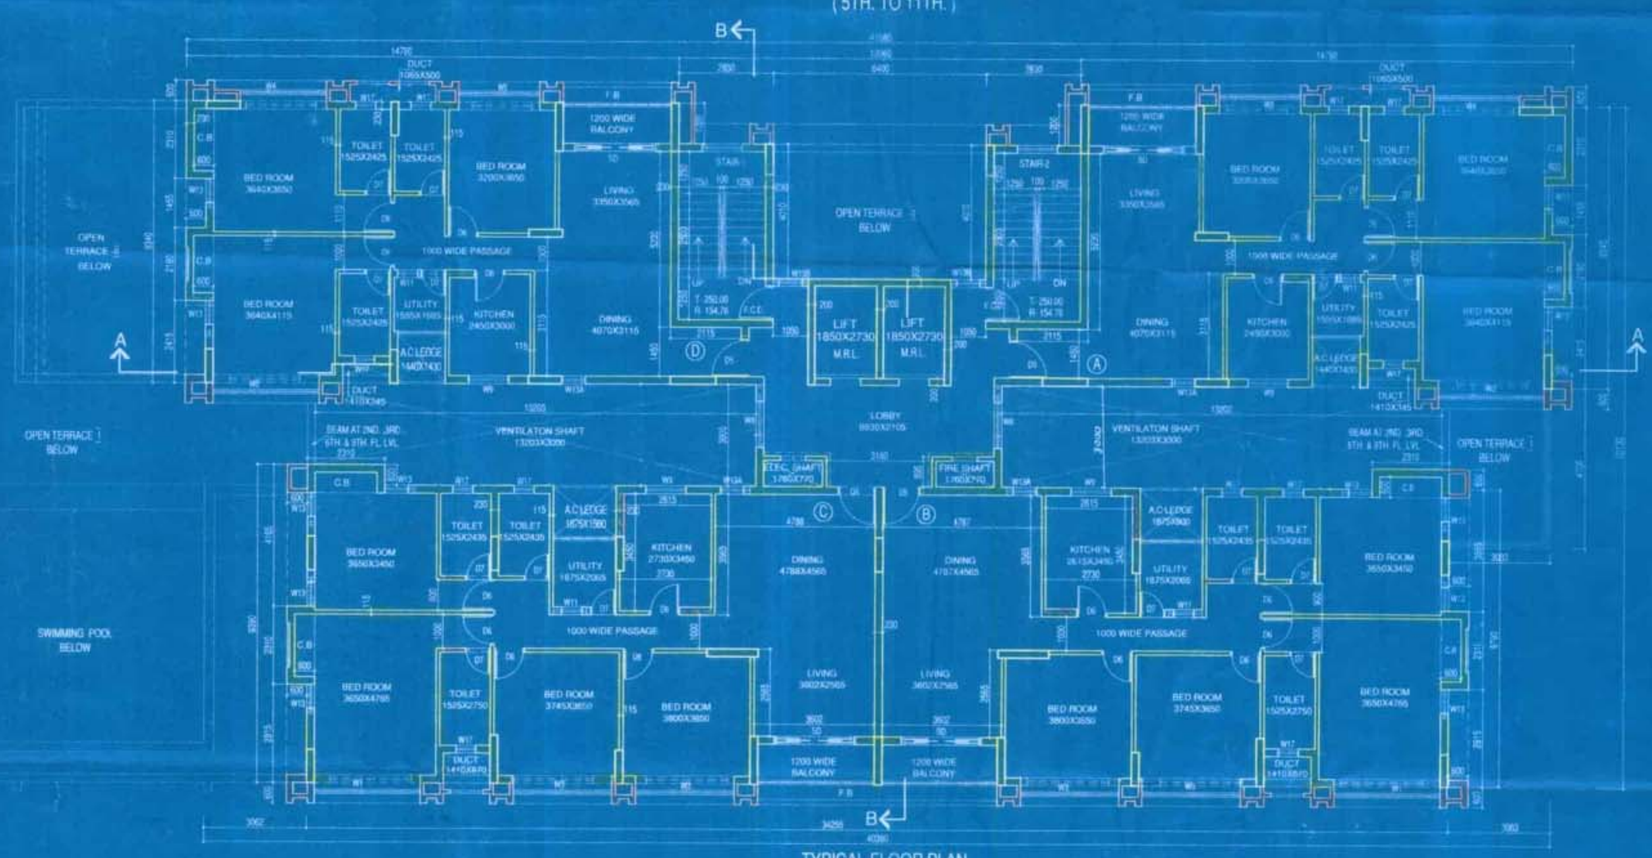

TYPICAL FLOOR PLAN
(3RD & 4TH.)

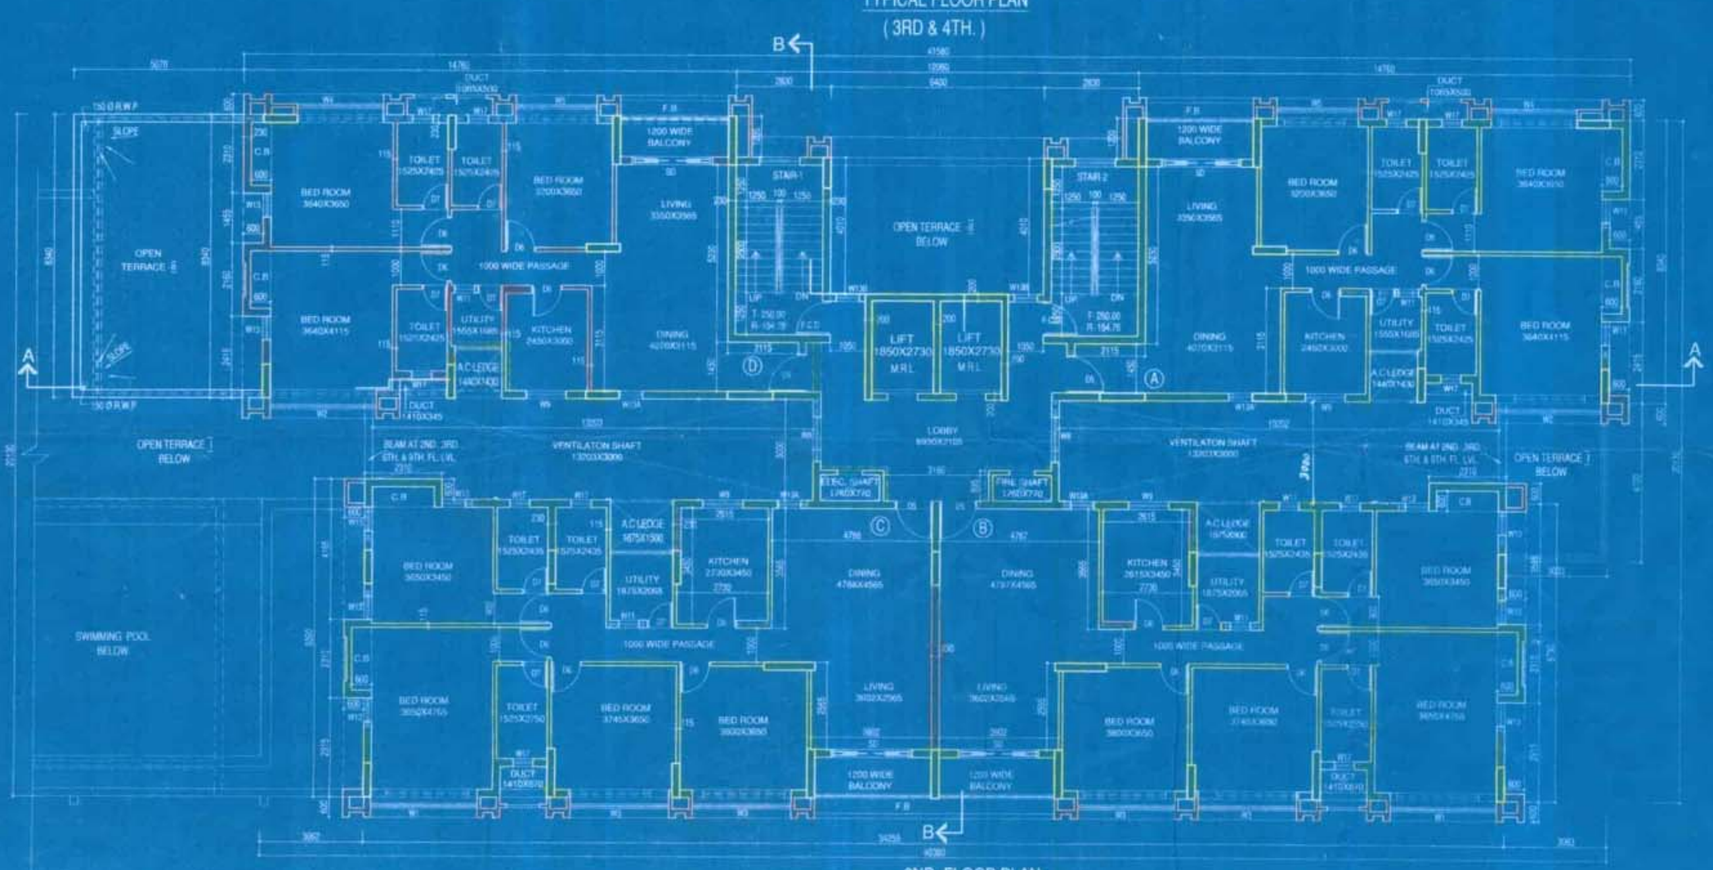

2ND. FLOOR PLAN

SCHEDULE OF DOORS & WINDOWS :-

MARK	SILL	LINTEL	SIZE
D		2450	1000 X 2400
D1		2450	1050 X 2350
D2		2450	1200 X 2350
D4		2250	1200 X 2250
D5		2450	1100 X 2350
D6		2250	900 X 2250
D7		2250	750 X 2250
D8		2450	750 X 2450
D9		2250	750 X 2250
F.C.D		2250	1000 X 2250
F.C.D.1		2250	1150 X 2250
SD		2450	2400 X 2450
W1	500	2650	1150 X 2150
W2	500	2650	2175 X 2150
W3	500	2650	2553 X 2150
W4	500	2650	2578 X 2150
W5	500	2650	2438 X 2150
W8	750	2650	1200 X 1900
W9	1200	2650	1200 X 1450
W11	1200	2250	600 X 1050
W13	500	2650	700 X 2150
W13A	750	2650	700 X 1900
W13B	750	2650	600 X 1900
W17	900	2250	600 X 1350
V			750 X 450
C.G	AS PER ELEVATION		

NOTE:
ALL EXTERNAL WALLS ARE 230 MM AND INTERNAL WALLS ARE 115 MM TH. (UNLESS OTHERWISE STATED)

OWNER'S DECLARATION

I / WE DO HERE BY DECLARE WITH FULL RESPONSIBILITY THAT I / WE SHALL ENGAGE L.B.S. & E.S.E. DURING CONSTRUCTION.
I / WE SHALL FOLLOW THE INSTRUCTIONS OF L.B.S. AND E.S.E. DURING CONSTRUCTION OF THE BUILDING. AS PER L.B.S. PLAN K.M.C. AUTHORITY WILL NOT BE RESPONSIBLE FOR STRUCTURAL STABILITY OF THE BUILDING & ADJOINING STRUCTURES.
IF ANY SUBMITTED DOCUMENTS ARE FOUND TO BE FAKE THE K.M.C. AUTHORITY WILL REVOKE THE SANCTION PLAN.
THE CONSTRUCTION OF WATER RESERVOIR AND SEPTIC TANK WILL BE UNDERTAKEN UNDER THE GUIDANCE OF E.S.E. / L.B.S. BEFORE STARTING OF BUILDING FOUNDATION WORK.

Trimurti Grihanirman Pvt. Ltd.
Authorised Signatory
ARVIND KUMAR NEOTIA
SIGNATURE OF OWNER

E.S.E. DECLARATION

THE STRUCTURAL DESIGN & DRAWING OF BOTH FOUNDATION AND SUPER STRUCTURE OF THE BUILDING HAS BEEN MADE BY ME CONSIDERING ALL POSSIBLE LOADS INCLUDING SEISMIC LOAD AS PER NATIONAL BUILDING CODE OF INDIA AND CERTIFIED THAT IT IS SAFE AND STABLE IN ALL RESPECT.

SOIL TESTING HAS BEEN DONE BY MR. ALOK ROY OF M/S GEOTEST ENGINEERS PVT. LTD. 69A, MILAN PARK, KOLKATA 700084.
THE RECOMMENDATIONS OF SOIL TEST REPORT HAS BEEN CONSIDERED DURING STRUCTURAL CALCULATIONS.

SANJIV J. PAREKH
M.E.(STRUCT.), M.K.(CONSULTENCY)
F.I.E., F.I.V.(P.&H.P.E.)
F.I.L.E., M.I.(I.B.C.), M.I.C.

SANJIB GUHA
B.Sc., D.C.E., F.I.V.(I.), F.I.E.(I.), M.I.S.E.
CHARTERED ENGINEER
ENLISTED STRUCTURAL REVIEWER (GR-III, Kolkata)

SIGNATURE OF STRUCTURAL ENGG.

L.B.S. / L.B.A. DECLARATION

CERTIFIED WITH FULL RESPONSIBILITY THAT THE BUILDING PLAN HAS BEEN DRAWN UP AS PER PROVISION OF K.M.C. BUILDING RULES 2009 AS AMENDED FROM TIME TO TIME & THAT THE SITE CONDITION INCLUDING THE ABUTTING ROAD CONFORMS WITH THE PLAN, WHICH HAS BEEN MEASURED AND VERIFIED BY ME.
IT IS A BUILDABLE SITE AND NOT A TANK OR FILLED UP TANK.

SOUMEN DAS BAIRAGI
B. ARCH., M.I.E.(I.), A.I.I.A.
CHARTERED ARCHITECT
ENLISTED L.B.S. (CAT-I)

SIGNATURE OF L.B.A.

TITLE

2ND. FLOOR PLAN, TYPICAL FLOOR PLAN (3RD. & 4TH.), TYPICAL FLOOR PLAN (5TH. TO 11TH.), ROOF PLAN & SECTION AT D1-D1.

TOWER-1

PROJECT

PLAN SHOWING CHANGES U/R-25 (2a & 2b) FROM THE SANCTIONED PLAN VIDE B.P. NO.2012090941, DATED 17.09.2012 & FURTHER SUPERSEDING THE SANCTIONED PLAN VIDE B.P. NO. 2013090643, DATED 20.12.13 FOR R-G+11 STORIED RESIDENTIAL BUILDING AT PREMISES NO. 2/1, HOSSAIN BAKSH ROAD, WARD NO.-78, BL NO.-IX, P.S.-ENTALLY, KOLKATA - 700014.

PRINCIPAL ARCHITECTS

ARCHITECT HAFEEZ CONTRACTOR
29, BANK STREET, MUMBAI 400023
TEL: 2266 1920

ASSOCIATE ARCHITECTS

N

SDB architects
P534, Raja Basanta Roy Road,Gr Floor,
Kolkata-700 029,W.B.India.
Tel: 033-4008 9565/66,
Email: sdb.arch@gmail.com

SCALE	DWG. NO.	DATE	DEALT	CHECKED
1 : 100	AS-310	17.08.17	MITHU	SDB