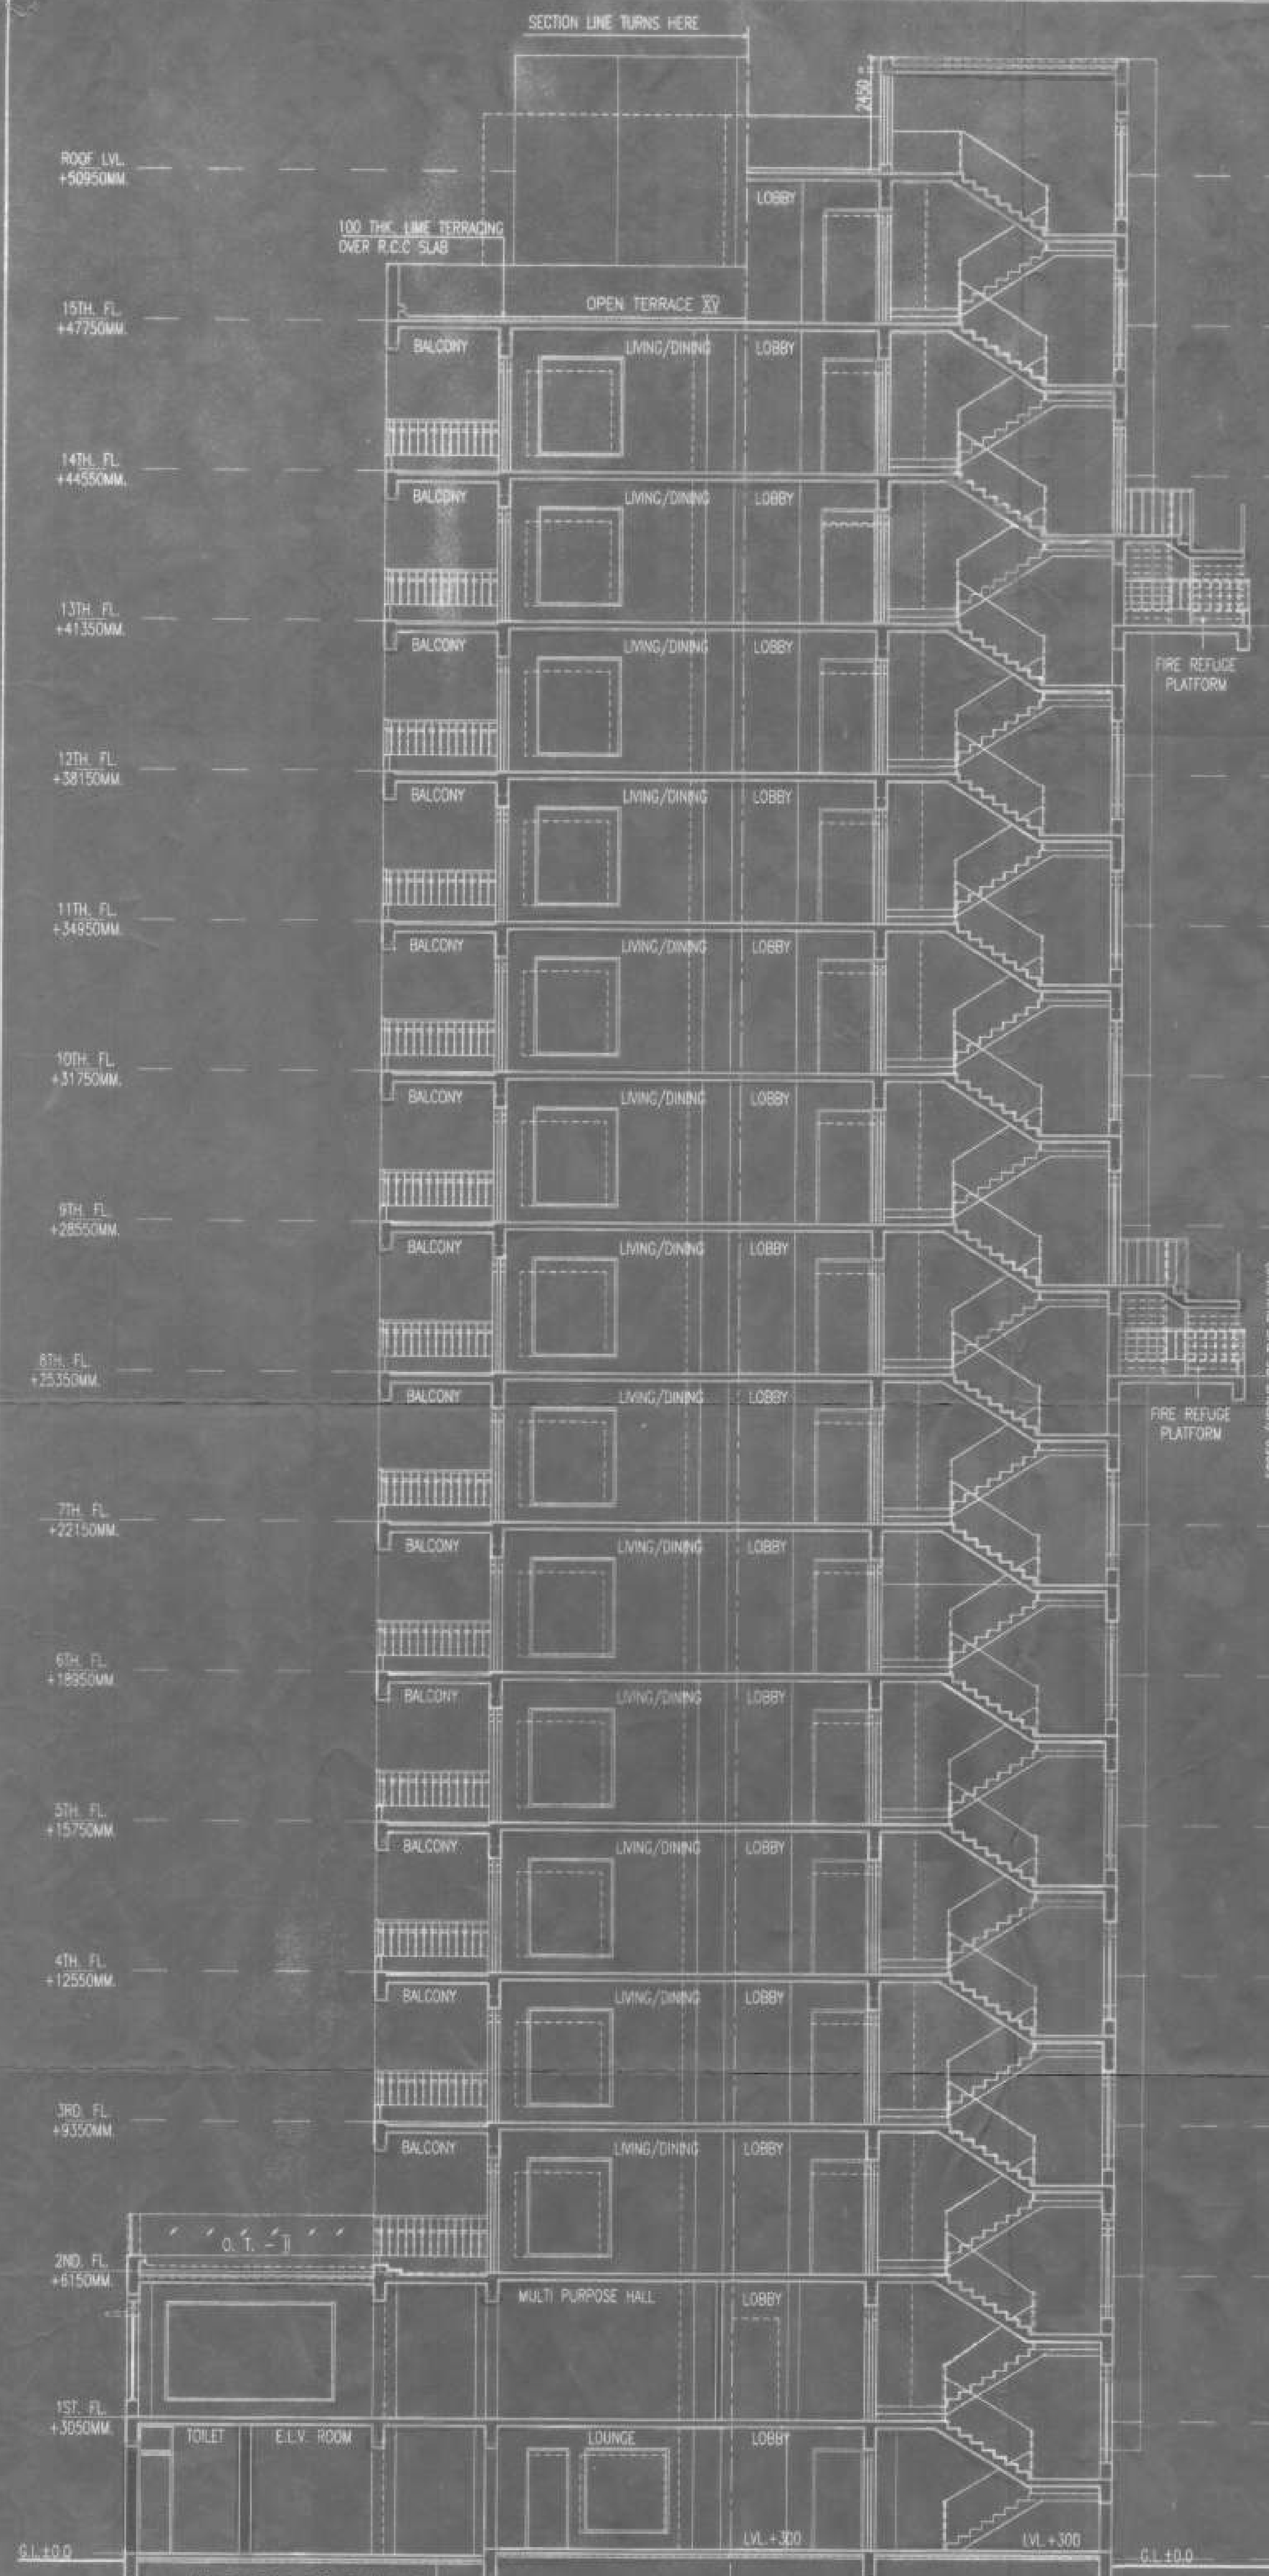

SECTION B-B

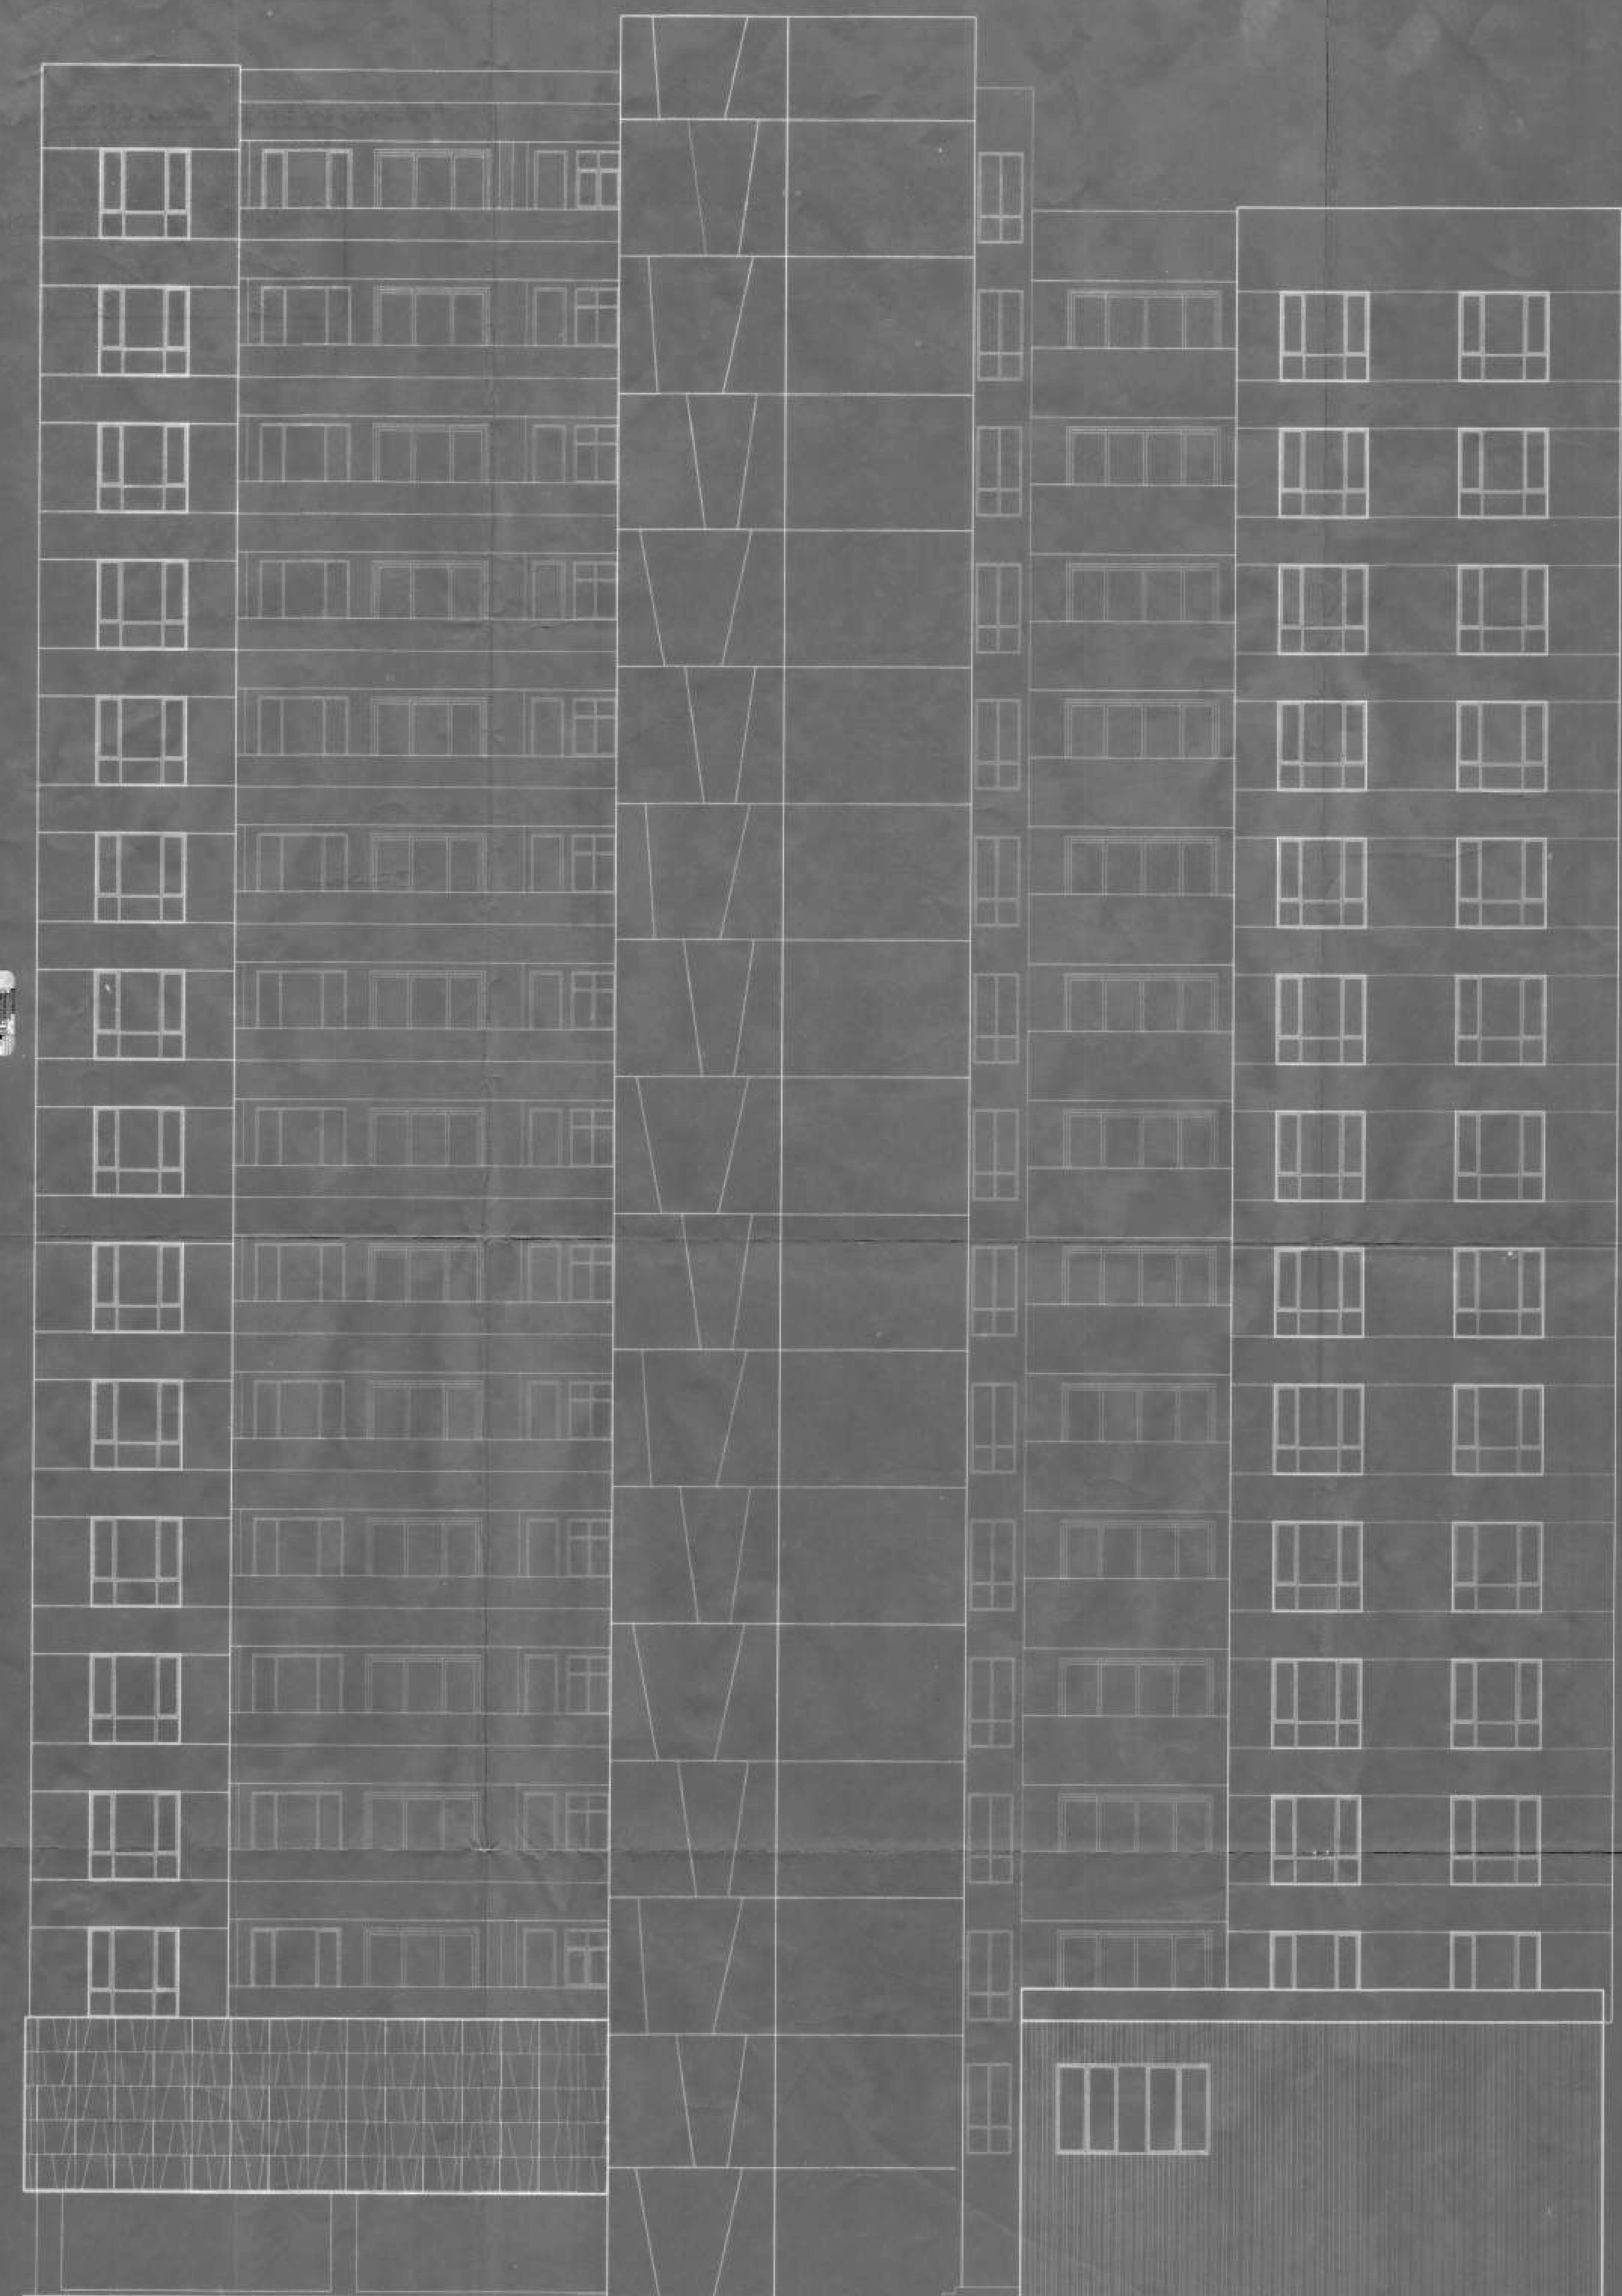
FRONT ELEVATION

For K. K. JAJODIA & SONS (HUF)
ADITYA KUMAR JAJODIA
Constituted Attorney

SIGNATURE OF OWNER.

CERTIFICATE OF STRUCTURAL ENGINEER.

THIS IS TO CERTIFY THAT THE STRUCTURAL DESIGN AND DRAWING OF BOTH FOUNDATION AND SUPER STRUCTURE OF THE BUILDING HAS BEEN MADE BY ME CONSIDERING ALL POSSIBLE LOADS INCLUDING THE SEISMIC LOAD AS PER THE NATIONAL BUILDING CODE OF INDIA AND CERTIFIED THAT IT IS SAFE AND STABLE IN ALL RESPECTS.

MANOJ KANTI MAJUMDAR

The Calcutta Municipal Corporation

SIGNATURE OF STRUCTURAL REVIEWER

RUPAK KUMAR BANERJEE
B.C.E., M.E., MIGS
M.I.E., CHARTERED ENGINEER
L.B.S.-I, E.S.E.-1, G.T.-I(A)(K.M.C)
(M) 9830145590

Mainak Majumdar
B.C.E., M.C.E. (Struct)
ESE - 152/I of CMC
STER/NKDA/10/00020
074/RJPSON/ESE/11-12

SIGNATURE OF STRUCTURAL ENGG.

CERTIFICATE OF ARCHITECT

I DO HERE BY CERTIFY WITH FULL RESPONSIBILITY THAT THE BUILDING PLAN HAS BEEN DRAWN UP AS PER K.M.C. BUILDING RULE - 2009 AS AMENDED FROM TIME TO TIME THAT THE WIDTH OF THE ABUTTING ROAD CONFORM WITH THE PLAN AND IT IS A BUILDABLE SITE NOT A TANK OR A FILLED UP TANK. THE SITE PLAN, LOCATION PLAN AGREES WITH THE SITE. THE PLOT IS DEMARCATED BY BOUNDARY WALLS & MEASUREMENTS TALLY WITH THE REGD. DEED PLAN.

JAY PRAKASH BHARAT KUMAR AGRAWAL
B. Arch., A.I.I.A.
Reg. No. CA / 86 / 10069
ARCHITECT SL. NO. - 32(A)

SIGNATURE OF ARCHITECT.

TITLE-

ELEVATION & SECTION BB

PROJECT-

PLAN SHOWING CHANGES U/R-26 (2a) & (2b) OF K.M.C. BLDG. RULE-2009 FROM THE SANCTIONED PLAN VIDE B.P. NO. 2015090019, DATED 24.06.2015 FOR PREMISES NO. 24/3, ALIPORE ROAD, KOLKATA - 700027. WARD NO.-74, BOROUGH- IX, P.S.- ALIPORE.

ARCHITECTS

AGRAWAL & AGRAWAL
BARODA KOLKATA

SCALE	DATE	DEALT	CHECKED
1: 100	12.02.18	POULOMI	SUPRIYA