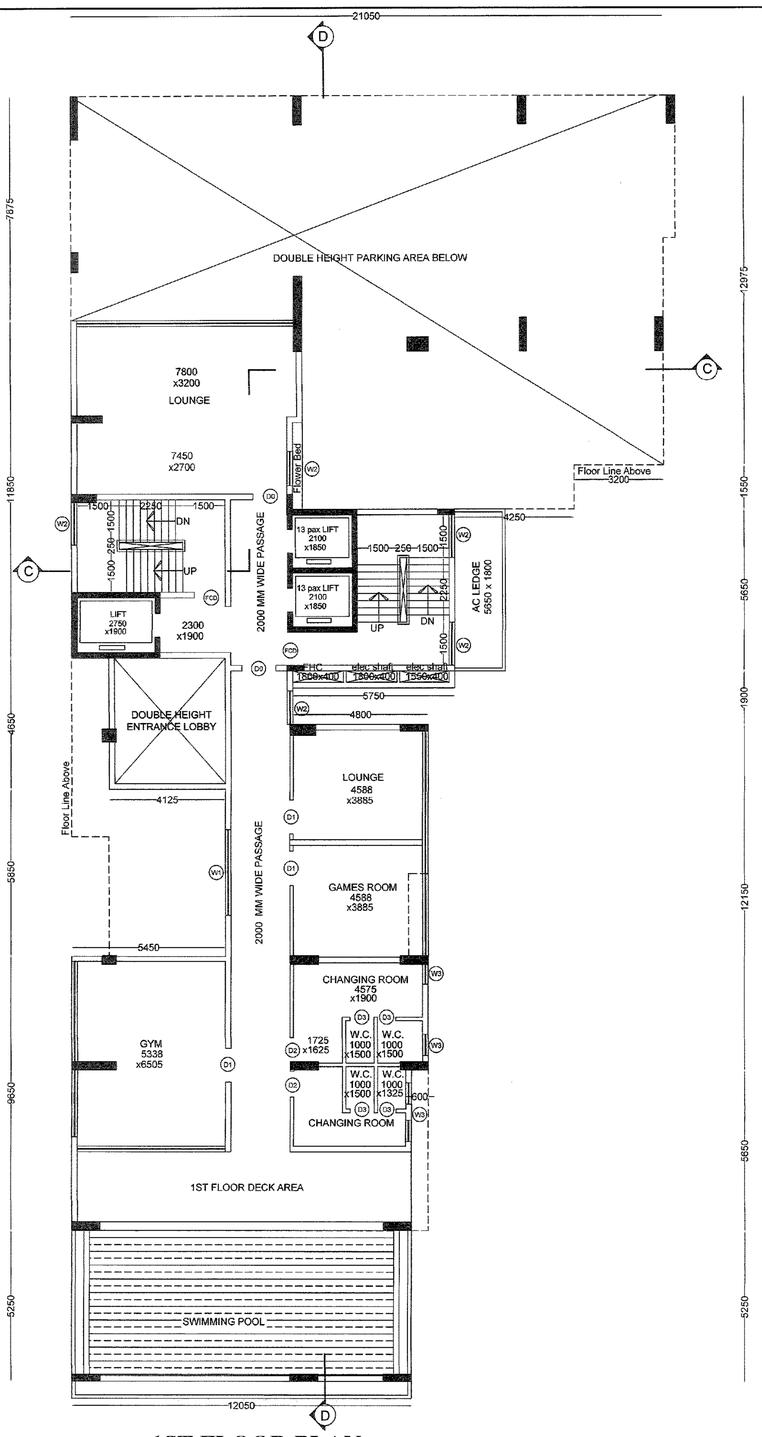

1ST FLOOR PLAN
SCALE 1:100

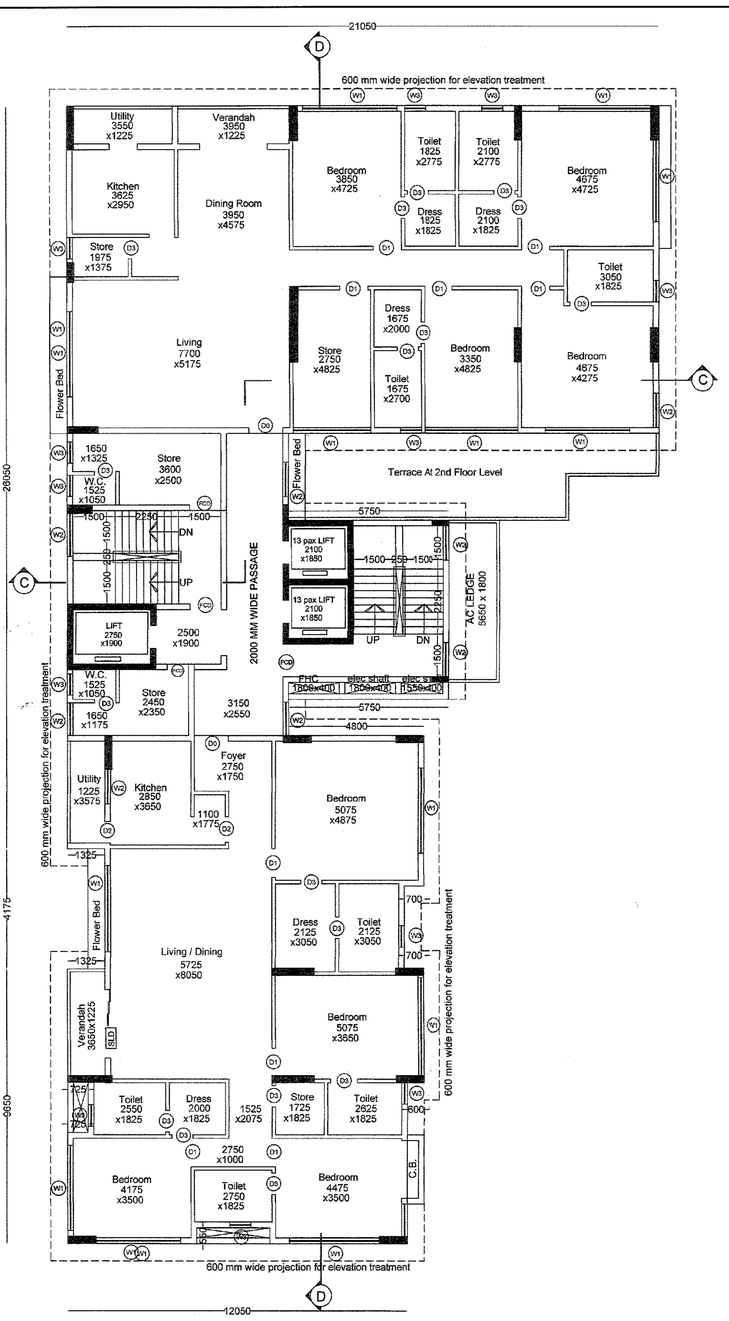

TYPICAL FLOOR PLAN (2ND TO 5TH)
SCALE 1:100

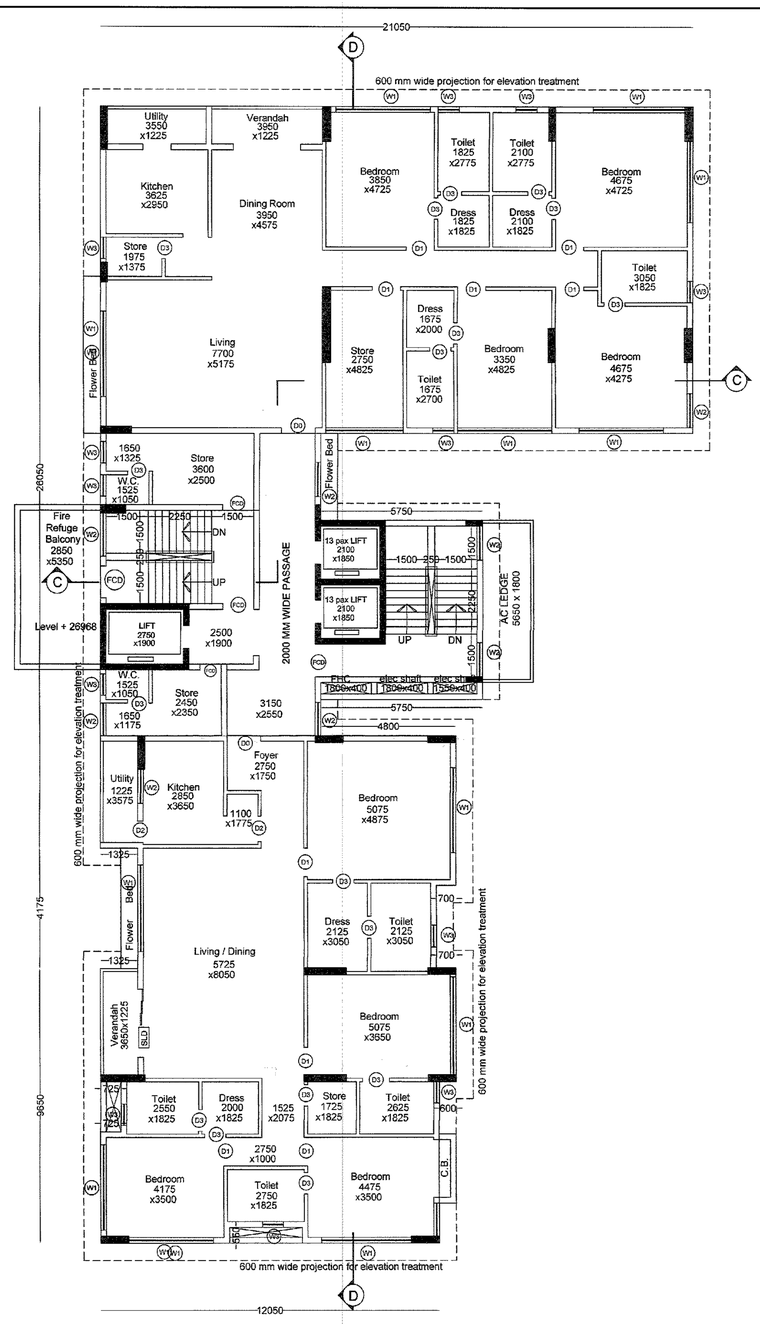

6TH FLOOR PLAN (SHOWING FIRE REFUGE)
SCALE 1:100

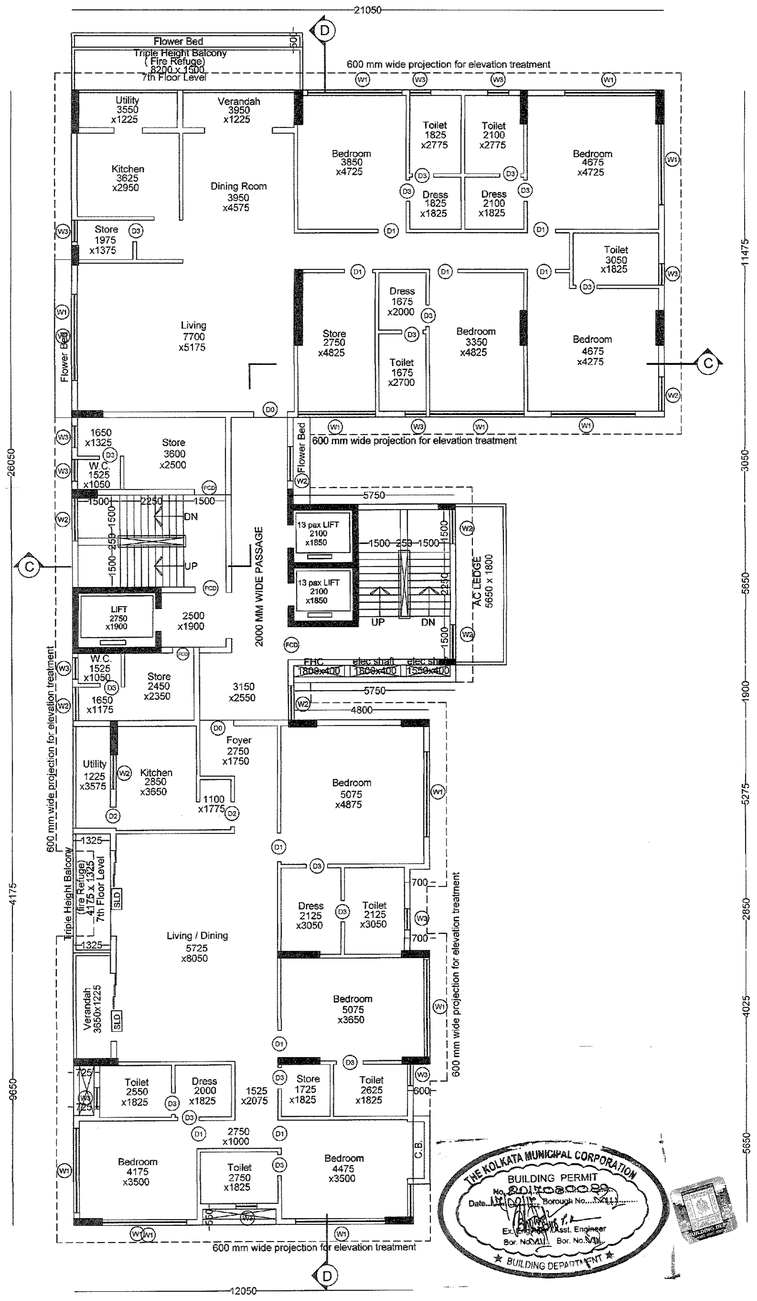

7TH FLOOR PLAN
SCALE 1:100

** ALL THE STORES SHALL BE USED FOR STORING OF NONCOMBUSTIBLE HOUSE HOLD ARTICLES ONLY.

ENTIRE SITE IS TO BE RAISED BY 300 MM AS FLOODING ALLOWANCE, TO AVOID WATER LOGGING AT SITE. ± 0.0 MM LEVEL SHOWN IN THE DRAWING IS ACTUALLY + 300 MM LEVEL.

All Dimensions Are In mm
All Internal Brick Wall Are 125 mm
All Outer Brick Wall Are 200 mm

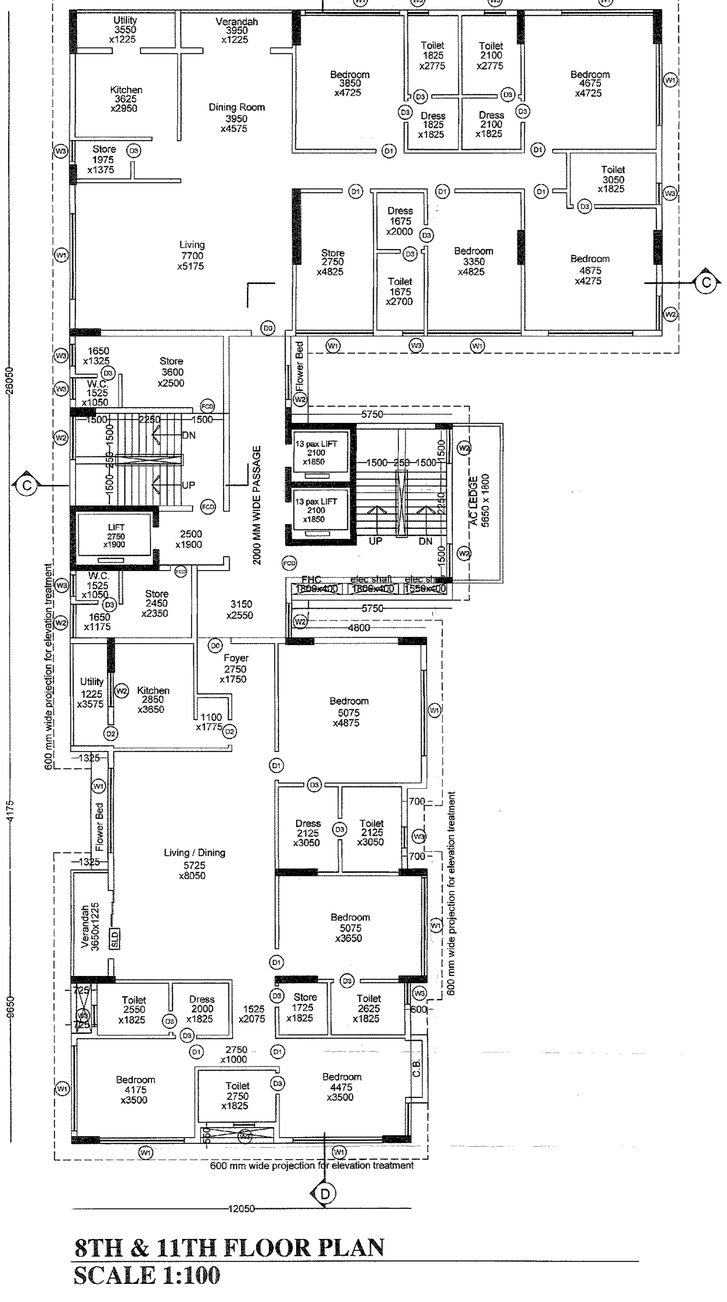

8TH & 11TH FLOOR PLAN
SCALE 1:100

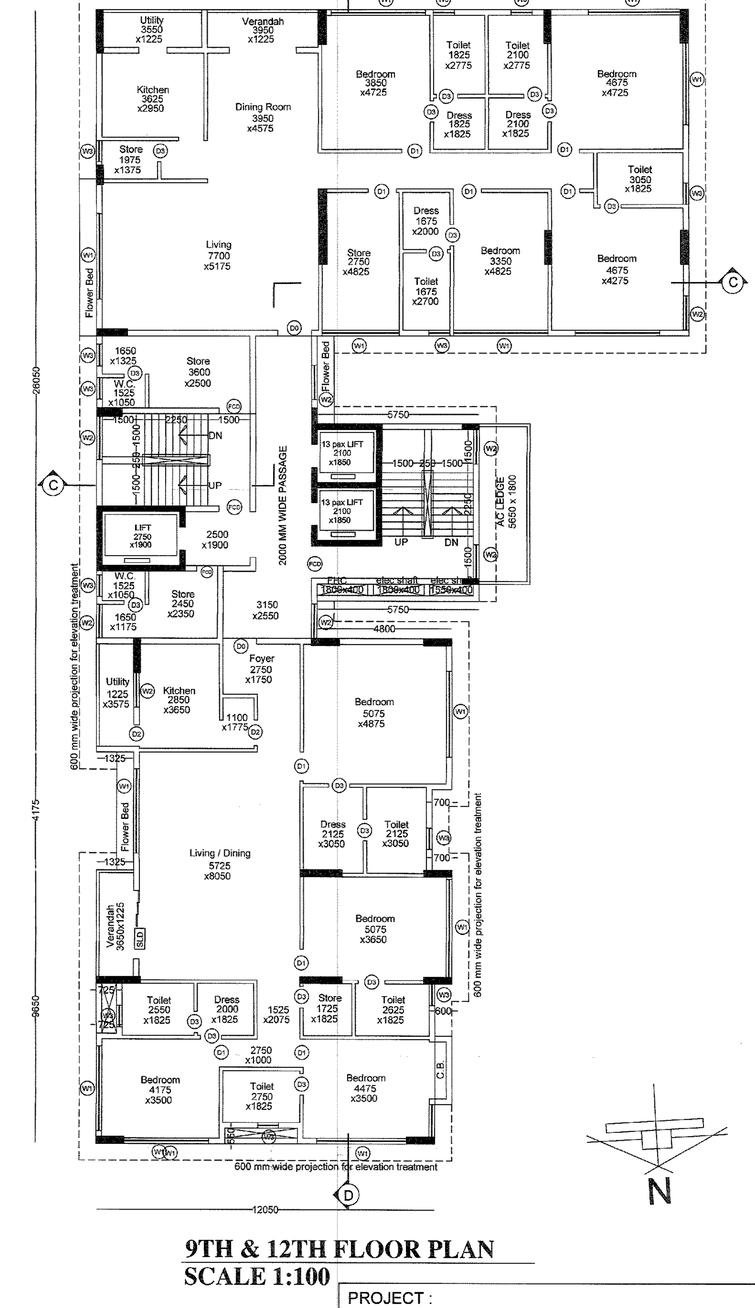

9TH & 12TH FLOOR PLAN
SCALE 1:100

N

1. I SHALL ENGAGE ARCHITECT & ESE DURING CANSTRUCTION
2. I SHALL APPLY ALL GUIDE LINES DIRECTED BY W.B.E.F.S., AND W.B. POLLUTION CENTRAL BOARD AND OBSERVATION OF DG (PMU) OF KMC
3. NO CONSTRUCTION WILL BE MADE IN THE WATER BODY
4. THE DOCUMENTS, SUBMITTED ARE TRUE TO THE BEST OF MY KNOWLEDGE.IF ANY DOCUMENT IS FOUND FAKE, KMC AUTHORITY WILL REVOKE THE SANCTION PLAN.

THE STRUCTURAL DESIGNS DRAWINGS OF3OTH FOUNDATION AND SUPERSTRUCTURE OF THE BUILDING HAS IEEN MADE BY ME CONSIDERING ALL POSSIBLE LOADS INCLUDING THE SEISMIC .OAD AS PER THE NATIONAL BUILDING CODE OF INDIA AND CERTIFIED THAT IT IS SAFE AND STABLE IN ALL RESPECTS.

THE BUILDING HAS BEEN DRAWN UP AS PER THE PROVISION OF THE K.M.C. BUILDING RULES 2009 AND THAT THE SITE CONDITIONS INCLUDING THE WIDTH OF THE ABUTTING K.M.C. ROAD CONFIRM WITH THE PLAN AND THAT IT IS A BUILDABLE SITE AND NOT A TANK OR FILLED UP TANK. THE PLOT IS LYING VACANT IN MAJOR PORTION AND DEMARCATED BY BRICK BUILT BOUNDARY WALL.

ALOK ROY
Empanelled Geotechnical Engineer
Kolkata Municipal Corporation
Class-I, No.- G.T/1/11
64, Milan Park,
Kolkata-700 084
ALOK ROY
CLASS-I, NO- G.T /1/11
SIGNATURE OF GEO-TECHNICAL ENGINEER :

SANIB GUHA
BSC, BCE,FIE-(F-115654-5)
CHARTEIED ENGINEER
ENLISTED STRUCTURAL REVIEWER 88/16 K.M.C.
SANIB GUHA
BSC, BCE, IE-(F-115654-5)
CHARTERED ENGINEER
E.S.E. NO.8 (I) K.M.C.
SIG.OF STRUCURAL REVIEWER

SANJIV J. PAREKH
M.E.(STRUCT.),M.E. (CONST. ENG.)
B. C. E., FIE-(F-018202-4)
E. S. E. NO. 104 (I) K. M. C.
SANJIV J. PAREKH
ESE. NO - 1/104
SIGNATURE OF STRUCTURAL ENGINEER :

ARVIND KUMAR NEOTIA
Authorised Representative of GANGES ESTATES PVT. LTD.
ARVIND KUMAR NEOTIA
AUTHORISED REPRESANTATIVE OF GANGES ESTATES PVT. LTD.
SIGNATURE OF OWNER :

HARSH SANON
COUNCIL OF ARCHITECTURE
REGISTRATION No. CA/90/13556
HARSH SANON
COUNCIL OF ARCHITECTURE
REGISTRATION NO. CA/90/13556
SIGNATURE OF ARCHITECT :

PROJECT :
PLAN PROPOSAL OF B+G+15 (HT-59.90 MT.) WING 2 & G+3 STORIED, WING 1, RESIDENTIAL BUILDING AT PREMISES NO. : 1, LOWER RAWDON STREET, WARD- 69, BOROUGH-VIII, KOLKATA - 700 020. UNDER SECTION 393A OF KMC ACT 1980 OF KMC BUILDING RULE 2009 .

JOB NO :
DRG. NO : CA/05
TITLE : WING- 2
FLOOR PLANS
REVISION NO :
SCALE : As mentioned
DEALT BY : Moumita
CHECKED: Suvadip
DATE : 27.06.2017

S&S
SANON SEN & ASSOCIATES (P) LTD.
5, RUSSEL STREET, KOLKATA-700 071
PHONE:91-33-22264579, 22278068, 22172505;
FAX:2226 6917 www.sanonsen.com