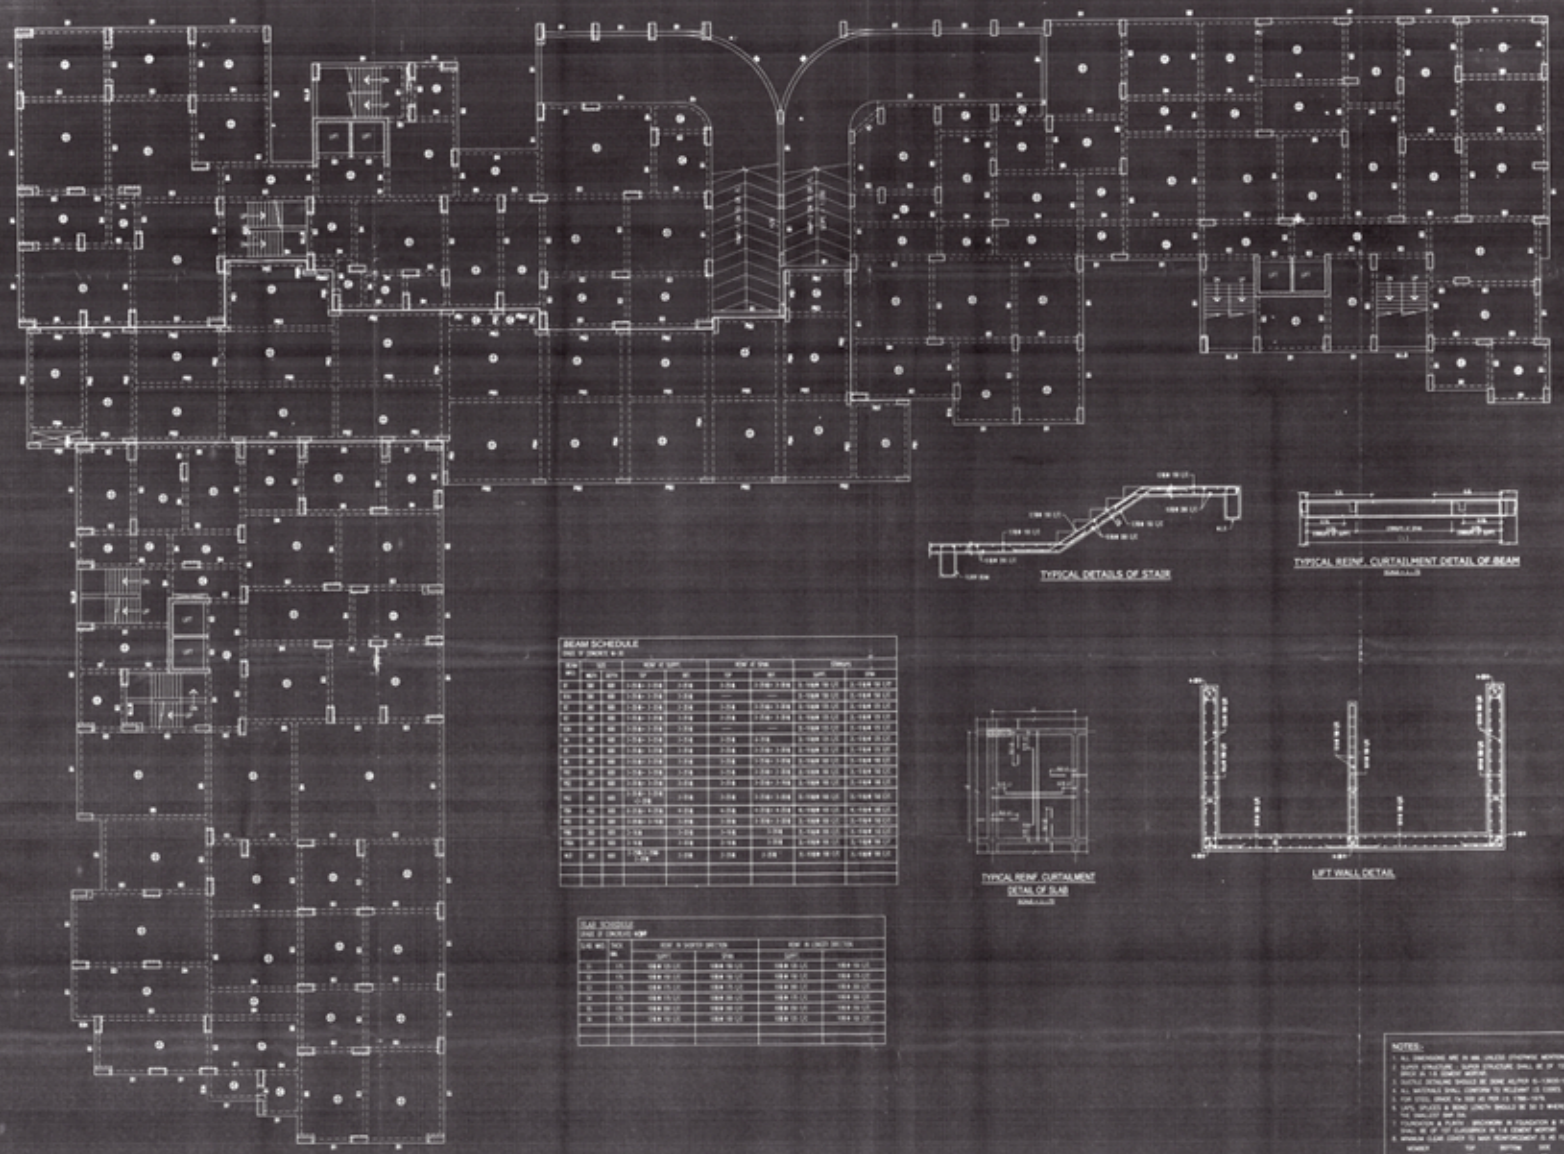

FIRST FLOOR G.A (BLOCK - 2 PART - A , B , C)

TYPICAL DETAILS OF STAIR

TYPICAL REINF. CURTAILMENT DETAIL OF BEAM

TYPICAL REINF. CURTAILMENT DETAIL OF SLAB

LIFT WALL DETAIL

BEAM SCHEDULE

SLAB SCHEDULE

NOTES:

CERTIFICATE OF OWNER

SIGNATURE OF OWNER

CERTIFICATE OF STRUCTURAL STABILITY

BASIC OF STRUCTURAL BASIS

BASIC OF GEO-TECHNICAL BASIS

SIGNATURE OF ARCHITECT

TITLE

FIRST FLOOR BEAM G.A
AND SCHEDULES

(BLOCK-2)
(PART -A,B,C)

PROJECT TITLE

PROPOSED PLAN OF (G+XIII) & (G+XIV) STORIED RESIDENTIAL BUILDING AT MOUZA- ARIADAHA - KAMARHATI, PREMISES NO. - 36 DAG NO.- 3439, 3442, 3443, 3444, 3448, 3449, 3450, 3451, 3452, 3453, 3454, 3455, 3456, 3457 & 3458 , HOLDING NO.- F-20 UNDER WARD NO - 8 UNDER KAMARHATI MUNICIPALITY, R.S. KHATIAN NO.- 21, 877, 887, 2591 & 2592, J.L.NO. - 01, TOUZI NO.-173 , P.S.- BELGHARIA FORMERLY BARANAGAR, UNDER DIST.- 24 PRGS (N).

ARCHITECT

AGRAWAL & AGRAWAL

BARODA KOLKATA

STRUCTURAL ENGINEER

S.P.A CONSULTANTS

34,Ramkrishan Dutta road kolkata 700020
PHONE NO. 033-24757614
Fax-24757614, E-Mail - spa_cons@yahoo.co.in

DEALT	SOUMITRA	SCALE	1: 100, 25
CHAKED	S. K.	DATE	30.10.14
APPROVED	S. K.	SHEET	750 X 1150

DRAWING NO.

2014 / 11 / A&A / 53-II / 36-BT RD. RESI / BL-2 (GB-II)