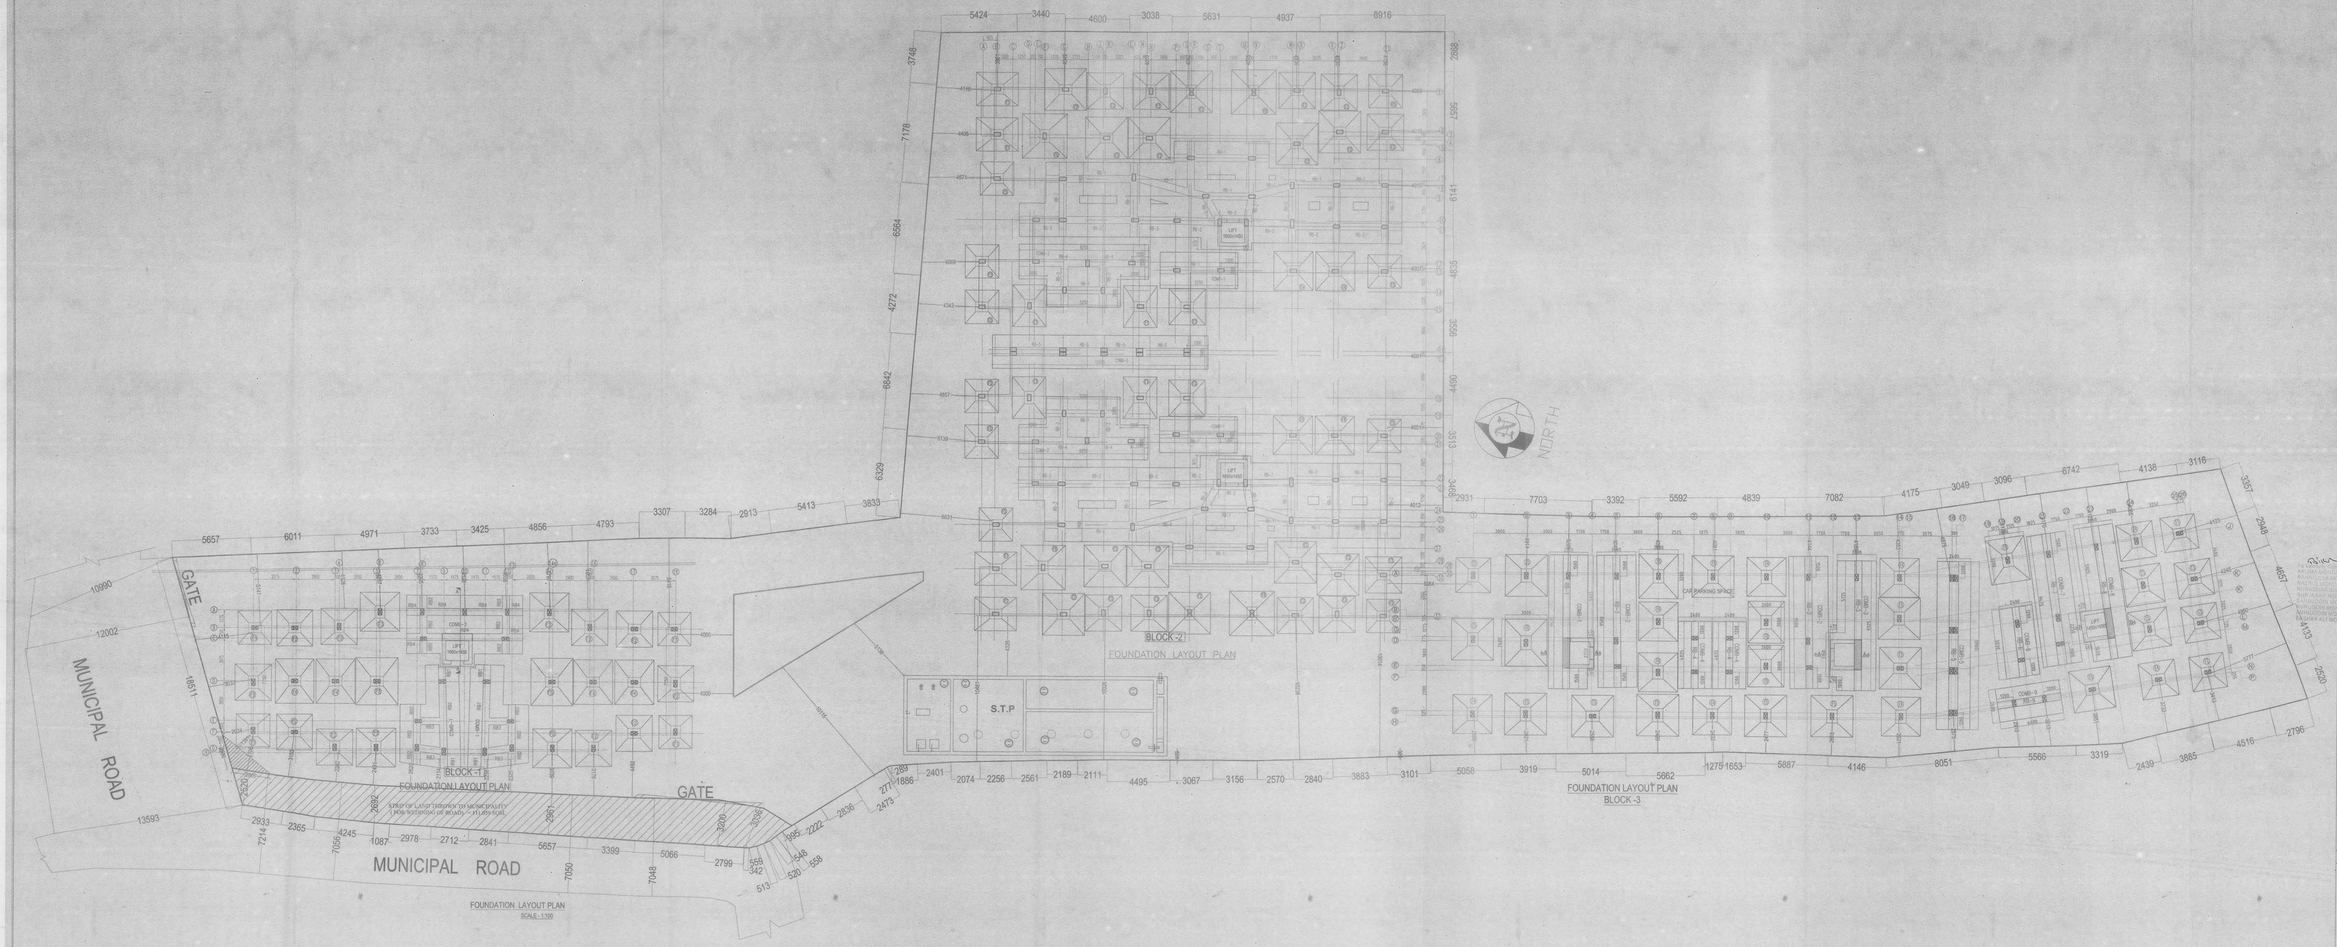

1. ALL DIMENSIONS ARE IN MM .
2. CONCRETE GRADES BE ADOPTED M20 UNLESS MENTIONED .
3. COVER TO REINFORCEMENT
   COLUMN = 40mm ; BEAM = 30mm
   SLAB = 15mm , FOUNDATION = 50mm
5. DO NOT SCALE THE DRAWING , FOLLOW WITH DIMENSION.
6. ALL EXTERNAL WALLS ARE 200mm THK. & INTERNAL WALLS ARE
7. LEAN CONCRETE (1:3:6) NOMINAL MIX 75 THK. SHALL BE PROVIDED
8. EXTERNAL PLASTER 15mm THK. IN CEMENT MORTAR GRADE (1:6)
9. INTERNAL PLASTER 12mm THK. IN CEMENT MORTAR GRADE (1:6)
10. ALL CEILING PLASTER 6mm THK. IN CEMENT MORTAR GRADE (1:4)
11. USE 200DIA UCP SPEET BELOW P.C.C.
12. THE STRUCTURAL DESIGNER IS RESPONSIBLE FOR THE DESIGN ONLY THE CONSTRUCTION , SUPERVISION FALLS OUT SIDE THE PERVIEW OF

DECLARATION OF E.B.A.

I HAVE CERTIFIED ON THIS PLAN ITSELF WITH FULL RESPONSIBILITY THAT BUILDING RULES 1990 AS AMENDED FROM TIME TO TIME AND THAT THE SITE CONDITIONS INCLUDING THE ABUTTING ROAD CONFORM WITH THE PLAN AND THAT IT IS A BUILDABLE SITE AND NOT A TANK OR A FILLED UP LAND.

SUBIR CHANDRA SANYAL
B.E.E., A.M.I., STRUCT.E (I)
E.S.S. NO. 847, CLASS-I
E.S.E. NO. 007, CLASS-I
RAJPUR-SONARPUR MUNICIPALITY

SIGNATURE OF E.B.A.

STRUCTURAL CERTIFICATE

THE STRUCTURAL DESIGN AND DRAWING OF BOTH FOUNDATION AND SUPER STRUCTURE OF THE BUILDING HAS BEEN MADE BY ME CONSIDERING ALL POSSIBLE LOADS INCLUDING THE SEISMIC LOAD AS PER NATIONAL BUILDING CODE OF INDIA AND CERTIFIED THAT IT IS SAFE AND STABLE IN ALL RESPECT

SUBIR CHANDRA SANYAL
B.E.E., A.M.I., STRUCT.E (I)
E.S.S. NO. 847, CLASS-I
E.S.E. NO. 007, CLASS-I
RAJPUR-SONARPUR MUNICIPALITY

SIGNATURE OF STRUCTURAL ENGINEER (E.S.E. NO. 007)

ALOK ROY
Enlisted Geotechnical Engineer
Rajpur-Sonarpur Municipality
No.- 008 / G.T. Eng., Class-I

SIGNATURE OF GEOTECHNICAL ENGINEER

RAJIB KUMAR MONDAL
RAJIB KUMAR MONDAL
As Joint Owner
SIGNATURE OF OWNER

SUBIR CHANDRA SANYAL
A.E.E., A.M.I., STRUCT.E (I)
E.S.S. NO. 847, CLASS-I
E.S.E. NO. 007, CLASS-I
RAJPUR-SONARPUR MUNICIPALITY

SIGNATURE OF E.B.A.

PROJECT

STRUCTURAL DRAWING FOR A PROPOSED G +IV STORIED RESIDENTIAL BUILDING AT AT HOLDING NO. 513,PAIKPARA ROAD , R.S.DAG NO. 2307, L.R. DAG NO. -2300,2297-2299,2287, 2286 R.S. KHATIAN NO. - 440 L.R. KHATIA NO. - 578, 2359 - 2369, 2375-2379 ,I.L. NO. - 56,WARD NO. 26 MOUZA- UKHILA PAIKPARA,P.S.-SONARPUR,DIST.-24PGS.(S) , UNDER RAJPUR SONARPUR MUNICIPALITY

NAME OF OWNER: BIRABUDDIN MONDAL AND OTHERS

	DRAWN :	SCALE :	1:100
	DESIGNED :	DATE :	20.04.2018
	CHECKED :	JOB NO :	
	APPROVED :		

Sanyalson Associates
Consultant Pvt. Ltd.
CONSULTANT PLANNER & STRUCTURAL ENGINEERS
A-107 KANKINDO PARK KOLKATA-84

DWG NO. 01/07 GROUND FLOOR

APPROVAL OF B.A.E

OFFICE USE ONLY

Structural plans as submitted by the proposed Engineer have been kept with Building Plan No.- 108/03/2495 Dated On- 11/04/2018 for record of the Rajpur-Sonarpur Municipality subject to the following conditions viz. Verification by developer from the submitted structural plan should be made at the time of erection without submitted local structural plan along with design calculation and stability certificate in no circumstances any accidents should be taken for the safety of the adjoining premises public property and safety of human life during Construction.

Sig. of Assistant Engineer,
Incharge of W.B.
RAJPUR-SONARPUR MUNICIPALITY