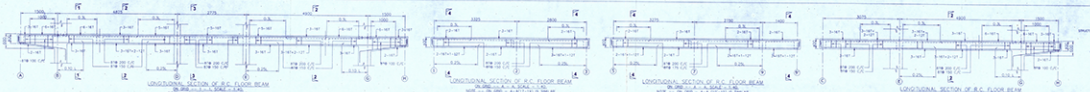

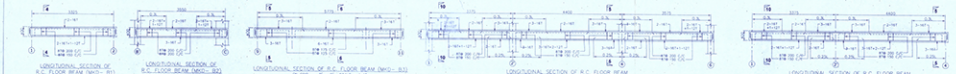

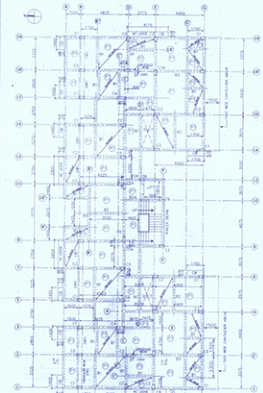

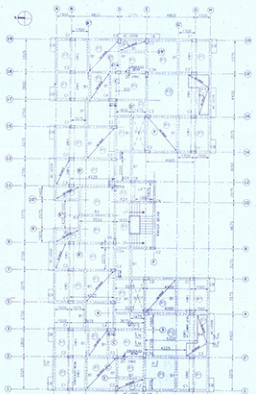

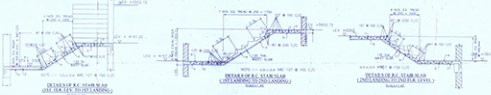

CERTIFICATE OF E.B.S.

THE E.B.S. HAS CERTIFIED ON THE PLOT/TRULY WITH FULL RESPONSIBILITY THAT THE PROPOSED BUILDING PLAN IS IN CONFORMITY WITH THE BUILDING NOTIFICATION, MUNICIPAL BUILDING RULES, ETC. AS AMENDED FROM TIME TO TIME AND THE PROVISIONS MADE IN THE SANCTION REGARDING THE WIDTH OF THE ABUTTING ROAD CONFORMS TO THE PROVISIONS MADE IN THE MASTER PLAN.

SIGNATURE OF E.B.S.

CERTIFICATE OF STRUCTURAL ENGINEER

I HEREBY THAT, THE STRUCTURAL DESIGN & DRAWINGS OF R.C.C. FOUNDATION & SUPER STRUCTURE OF THE BUILDING HAS BEEN MADE BY ME AND THE SAME COMPLY WITH THE PROVISIONS OF THE NATIONAL BUILDING CODE OF INDIA & CERTIFIED THAT IT IS SAFE & STABLE IN ALL RESPECTS.

SIGNATURE OF STRUCTURAL ENGINEER

SIGNATURE OF E.B.S.

TITLE

TYPICAL FLOOR BEAM PLAN & DETAILS R.C. SLAB DETAILS, STAIR DETAILS, DROP SLAB DETAILS ETC.

PROJECT

STRUCTURAL OF PROPOSED (WITH REVISED) G+3/ STORIED RESIDENT WITH BOTH BASEMENT WITH COMMERCIAL BUILDING PLAN AT MOUZA - PANCHPOYA, J.L. NO. - 42, R.S. DAG NO. - 1, L.R.DAG NO. - 194, R.S. KHATIAN NO. - 43, L.R. KHATIAN NO. - 1, L.R. PLOT NO. - 1, L.R. HOLDING NO. - 2 (NEW) (PANCHPOYA), P.S. - SONARPUR, DISTRICT-24 PGS (S), UNDER RAIPUR - SONARPUR MUNICIPALITY FOR M/S EVERNIGHT CONSTRUCTION.

DATE	JOB NO.	DEACT.	CHECKED	SHEET NO.
OF SHT.				

SCALE 1:50, 1:40

ARCHITECT

RAJ AGRAWAL & ASSOCIATES
86, HAZRA STREET, KOLKATA - 19

PREVIOUS PLAN NO. = 245 /CB / 03 / 08
DATE = 26/12/2019

FOR OFFICE USE ONLY

Structural plans are submitted by the structural engineer based on the Soil Investigation Report of Building Plot No. ... and Structural Design & Drawings are prepared by me/us and I/We undertake that the Structural Design & Drawings are in accordance with the National Building Code and other norms in force. I/We also undertake that the Structural Design & Drawings are in accordance with the Soil Investigation Report of Building Plot No. ... and I/We undertake to be responsible for the safety of the adjoining structures during the course of construction of the building.

Name & Signature of the Structural Engineer
Reg. No. of the Structural Engineer
Name & Address of the Soil Investigation Agency

SIGNATURE OF OWNER

SIGNATURE OF E.B.S.