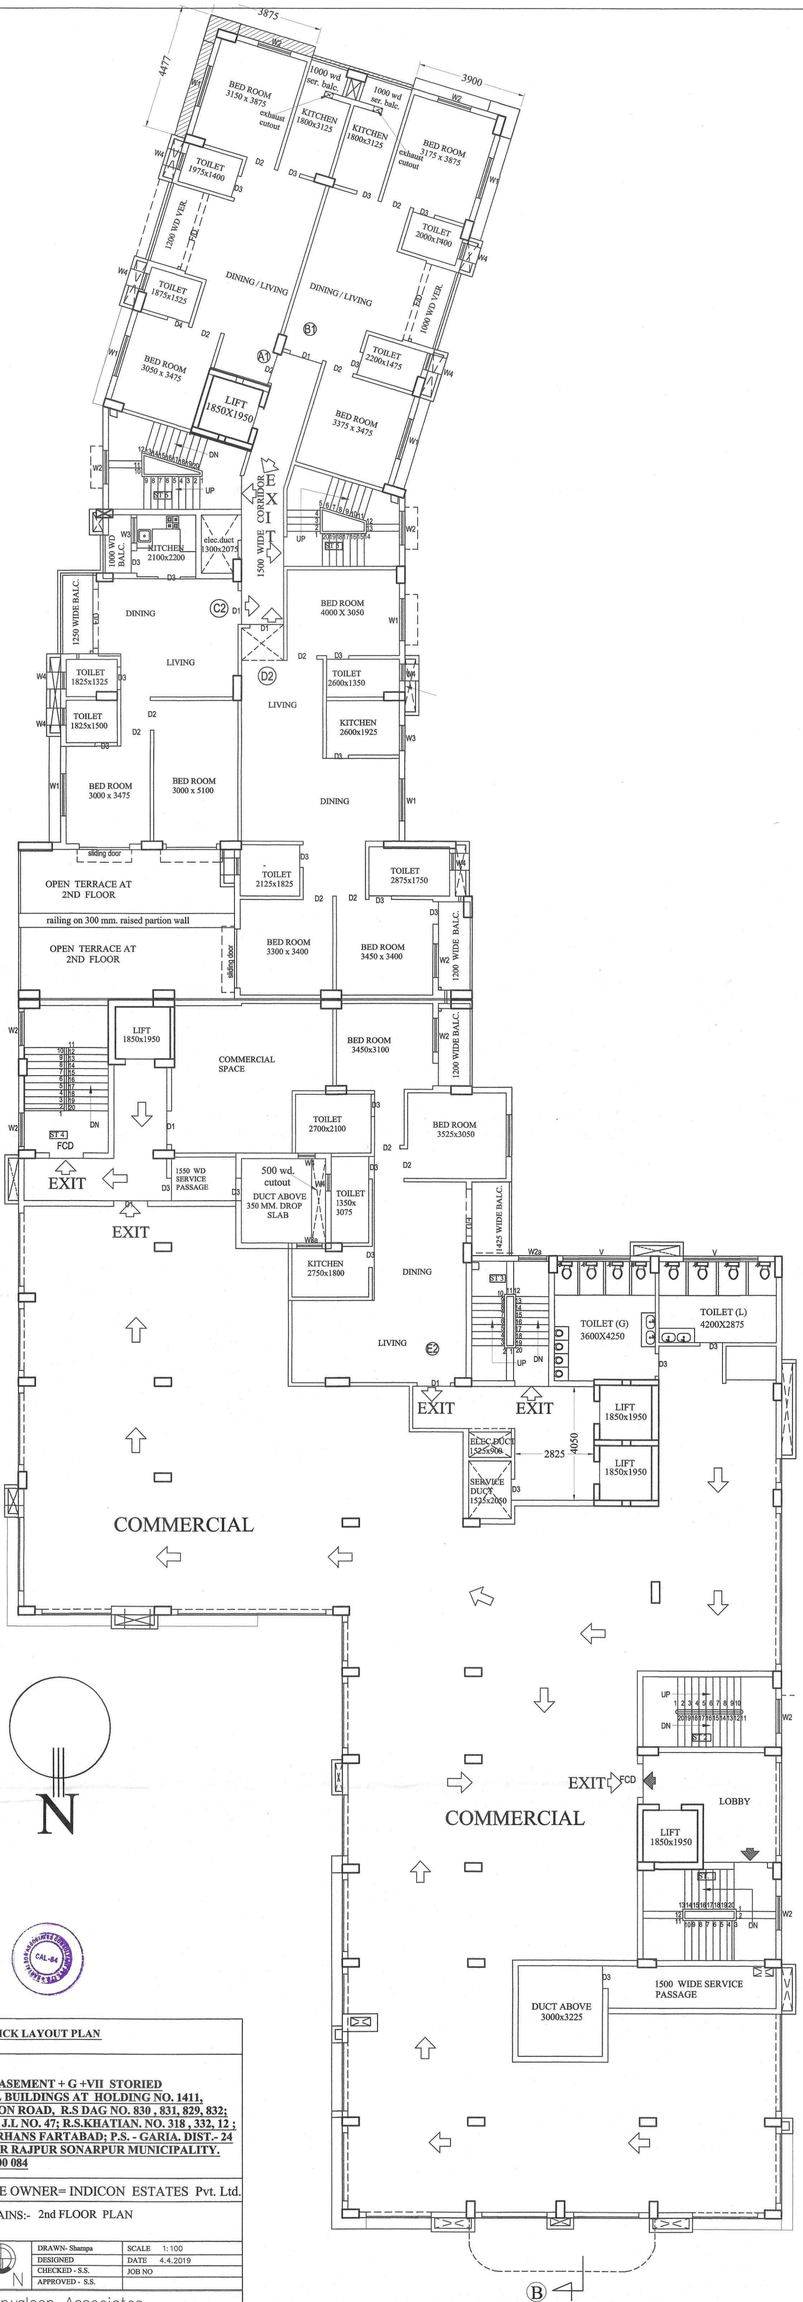

S.M 09/05/19

2nd FLOOR BRICK LAYOUT PLAN

PROJECT

PROPOSED BASEMENT + G +VII STORIED RESIDENTIAL BUILDINGS AT HOLDING NO. 1411, GARIA STATION ROAD, R.S DAG NO. 830 , 831, 829, 832; WARD NO. 29, J.L NO. 47; R.S.KHATIAN. NO. 318 , 332, 12 ; MOUZA :- BARHANS FARTABAD; P.S. - GARIA. DIST.- 24 PGS(S). UNDER RAJPUR SONARPUR MUNICIPALITY. KOLKATA - 700 084

NAME OF THE OWNER= INDICON ESTATES Pvt. Ltd.

SHEET CONTAINS:- 2nd FLOOR PLAN

DRAWN- Shampa	SCALE 1:100
DESIGNED	DATE 4.4.2019
CHECKED - S.S.	JOB NO
APPROVED - S.S.	

Sanyalson Associates Consultant Pvt. Ltd.
CONSULTANT PLANNER & STRUCTURAL ENGINEERS
•P-157 • KANUNGO PARK • KOLKATA-84

DWG NO. REV –

2ND FLOOR EVACUATION PLAN