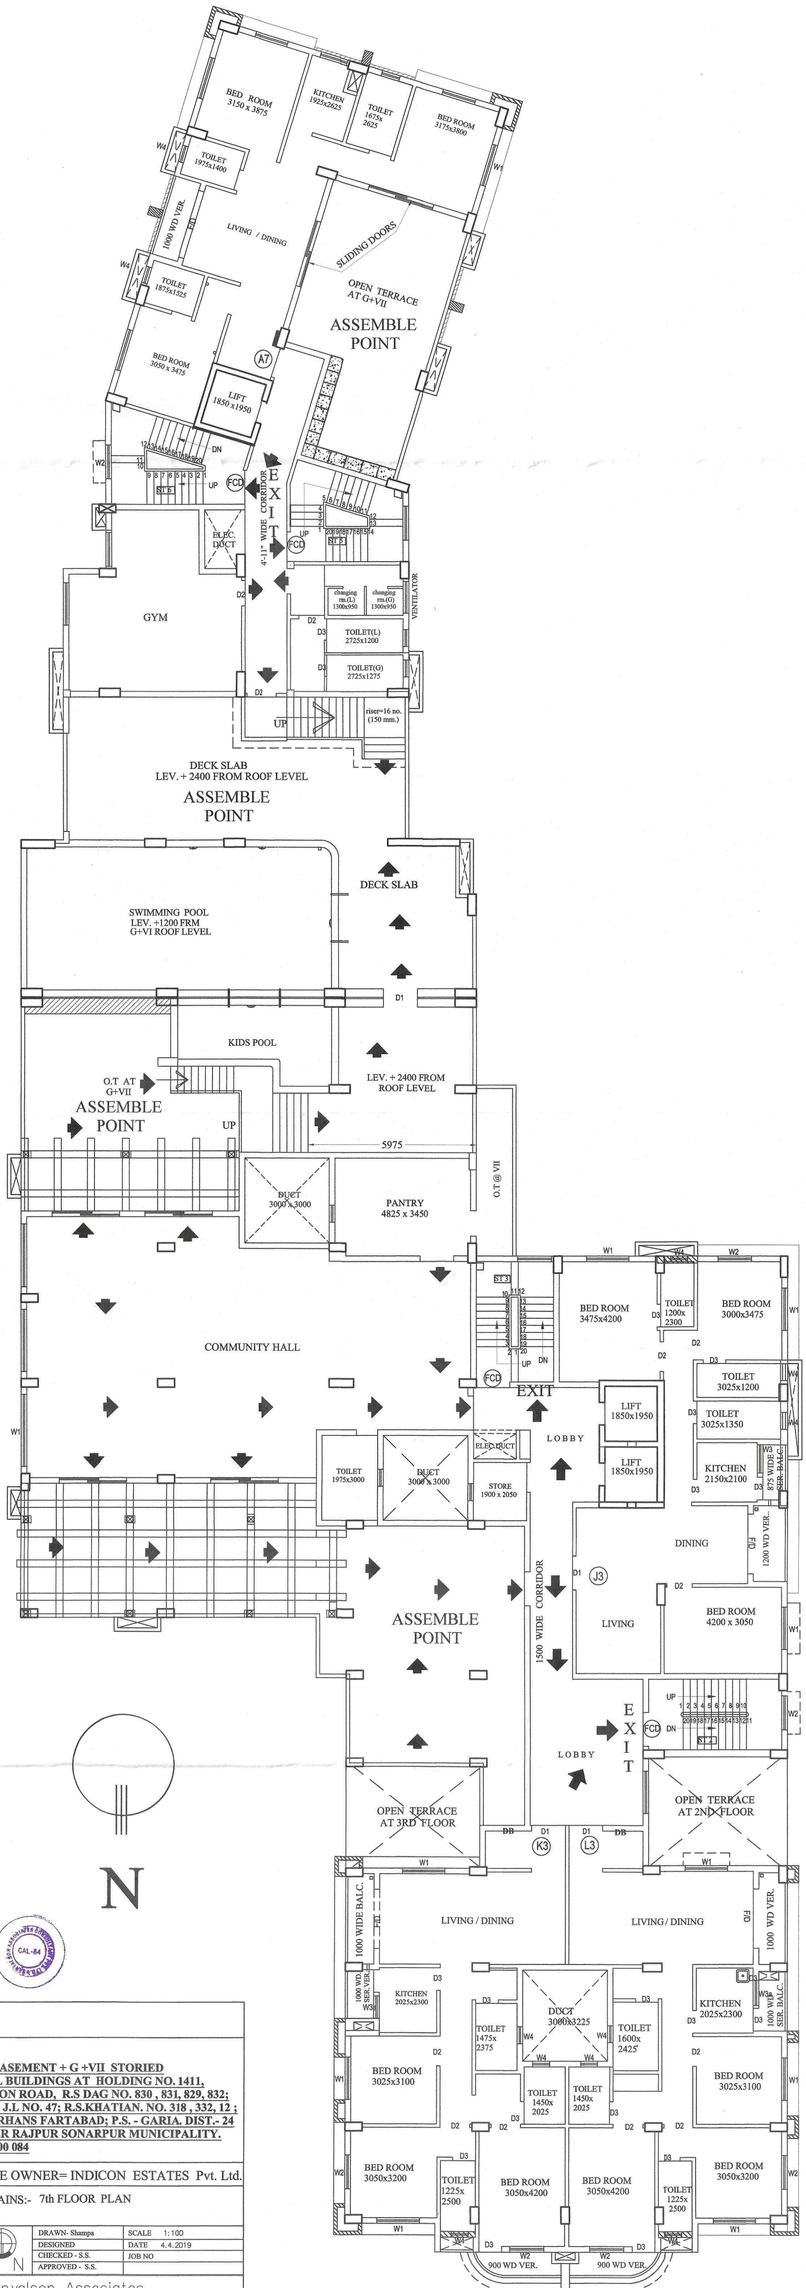

S.M
09/05/19

CAL-84

PROJECT

PROPOSED BASEMENT + G +VII STORIED RESIDENTIAL BUILDINGS AT HOLDING NO. 1411, GARIA STATION ROAD, R.S DAG NO. 830 , 831, 829, 832; WARD NO. 29, J.L NO. 47; R.S.KHATIAN. NO. 318 , 332, 12 ; MOUZA :- BARHANS FARTABAD; P.S. - GARIA. DIST.- 24 PGS(S). UNDER RAJPUR SONARPUR MUNICIPALITY. KOLKATA - 700 084

NAME OF THE OWNER= INDICON ESTATES Pvt. Ltd.

SHEET CONTAINS:- 7th FLOOR PLAN

	DRAWN- Shampa	SCALE	1:100
	DESIGNED	DATE	4. 4. 2019
	CHECKED - S.S.	JOB NO	
	APPROVED - S.S.		

Sanyalson Associates
Consultant Pvt. Ltd.
CONSULTANT PLANNER & STRUCTURAL ENGINEERS
• P-157 • KANUNGO PARK • KOLKATA-84

DWG NO. REV -

7TH FLOOR EVACUATION PLAN