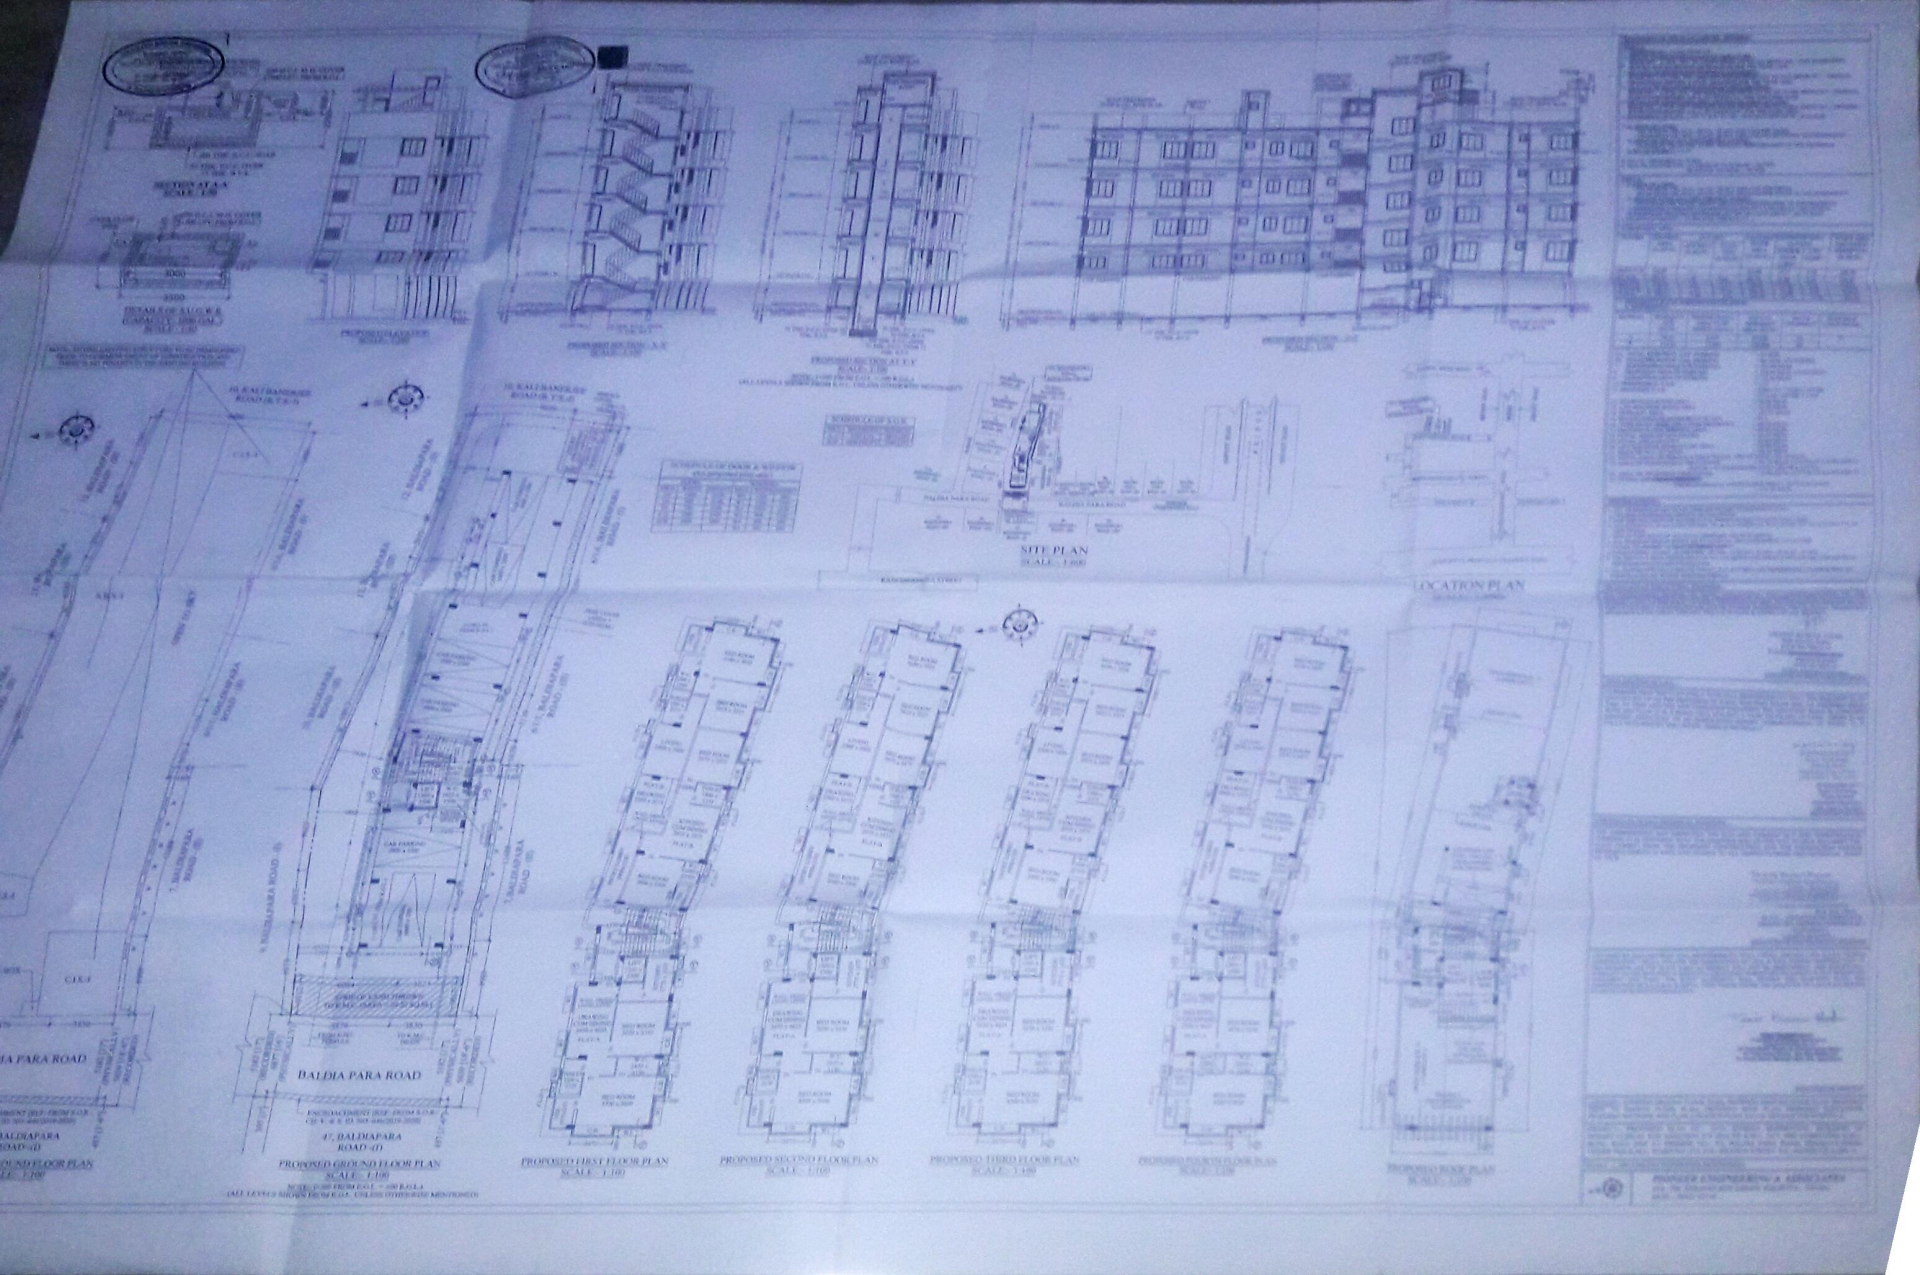
SITE PLAN
SCALE : 1:600
LOCATION PLAN
BALDIA PARA ROAD
PROPOSED GROUND FLOOR PLAN
SCALE : 1:100
PROPOSED FIRST FLOOR PLAN
SCALE : 1:100
PROPOSED SECTIONAL FLOOR PLAN
SCALE : 1:100
PROPOSED THIRD FLOOR PLAN
SCALE : 1:100