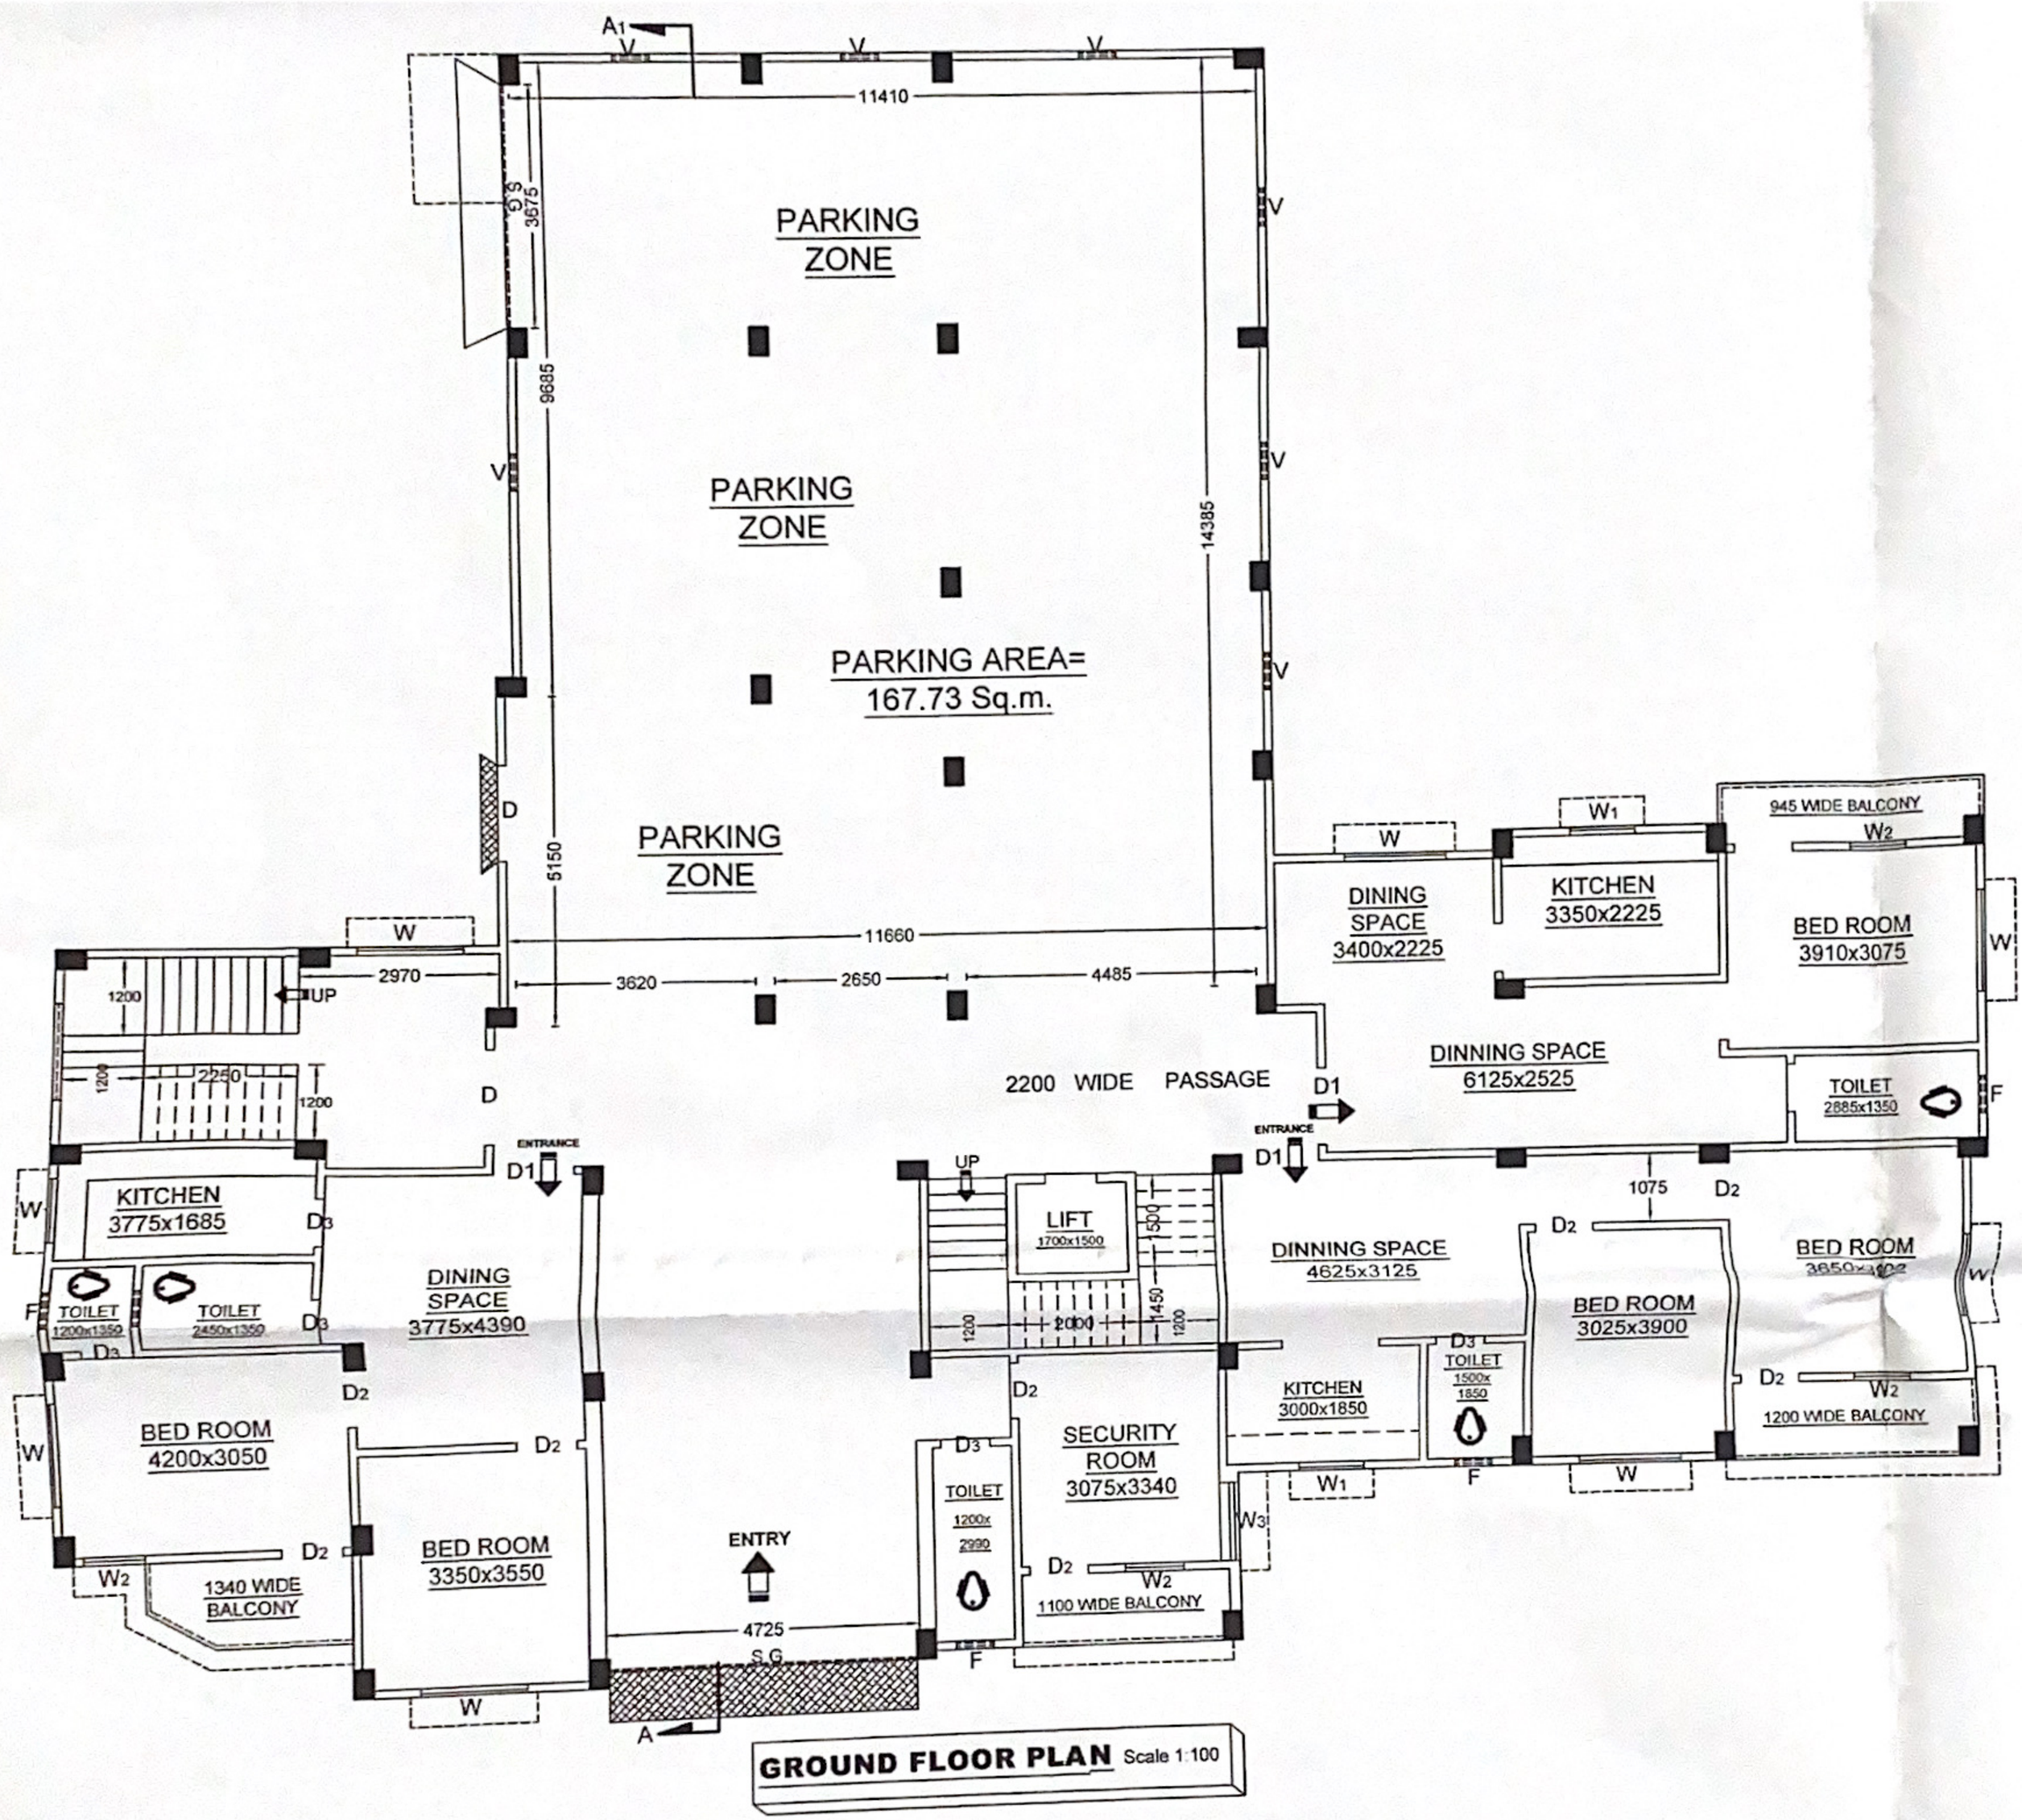

GROUND FLOOR PLAN Scale 1:100