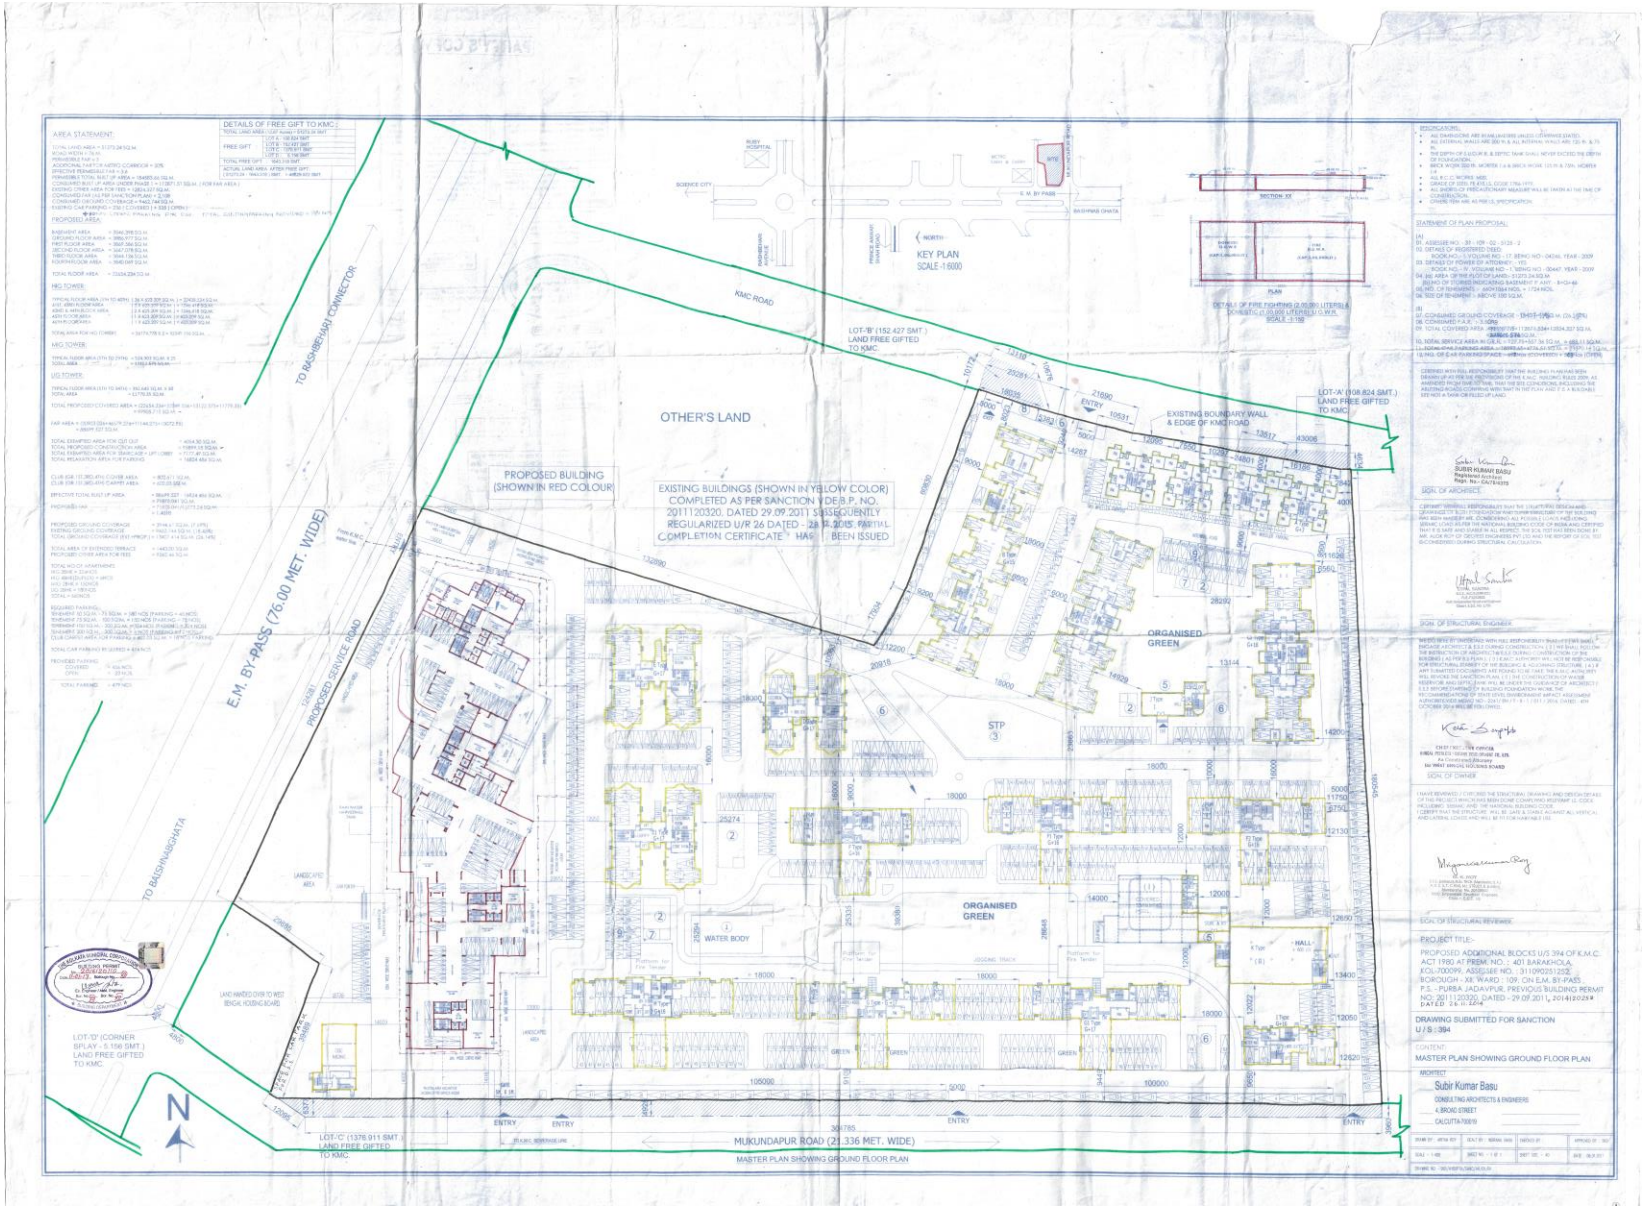

AREA STATEMENT:
DETAILS OF FREE GIFT TO KMC :
PROPOSED AREA:
MIG TOWER:
LIG TOWER:
KEY PLAN
SCALE -1:6000
KMC ROAD
LOT-'B' (152.427 SMT.) LAND FREE GIFTED TO KMC.
LOT-'A' (108.824 SMT.) LAND FREE GIFTED TO KMC.
OTHER'S LAND
PROPOSED BUILDING (SHOWN IN RED COLOUR)
EXISTING BUILDINGS (SHOWN IN YELLOW COLOR) COMPLETED AS PER SANCTION VDE B.P. NO. 2011120320, DATED 29.09.2011 SUBSEQUENTLY REGULARIZED U/R 26 DATED - 28.12.2015. PARTIAL COMPLETION CERTIFICATE HAS BEEN ISSUED
EXISTING BOUNDARY WALL & EDGE OF KMC ROAD
TO RABINDRAPARI CONNECTOR
E.M. BY-PASS (76.00 MET. WIDE)
PROPOSED SERVICE ROAD
TO BAISHNABGHATA
ORGANISED GREEN
STP
WATER BODY
LOT-'D' (CORNER BPLAY - 5.156 SMT.) LAND FREE GIFTED TO KMC.
LOT-'C' (1376.911 SMT.) LAND FREE GIFTED TO KMC.
MUKUNDAPUR ROAD (21.336 MET. WIDE)
MASTER PLAN SHOWING GROUND FLOOR PLAN
N
SECTION XX
PLAN
DETAILS OF FIRE FIGHTING (2,00,000 LITERS) & DOMESTIC (1,00,000 LITERS) U.G.W.R. SCALE -1:100
SIGN. OF ARCHITECT
SIGN. OF STRUCTURAL ENGINEER
SIGN. OF OWNER
SIGN. OF STRUCTURAL REVIEWER
PROJECT TITLE:-
PROPOSED ADDITIONAL BLOCKS U/S 394 OF K.M.C. ACT 1980 AT PREM. NO. : 401 BARAKHOLA, KOL-700099, ASSESSEE NO. : 311090251252, BOROUGH - XII, WARD : 109, ON E.M. BY-PASS, P.S. - PURBA JADAVPUR, PREVIOUS BUILDING PERMIT NO: 2011120320, DATED - 29.09.2011, 2014120258 DATED 26.11.2014
DRAWING SUBMITTED FOR SANCTION U/S : 394
CONTENT:
MASTER PLAN SHOWING GROUND FLOOR PLAN
ARCHITECT
Subir Kumar Basu
CONSULTING ARCHITECTS & ENGINEERS
4, BROAD STREET
CALCUTTA-700019