PARTY'S COPY

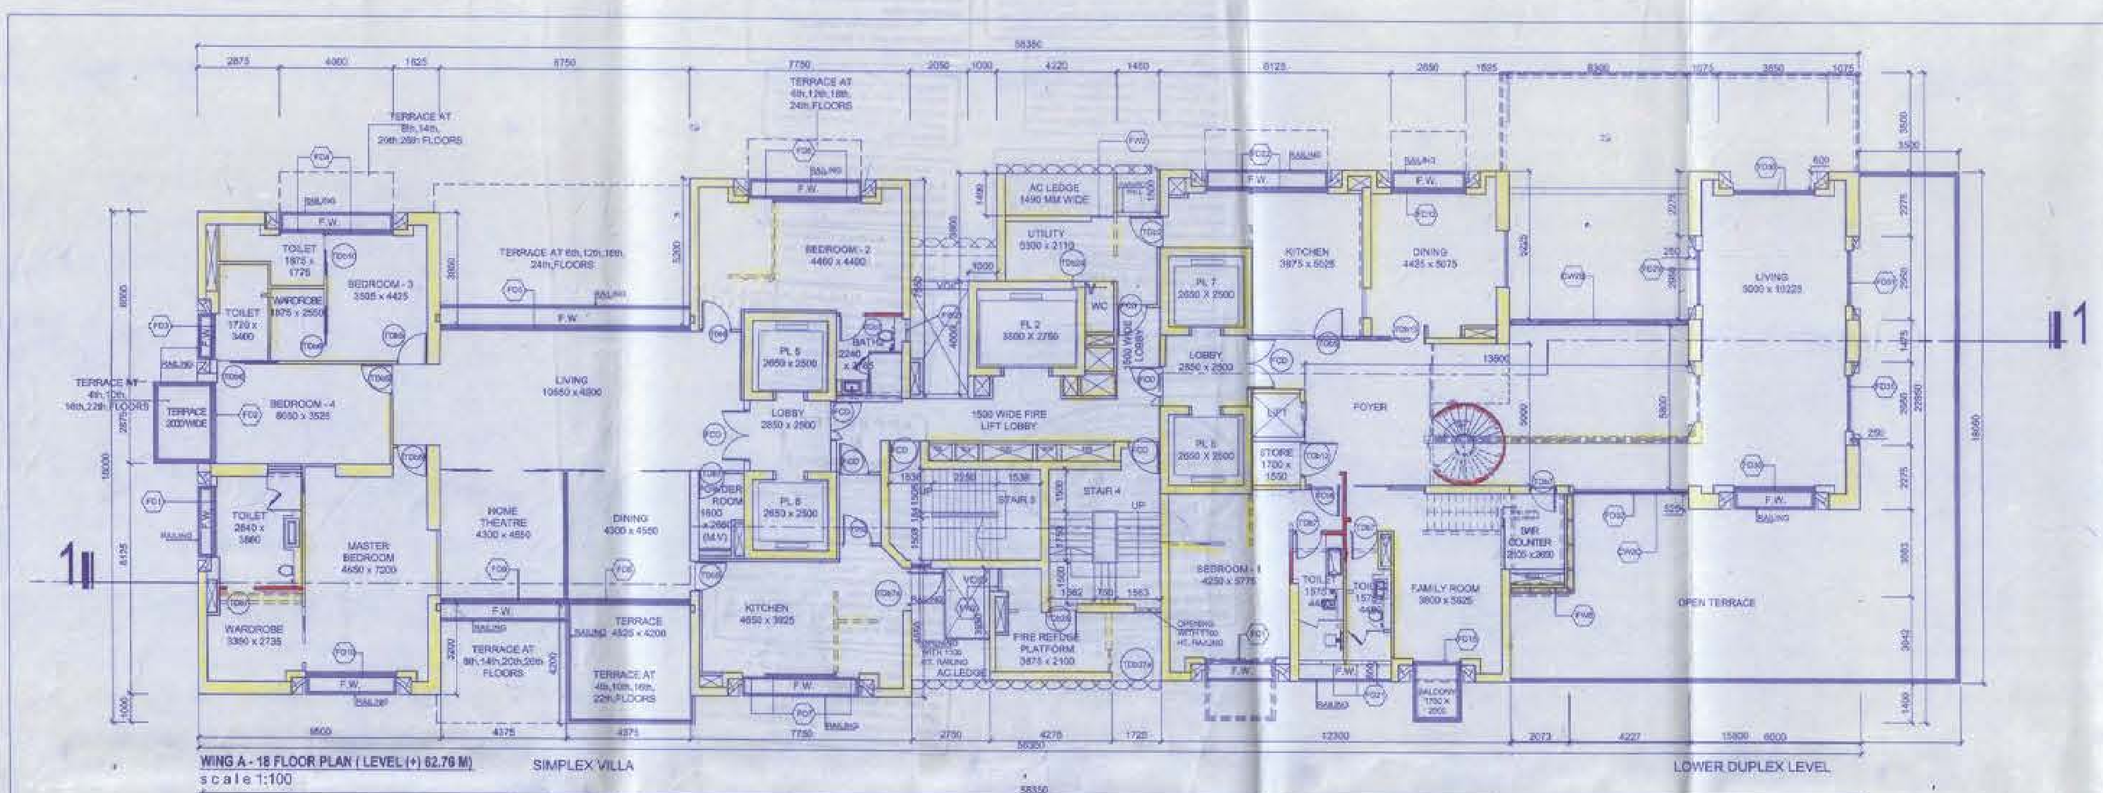

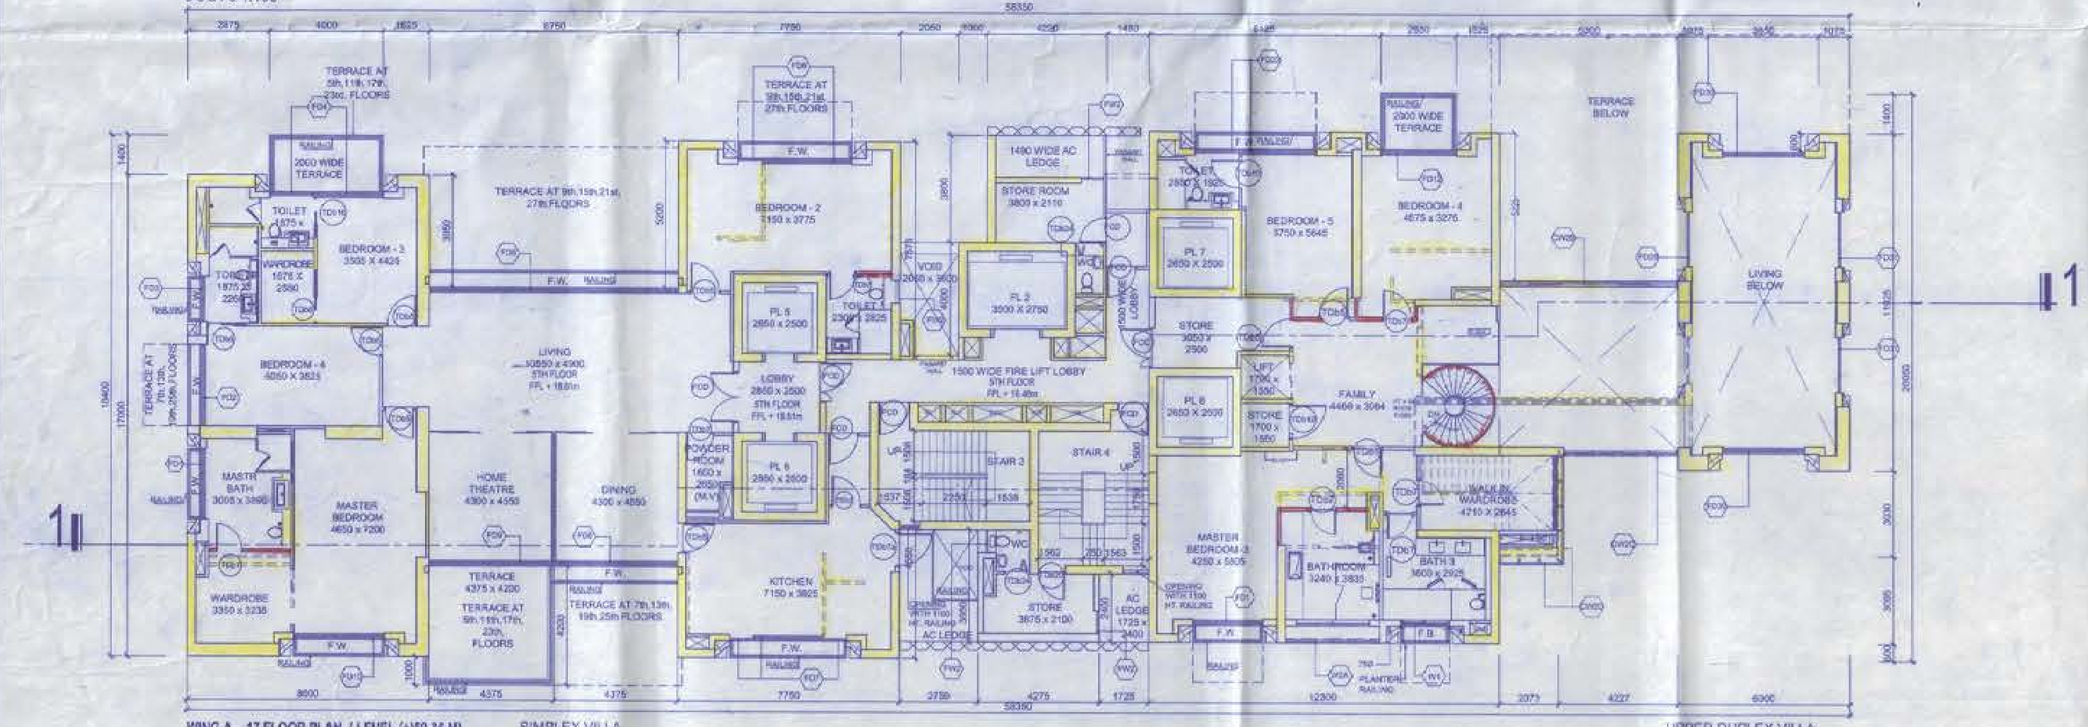

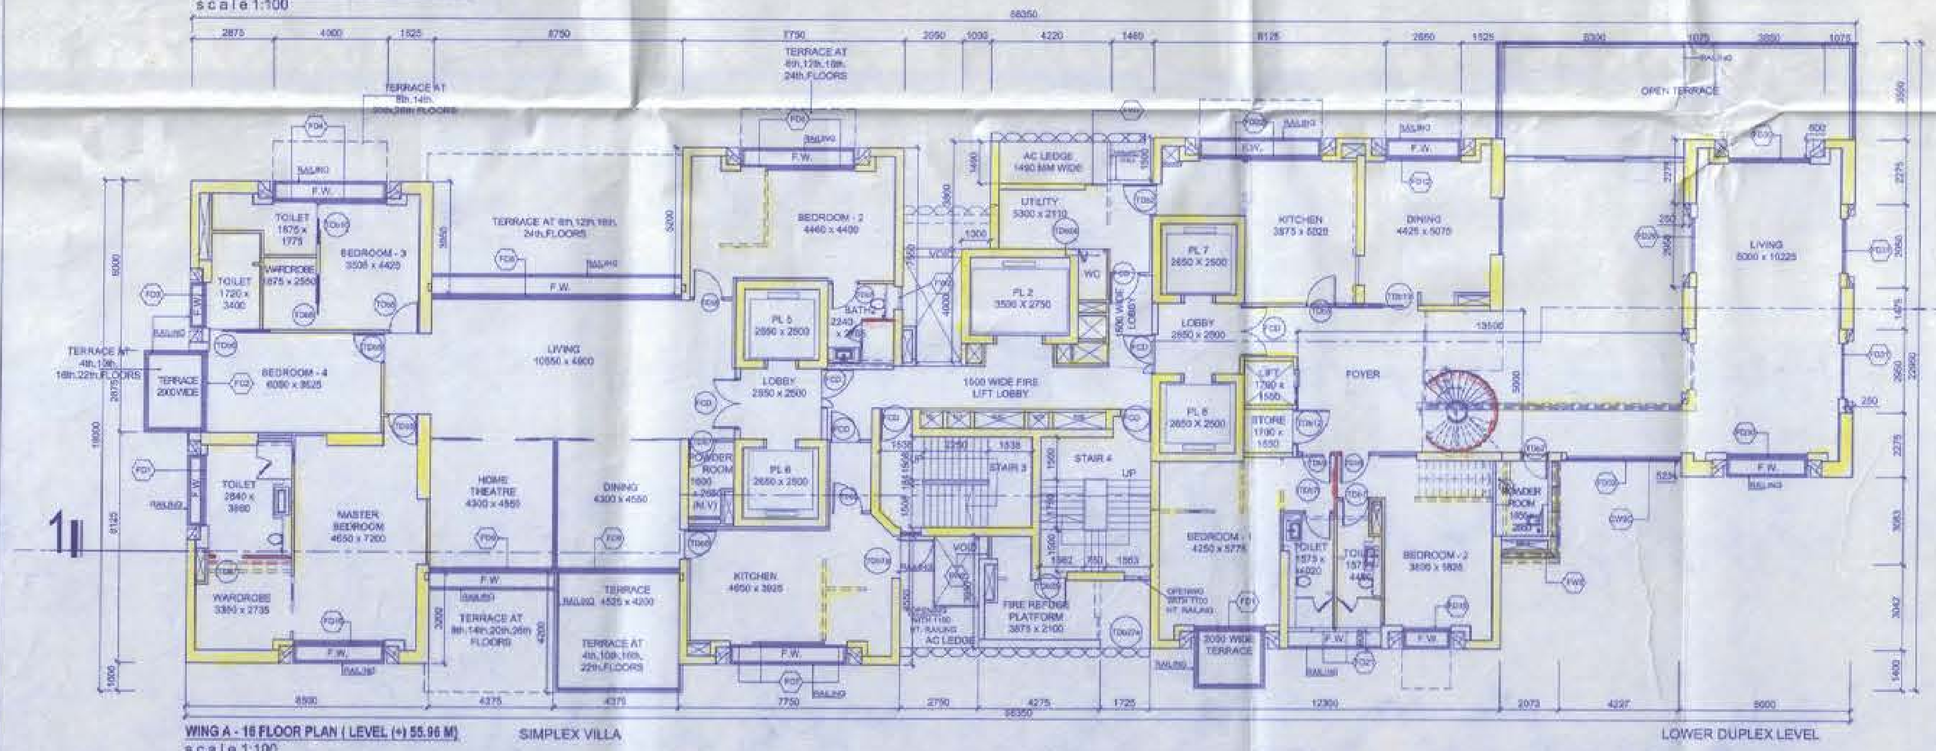

THE KOLKATA MUNICIPAL CORPORATION
BUILDING PERMIT
No. 2012070652
Date 06/06/2011
Ex. Engineer / Asstt. Engineer
Bor. No. 10
Bldg. Dept.
Dy. Chief Engineer
Bldg. Dept.
Bor. VIII

SCHEDULE OF OPENING (WINDOWS) - ALUMINUM

SR. NO.	TYPE	SIZE WIDTH (mm)	SIZE HEIGHT (mm)	SILL (MM)	LINTEL (MM)	DESCRIPTION
1	FW1	375	3400	300	50/100 W.PAS	ALUMINUM FRAME CASEMENT WINDOW AND FIXED GLASS PANEL
2	FW2	625	1150	1150	2400	ALUMINUM FRAME CASEMENT WINDOW
3	FW3	450	3400	300	50/100 W.PAS	ALUMINUM FRAME FIXED GLASS PANEL
4	FW4	1150	2200	300	50/100 W.PAS	ALUMINUM FRAME CASEMENT WINDOW AND FIXED GLASS PANEL
5	FW5	2400	2200	300	50/100 W.PAS	ALUMINUM FRAME CASEMENT WINDOW AND FIXED GLASS PANEL
6	FW6	900	2400	300	50/100 W.PAS	ALUMINUM FRAME CASEMENT WINDOW AND FIXED GLASS PANEL
7	FW7	900	2400	300	50/100 W.PAS	ALUMINUM FRAME FIXED GLASS PANEL
8	FW8	1500	2400	300	50/100 W.PAS	ALUMINUM FRAME FIXED GLASS PANEL
9	FW9	1275	2400	300	50/100 W.PAS	ALUMINUM FRAME FIXED GLASS PANEL
10	FW10	1200	2400	300	50/100 W.PAS	ALUMINUM FRAME FIXED GLASS PANEL
11	FW11	1800	2400	300	50/100 W.PAS	ALUMINUM FRAME SLIDING WINDOW
12	FW12	1800	2400	300	50/100 W.PAS	ALUMINUM FRAME SLIDING WINDOW
13	FW13	2100	2400	300	50/100 W.PAS	ALUMINUM FRAME FIXED GLASS PANEL
14	FW14	2429	2400	300	50/100 W.PAS	ALUMINUM FRAME FIXED GLASS PANEL
15	FW15	1500	2400	300	50/100 W.PAS	ALUMINUM FRAME FIXED GLASS PANEL
16	FW16	2400	2400	300	50/100 W.PAS	ALUMINUM FRAME FIXED GLASS PANEL

SCHEDULE OF OPENINGS (DOORS) - ALUMINUM

SR. NO.	TYPE	SIZE WIDTH (mm)	SIZE HEIGHT (mm)	DESCRIPTION
1	FD1	2400	3000	ALUMINUM FRAME GLASS SLIDING DOOR
2	FD2	2873	2300	ALUMINUM FRAME GLASS SLIDING DOOR
3	FD3	1800	2400	ALUMINUM FRAME GLASS SLIDING DOOR
4	FD4	4300	2800	ALUMINUM FRAME GLASS SLIDING DOOR
5	FD5	1700	2800	ALUMINUM FRAME GLASS SLIDING DOOR
6	FD6	4300	2800	ALUMINUM FRAME GLASS SLIDING DOOR AND CASEMENT WINDOW
7	FD7	1100	2800	ALUMINUM FRAME GLASS SLIDING DOOR AND CASEMENT WINDOW
8	FD8	1372	2400	ALUMINUM FRAME GLASS SLIDING DOOR
9	FD9	4372	2800	ALUMINUM FRAME GLASS SLIDING DOOR
10	FD10	2286	2800	ALUMINUM FRAME GLASS SLIDING DOOR
11	FD11	2900	2800	ALUMINUM FRAME GLASS SLIDING DOOR
12	FD12	3658	2800	ALUMINUM FRAME GLASS SLIDING DOOR
13	FD13	2895	2800	ALUMINUM FRAME GLASS SLIDING DOOR AND CASEMENT WINDOW
14	FD14	4300	2800	ALUMINUM FRAME GLASS SLIDING DOOR
15	FD15	1700	2200	ALUMINUM FRAME GLASS SLIDING DOOR
16	FD16	9400	2800	ALUMINUM FRAME GLASS SLIDING DOOR
17	FD17	4500	2200	ALUMINUM FRAME GLASS SLIDING DOOR
18	FD18	1400	2200	ALUMINUM FRAME GLASS SLIDING DOOR
19	FD19	2000	2200	ALUMINUM FRAME GLASS SLIDING DOOR
20	FD20	1300	90/300 2800	ALUMINUM FRAME GLASS SLIDING DOOR AND FIXED GLASS
21	FD21	2200	2800	ALUMINUM FRAME GLASS SLIDING DOOR
22	FD22	4300	2800	ALUMINUM FRAME GLASS SLIDING DOOR
23	FD23	2200	2800	ALUMINUM FRAME GLASS SLIDING DOOR
24	FD24	2200	2800	ALUMINUM FRAME GLASS SLIDING DOOR
25	FD25	1372	2400	ALUMINUM FRAME GLASS SLIDING DOOR
26	FD26	1220	90/300 2800	ALUMINUM FRAME GLASS SLIDING DOOR AND CASEMENT WINDOW
27	FD27	3077	90/300 2800	ALUMINUM FRAME GLASS SLIDING DOOR AND FIXED GLASS
28	FD28	1200	90/300 2800	ALUMINUM FRAME GLASS SLIDING DOOR AND FIXED GLASS
29	FD29	1800	90/300 2800	ALUMINUM FRAME GLASS SLIDING DOOR AND FIXED GLASS
30	FD30	2000	90/300 2800	ALUMINUM FRAME GLASS SLIDING DOOR AND FIXED GLASS
31	FD31	1000	90/300 2800	ALUMINUM FRAME GLASS SLIDING DOOR AND FIXED GLASS
32	FD32	1372	90/300 2800	ALUMINUM FRAME GLASS SLIDING DOOR AND FIXED GLASS
33	FD33	700	90/300 2800	ALUMINUM FRAME GLASS SLIDING DOOR AND FIXED GLASS
34	FD34	1200	90/300 2800	ALUMINUM FRAME GLASS SLIDING DOOR AND FIXED GLASS
35	FD35	1800	90/300 2800	ALUMINUM FRAME GLASS SLIDING DOOR AND FIXED GLASS
36	FD36	1200	90/300 2800	ALUMINUM FRAME GLASS SLIDING DOOR AND FIXED GLASS
37	FD37	1000	90/300 2800	ALUMINUM FRAME GLASS SLIDING DOOR AND FIXED GLASS
38	FD38	2100	90/300 2800	ALUMINUM FRAME GLASS SLIDING DOOR AND FIXED GLASS
39	FD39	1200	2800	ALUMINUM FRAME GLASS SLIDING DOOR
40	FD40	1200	2400	ALUMINUM FRAME GLASS SWING DOOR
41	FD41	750	2400	ALUMINUM FRAME ALUMINUM SWING DOOR
42	FD42	1000	2400	ALUMINUM FRAME SVR FIRE RATED FIRE DOOR
43	FD43	1000	2400	ALUMINUM FRAME SVR FIRE RATED FIRE DOOR
44	FD44	1100	2400	ALUMINUM FRAME SVR FIRE RATED FIRE DOOR
45	FD45	1075	2400	AUTO OPPED GALV. M.S. SWING GATE

SCHEDULE OF OPENINGS (DOORS) - TIMBER

SR. NO.	TYPE	SIZE WIDTH (mm)	SIZE HEIGHT (mm)	SILL (MM)	LINTEL (MM) / A.F.F.	DESCRIPTION
1	TD01	1400	2400	000	2400	TIMBER FRAME TIMBER SWING DOOR - HALF HOUR FIRE RATED
2	TD02	1000	2500	000	2500	TIMBER FRAME TIMBER SWING DOOR - HALF HOUR FIRE RATED
3	TD03	1000	2000	000	2000	TIMBER FRAME TIMBER SWING DOOR - HALF HOUR FIRE RATED
4	TD04	1800	2400	000	2400	TIMBER FRAME DOUBLE TIMBER SWING DOOR
5	TD05	1200	2400	000	2400	TIMBER FRAME TIMBER SWING DOOR
6	TD06	1200	2400	000	2400	TIMBER FRAME TIMBER SLIDING DOOR
7	TD07	900	2400	000	2400	TIMBER FRAME TIMBER SWING DOOR
8	TD08	900	2400	000	2400	TIMBER FRAME TIMBER SLIDING DOOR
9	TD09	1800	2400	000	2400	TIMBER FRAME TIMBER PIVOT DOOR
10	TD10	1800	2400	000	2400	TIMBER FRAME DOUBLE TIMBER SLIDING DOOR
11	TD11	1200	2400	000	2400	TIMBER FRAME TIMBER SLIDING DOOR
12	TD12	1200	2400	000	2400	TIMBER FRAME TIMBER PIVOT DOOR
13	TD13	1800	2400	000	2400	TIMBER FRAME DOUBLE TIMBER SWING DOOR
14	TD14	1200	2400	000	2400	TIMBER FRAME DOUBLE TIMBER SLIDING DOOR
15	TD15	1200	2400	000	2400	TIMBER FRAME DOUBLE TIMBER SWING DOOR
16	TD16	1200	2400	000	2400	TIMBER FRAME TIMBER SWING DOOR
17	TD17	1200	2400	000	2400	TIMBER FRAME TIMBER SWING DOOR
18	TD18	1200	2400	000	2400	TIMBER FRAME TIMBER SWING DOOR
19	TD19	1200	2400	000	2400	TIMBER FRAME TIMBER SWING DOOR
20	TD20	1200	2400	000	2400	TIMBER FRAME TIMBER SWING DOOR
21	TD21	775	2400	000	2400	TIMBER FRAME TIMBER FIRE DOOR
22	TD22	1100	2400	000	2400	TIMBER FRAME TIMBER RATED FIRE DOOR
23	TD23	900	2400	000	2400	TIMBER FRAME TIMBER GLASS DOOR

NOTES

1. ALL DIMENSIONS AND ALIGNMENTS ARE TO BE CHECKED ON SITE BEFORE SPECIFIED.
2. ALL LEVELS INDICATED ARE WITH REFERENCE TO DATUM UNLESS OTHERWISE SPECIFIED.
3. DIMENSIONAL LEVELS INDICATED ARE APPROXIMATE ONLY. ACTUAL LEVELS ON SITE MAY VARY.
4. ONLY WRITTEN DIMENSIONS ARE TO BE FOLLOWED. DO NOT SCALE THE DRAWING.

LEGENDS:-

U.P.W. = U'COMER WC
D.P.W. = DOUBLE PARKING SHAFT
S.P.W. = SINGLE PARKING SHAFT
H.P.W. = HYDRO PRESSURE SHAFT
ELEC.SH. = ELECTRICAL SHAFT
R.P.W. = POWDER ROOM
T.S.S.= FLUSH VALVE TYPE SHAFT
R.O.T. = OPEN TERRACE
N.V.S.H.T. = NORTH VOID
T.V.S. = TELEPHONE VOID
S.V.S.H.T. = SOUTH CABLE SHAFT
T.C.V.W. = WET SIDE SHAFT
T.C.V.D. = W.M.D.
U.B.W. = BATH WITH BATHROOM
T.S.V.S. = SWEEP

NOTE:- ALL MAIN STAIRCASE HAVE:
19 TREAD= 270MM
20 RISER= 175MM

KEY PLAN
SCALE - 1:2000

CERTIFICATE OF STRUCTURAL ENGINEER.

THIS IS TO CERTIFY THAT THE STRUCTURAL DESIGN AND DRAWING OF BOTH FOUNDATION AND SUPER STRUCTURE OF THE BUILDING HAS BEEN MADE BY ME CONSIDERING ALL POSSIBLE LOADS INCLUDING THE SEISMIC LOAD AS PER THE NATIONAL BUILDING CODE OF INDIA AND CERTIFIED THAT IT IS SAFE AND STABLE IN ALL RESPECTS.

UTPAL SANTRA
B.Civil, M.E.S. (STRUCT.)
F.I.E. (I), F.I.V.S.E.
M.I.C. Empanelled Structural Engineer
Govt. / E.E.E. Adv. Mem.

SIGNATURE OF STRUCTURAL ENGG.

M. K. ROY
B.Sc. C.Engineering, M.Sc. TECH. Structures U.K.
A.M.I.E.S.T.E. DVS.M.I.E.STRUCT.E.(London)
Membership. No. 2010600
KMC Empanelled Structural REVIEWER.
S.S.R. (I) 0.03

SIGNATURE OF STRUCTURAL REVIEWER

CERTIFICATE OF ARCHITECT

I DO HERE BY CERTIFY WITH FULL RESPONSIBILITY THAT THE BUILDING PLAN HAS BEEN DRAWN UP AS PER K.M.C. BUILDING RULE - 2009 AS AMENDED FROM TIME TO TIME.

THAT THE WIDTH OF THE ABUTTING ROAD CONFORM WITH THE PLAN AND IT IS A BUILDABLE SITE NOT A TANK OR A FILLED UP TANK.

THE SITE PLAN, LOCATION PLAN AGREES WITH THE SITE . THE PLOT IS DEMARCATED BY BOUNDARY WALLS & MEASUREMENTS TALLY WITH THE REGD. DEED PLAN. THE EXISTING STRUCTURE AS SHOWN FULLY OCCUPIED BY OWNERS AS PER OWNERS UNDERTAKING.

MAHASHWAR SINHA ROY
Registered Architect
Regn. No. CA/2013/403

SIGNATURE OF ARCHITECT

For Forum Projects Pvt. Ltd.
Authorised Signatory

SIGNATURE OF OWNER

CLIENT

FORUM PROJECTS PVT. LTD.
4 /1 RED CROSS PLACE.
KOLKATA 700 001.

PROJECT:

PROPOSED ADDITION OF TWO FLOORS U/S 394 OF KMC ACT, 1980 READ WITH U/R 69A OF KMC BUILDING RULES,2009 OVER AN EXISTING SANCTIONED (B+G+XXXV) STORIED RESIDENTIAL BUILDING INCLUDING ALTERATIONS U/R 26 2(a) & 2(b) OF KOLKATA MUNICIPAL CORPORATION BUILDING RULES,2009 AT PREMISES NO. 1031/A, EASTERN METROPOLITAN BYE PASS, WARD NO. 66 , BOROUGH – VII , KOLKATA – 700 048

Reference:
(i) Building Permit issued by KMC vide B.P. no. 2011070652 dated 06.06.2011.
(ii) Subsequently approved modifications U/R 26(2a)(b) Vide MBC MEETING NO.402 Dt.23/04/2015.
iii) Subsequently revalidated U/S 396 for two years on dated-26/09/2016

LOCAL STRUCTURAL ENGINEERING CONSULTANT :
M.N. CONSULTANTS PVT.LTD.
"M.N.C. HOUSE"
1916,Rajdanga Main Road
Kolkata-107.

PRINCIPAL STRUCTURAL CONSULTANT:
WEB STRUCTURES

DESIGN ARCHITECT
arc"studio_
334 RIVER VALLEY ROAD, SINGAPORE - 238038

EXECUTIVE ARCHITECT:
PRACTICE
Practice Design Pvt. Ltd. I Technopolis I Sector 5 I Salt'ake City I Kolkata 700091
+91 33 4006 9131

PURPOSE OF RELEASE: RESUBMISSION TO K.M.C.

STAGE:	MUNICIPAL	
DIRECTION: N	Drawing No: 9 of 26	Current Revision: R3
Start Date:	Issue Date: 27-JULY 18	Last saved Date: 30-Oct-18
Project Code:	fp - 28.	
Bldng/Block:	WING-A	
Floor:	FLOOR PLAN	
Drawing title:	FLOOR PLAN AT LEVEL-16 ,17,&18	

THIS DRAWING IS THE SOLE PROPERTY OF MASTER CONSULTANTS PVT. LTD. AND ARE NOT TO BE COPIED OR USED FOR ANY PURPOSE OTHER THAN THAT MENTIONED AT THE TIME OF THEIR ISSUE, WITHOUT OUR WRITTEN APPROVAL.