PARTY'S COPY

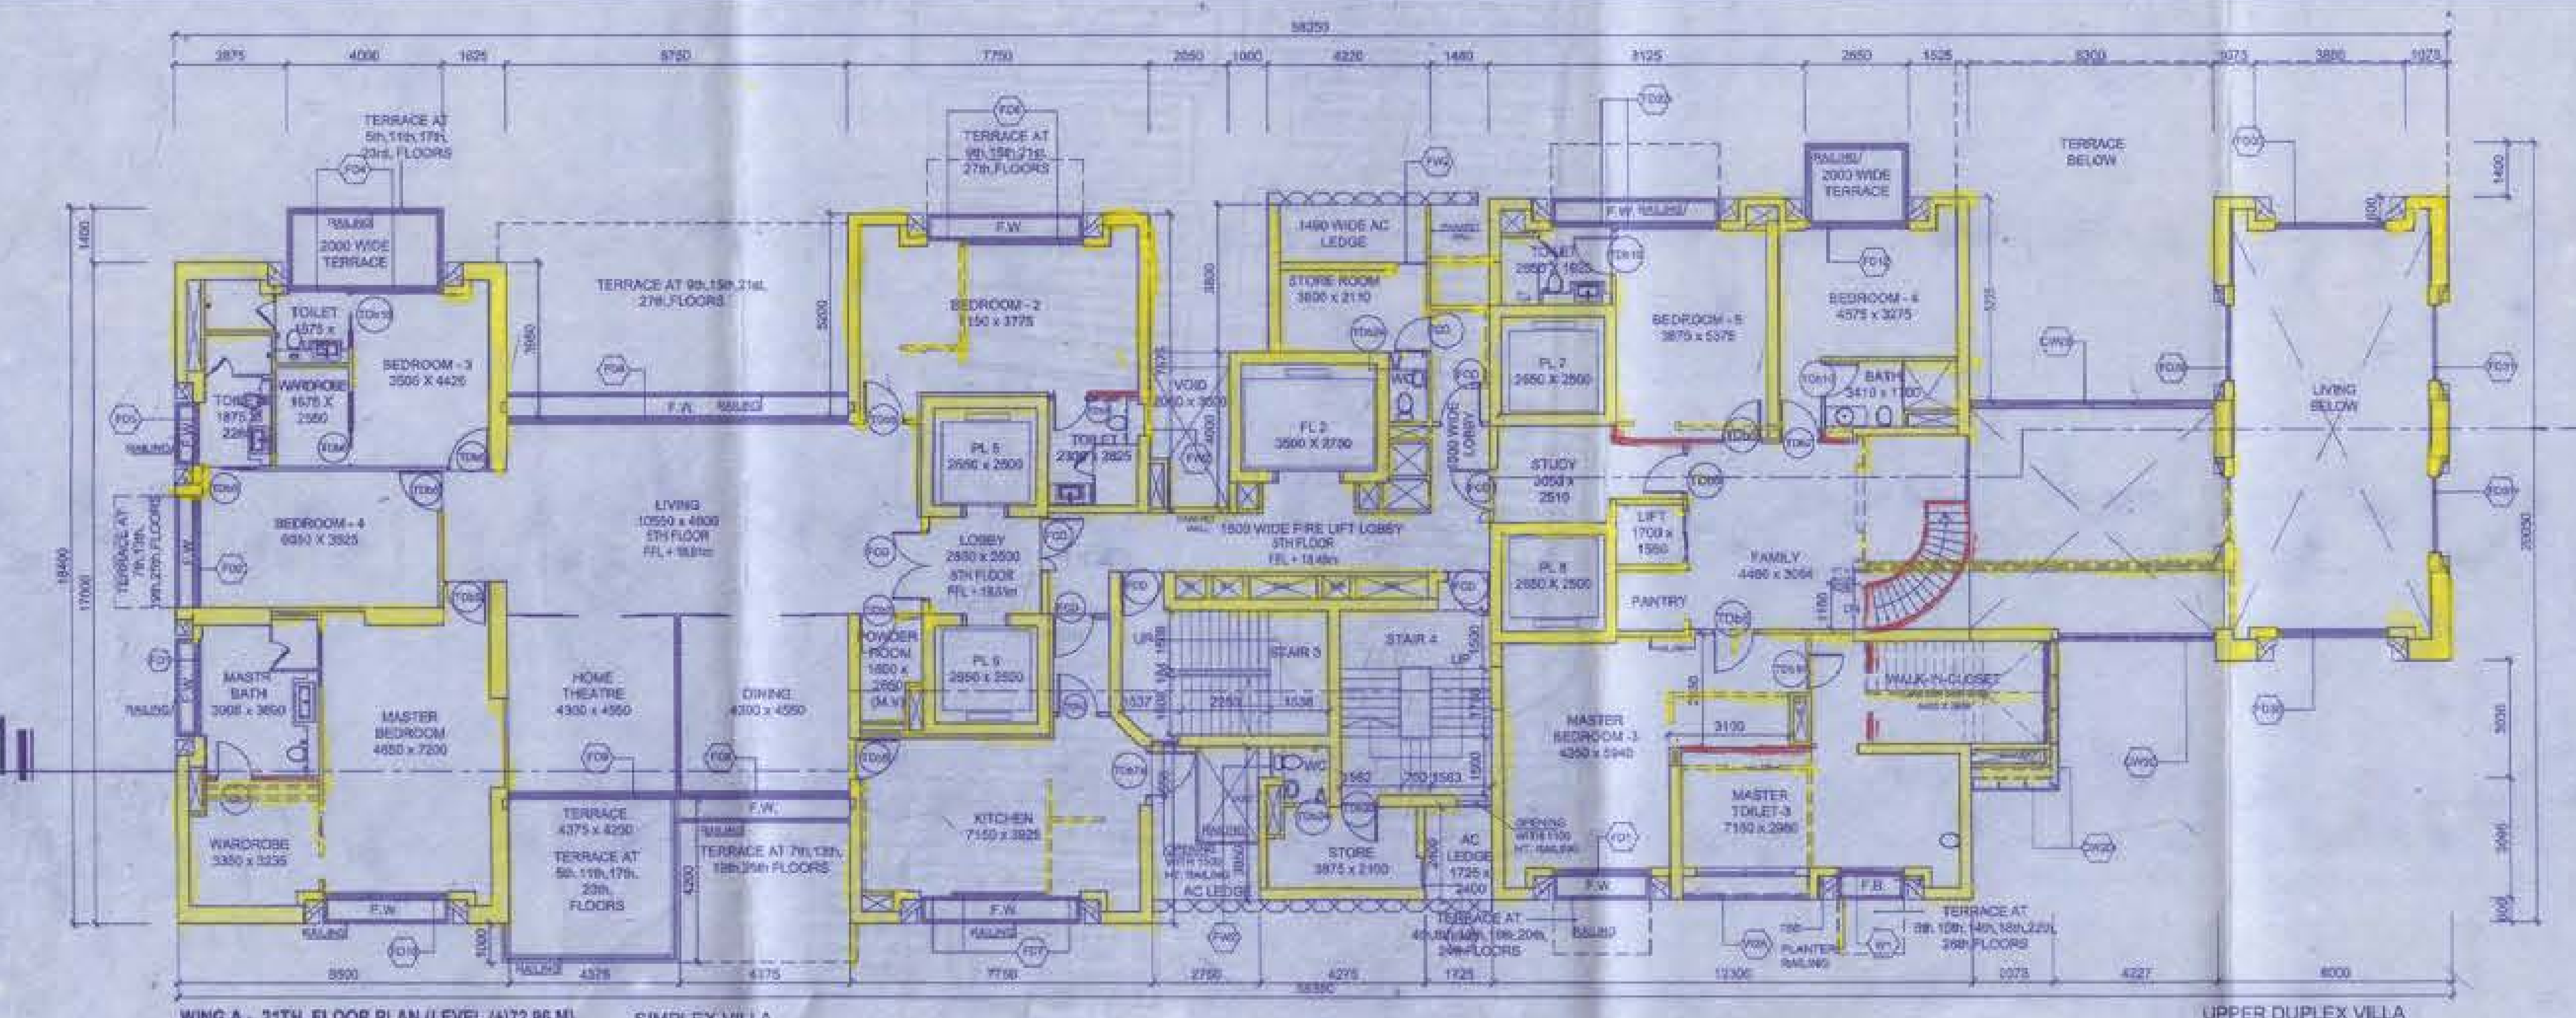

WING A - 21TH. FLOOR PLAN (LEVEL (+)72.96 M)
scale 1:100

SIMPLEX VILLA — UPPER DUPLEX VILLA

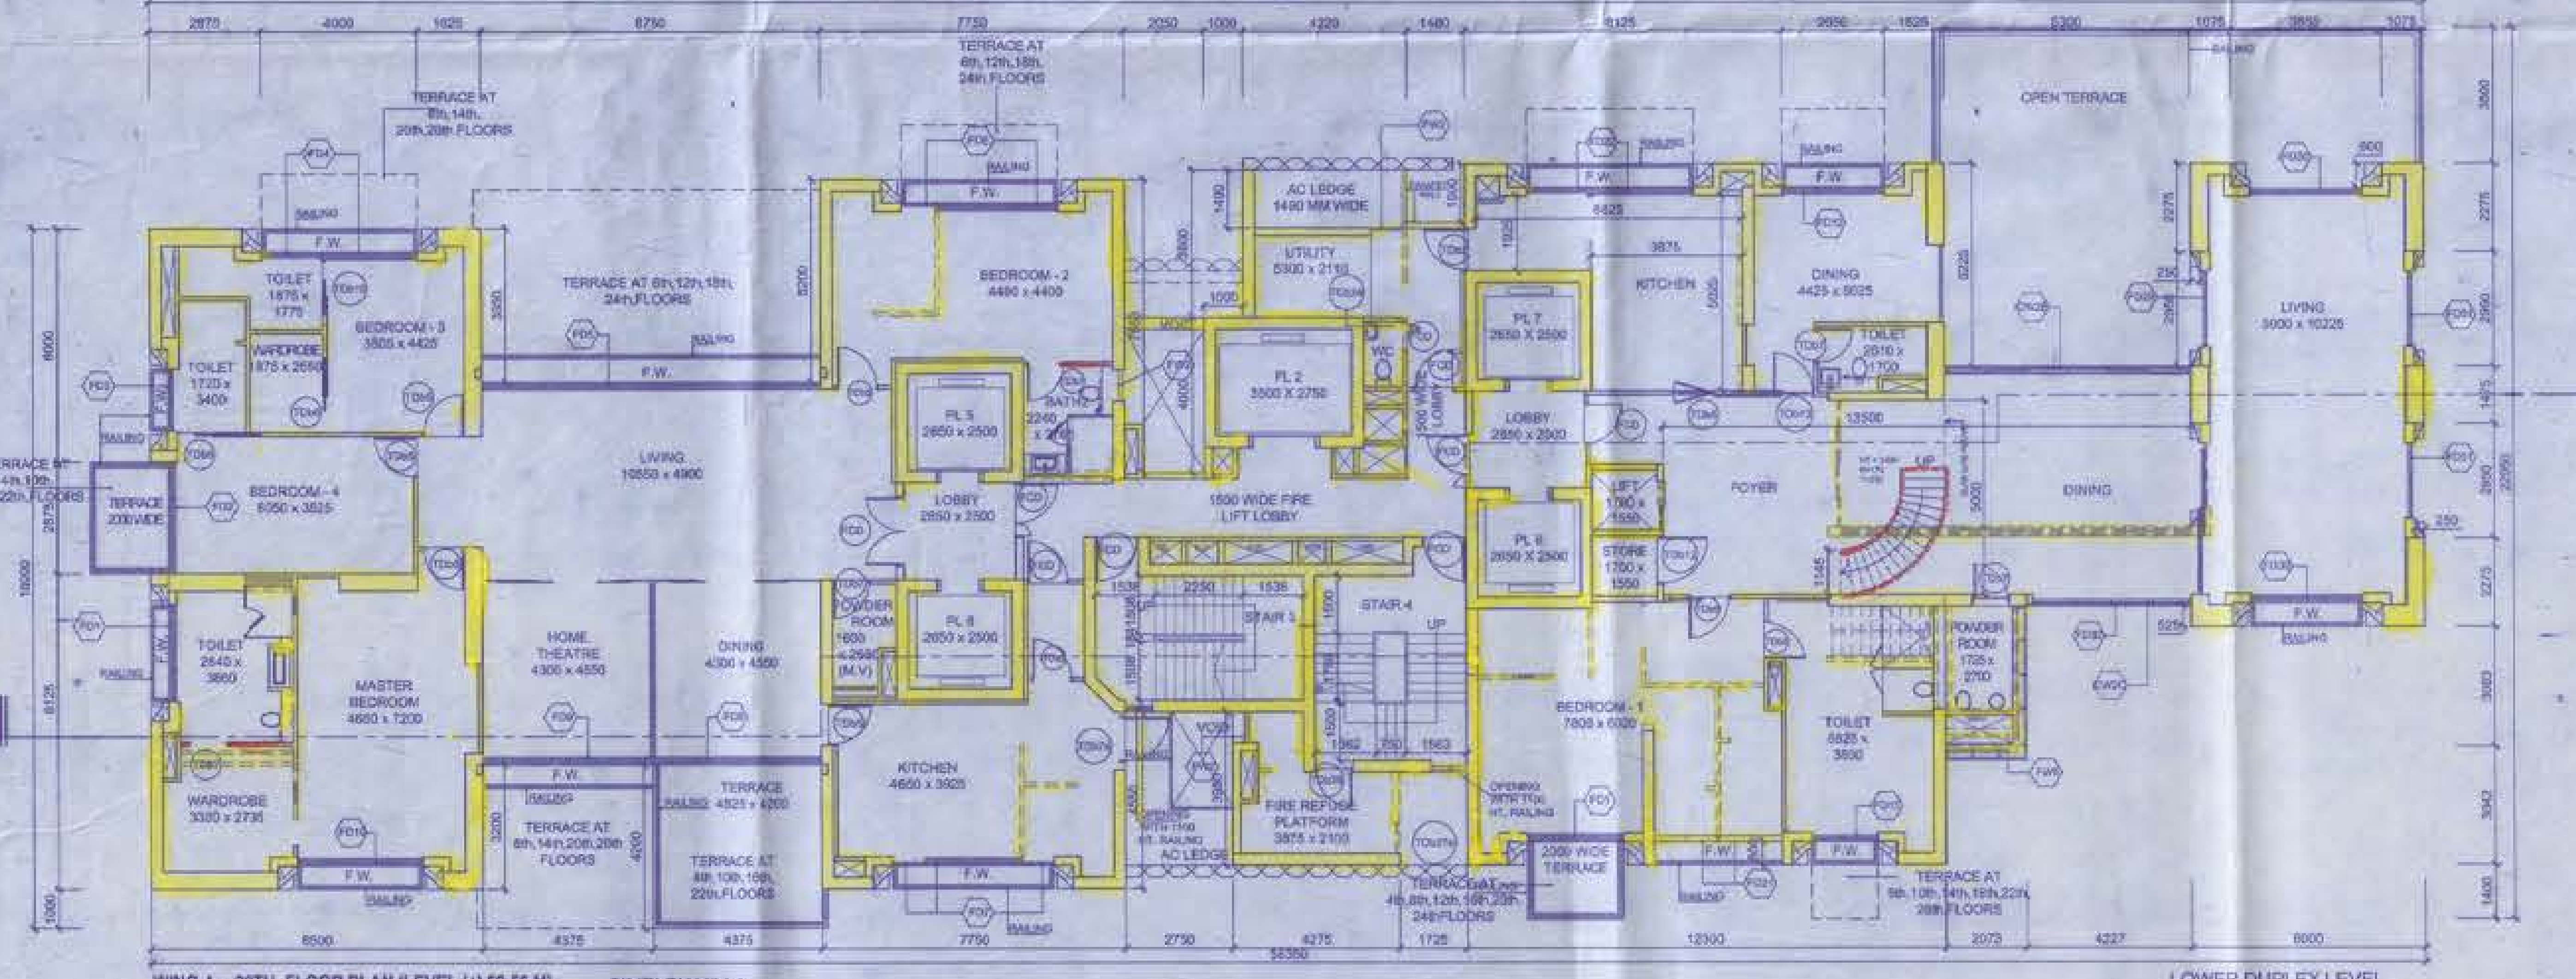

WING A - 20TH. FLOOR PLAN (LEVEL (+) 69.56 M)
scale 1:100

SIMPLEX VILLA — LOWER DUPLEX LEVEL

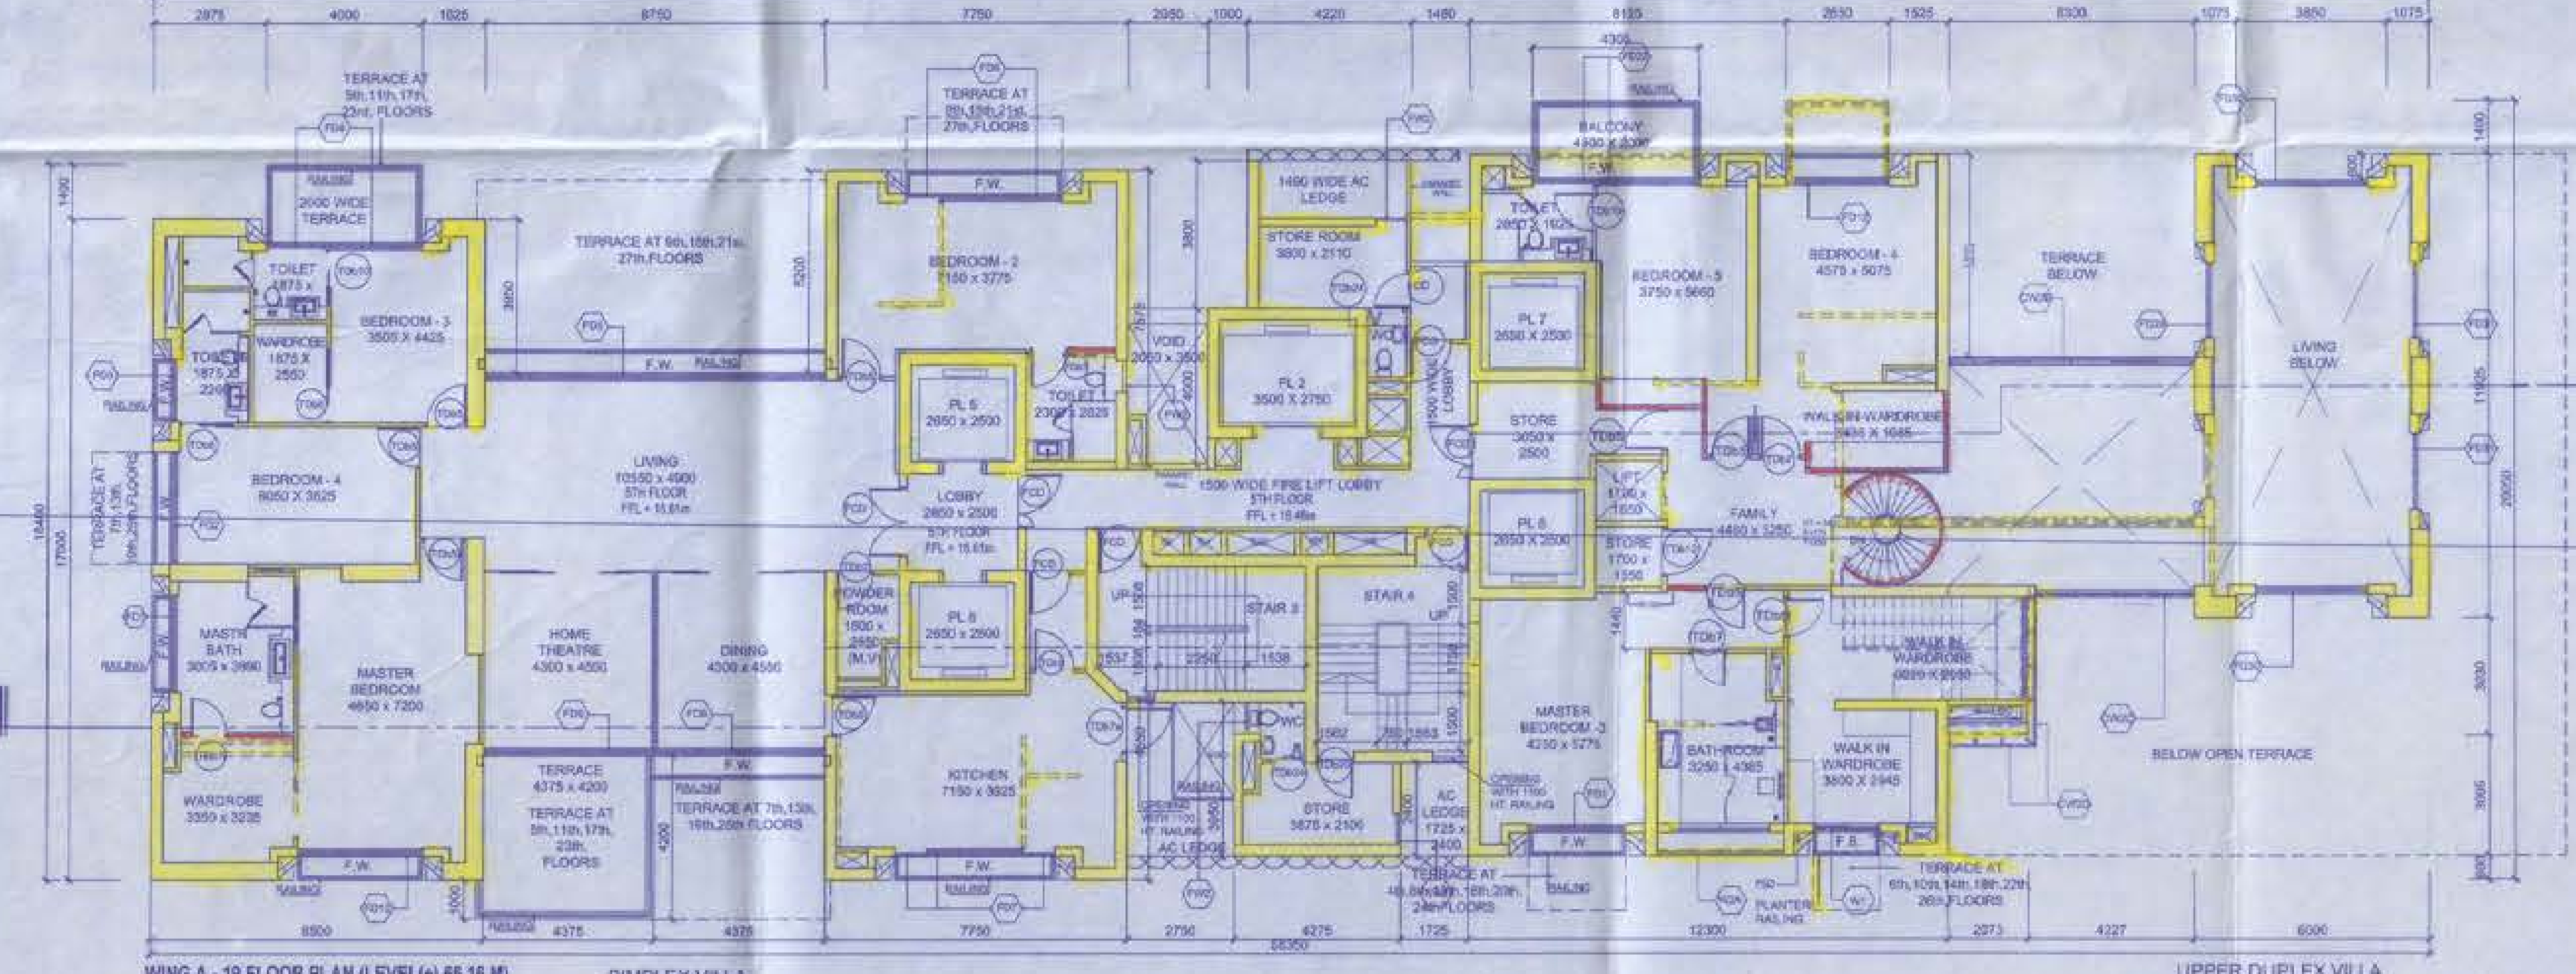

WING A - 19 FLOOR PLAN (LEVEL(+) 66.16 M)
scale 1:100

SIMPLEX VILLA — UPPER DUPLEX VILLA

SCHEDULE OF OPENING (WINDOWS) - ALUMINIUM

SCHEDULE OF OPENINGS (DOORS) - ALUMINIUM

SCHEDULE OF OPENINGS (DOORS) - TIMBER

NOTES

LEGENDS:-

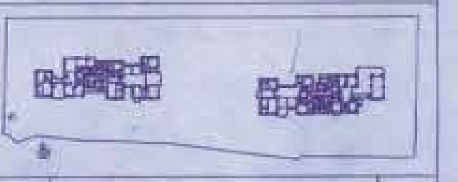

KEY PLAN
SCALE : 1:2000

CERTIFICATE OF STRUCTURAL ENGINEER:

THIS IS TO CERTIFY THAT THE STRUCTURAL DESIGN AND DRAWING OF BOTH FOUNDATION AND SUPER STRUCTURE OF THE BUILDING HAS BEEN MADE BY ME CONSIDERING ALL POSSIBLE LOADS INCLUDING THE SEISMIC LOAD AS PER THE NATIONAL BUILDING CODE OF INDIA AND CERTIFIED THAT IT IS SAFE AND STABLE IN ALL RESPECTS.

UTPAL SANTRA

SIGNATURE OF STRUCTURAL ENGG.

S. K. ROY

SIGNATURE OF STRUCTURAL REVIEWER

CERTIFICATE OF ARCHITECT

I DO HERE BY CERTIFY WITH FULL RESPONSIBILITY THAT THE BUILDING PLAN HAS BEEN DRAWN UP AS PER K.M.C. BUILDING RULE - 2009 AS AMENDED FROM TIME TO TIME.

THAT THE WIDTH OF THE ABUTTING ROAD CONFORM WITH THE PLAN AND IT IS A BUILDABLE SITE NOT A TANK OR A FILLED UP TANK.

THE SITE PLAN, LOCATION PLAN AGREES WITH THE SITE. THE PLOT IS DEMARCATED BY BOUNDARY WALLS & MEASUREMENTS TALLY WITH THE REGD. DEED PLAN. THE EXISTING STRUCTURE AS SHOWN FULLY OCCUPIED BY OWNERS AS PER OWNERS UNDERTAKING.

MANASH KUMAR SINHA ROY

SIGNATURE OF ARCHITECT

For Forum Projects Pvt. Ltd.
Authorised Signatory

SIGNATURE OF OWNER

CLIENT

FORUM PROJECTS PVT. LTD.
4/1 RED CROSS PLACE,
KOLKATA 700 001.

PROJECT:

PROPOSED ADDITION OF TWO FLOORS U/S 394 OF KMC ACT, 1980 READ WITH U/R 69A OF KMC BUILDING RULES,2009 OVER AN EXISTING SANCTIONED (B+G+XXIV) STORIED RESIDENTIAL BUILDING INCLUDING ALTERATIONS U/R 26 2(a) & 2(b) OF KOLKATA MUNICIPAL CORPORATION BUILDING RULES,2009 AT PREMISES NO. 1001/A, EASTERN METROPOLITAN BYE PASS, WARD NO. 66 , BOROUGH - VII , KOLKATA - 700 046

Reference:

(i) Building Permit issued by KMC vide B.P. no. 2011070052 dated 06.06.2011.

(ii) Subsequently approved modifications U/R 26(2)(a)(b) Vide MBC MEETING NO.499 DL23/04/2015.

(iii) Subsequently revalidated U/S 395 for two years on dated-28/09/2016

LOCAL STRUCTURAL ENGINEERING CONSULTANT

M.N. CONSULTANTS PVT.LTD.
"M.N.C. HOUSE"
1516 Rajdanga Main Road
Kolkata-107

PRINCIPAL STRUCTURAL CONSULTANT

WEB STRUCTURES

DESIGN ARCHITECT

arc'studio_

EXECUTIVE ARCHITECT:

PRACTICE

Practice Design Pvt. Ltd. | Technopolis | Sector 5 |
Saltlake City | Kolkata 700091
+91 33 4006 3131

PURPOSE OF RELEASE

RESUBMISSION TO K.M.C.

THE KOLKATA MUNICIPAL CORPORATION — BUILDING PERMIT — BUILDING DEPARTMENT

STAGE:	MUNICIPAL		
DIRECTION: N	Drawing No: 10 of 26		Current Revision: R3
Start Date: 15-Oct-12	Issue Date: 27-JULY 16		Last saved Date: 7-Jun-18
Project Code:	fp - 28		
Bldng/Block:	WING-A		
Floor:	FLOOR PLAN		
Drawing title:	FLOOR PLAN AT LEVEL-19,20 & 21		