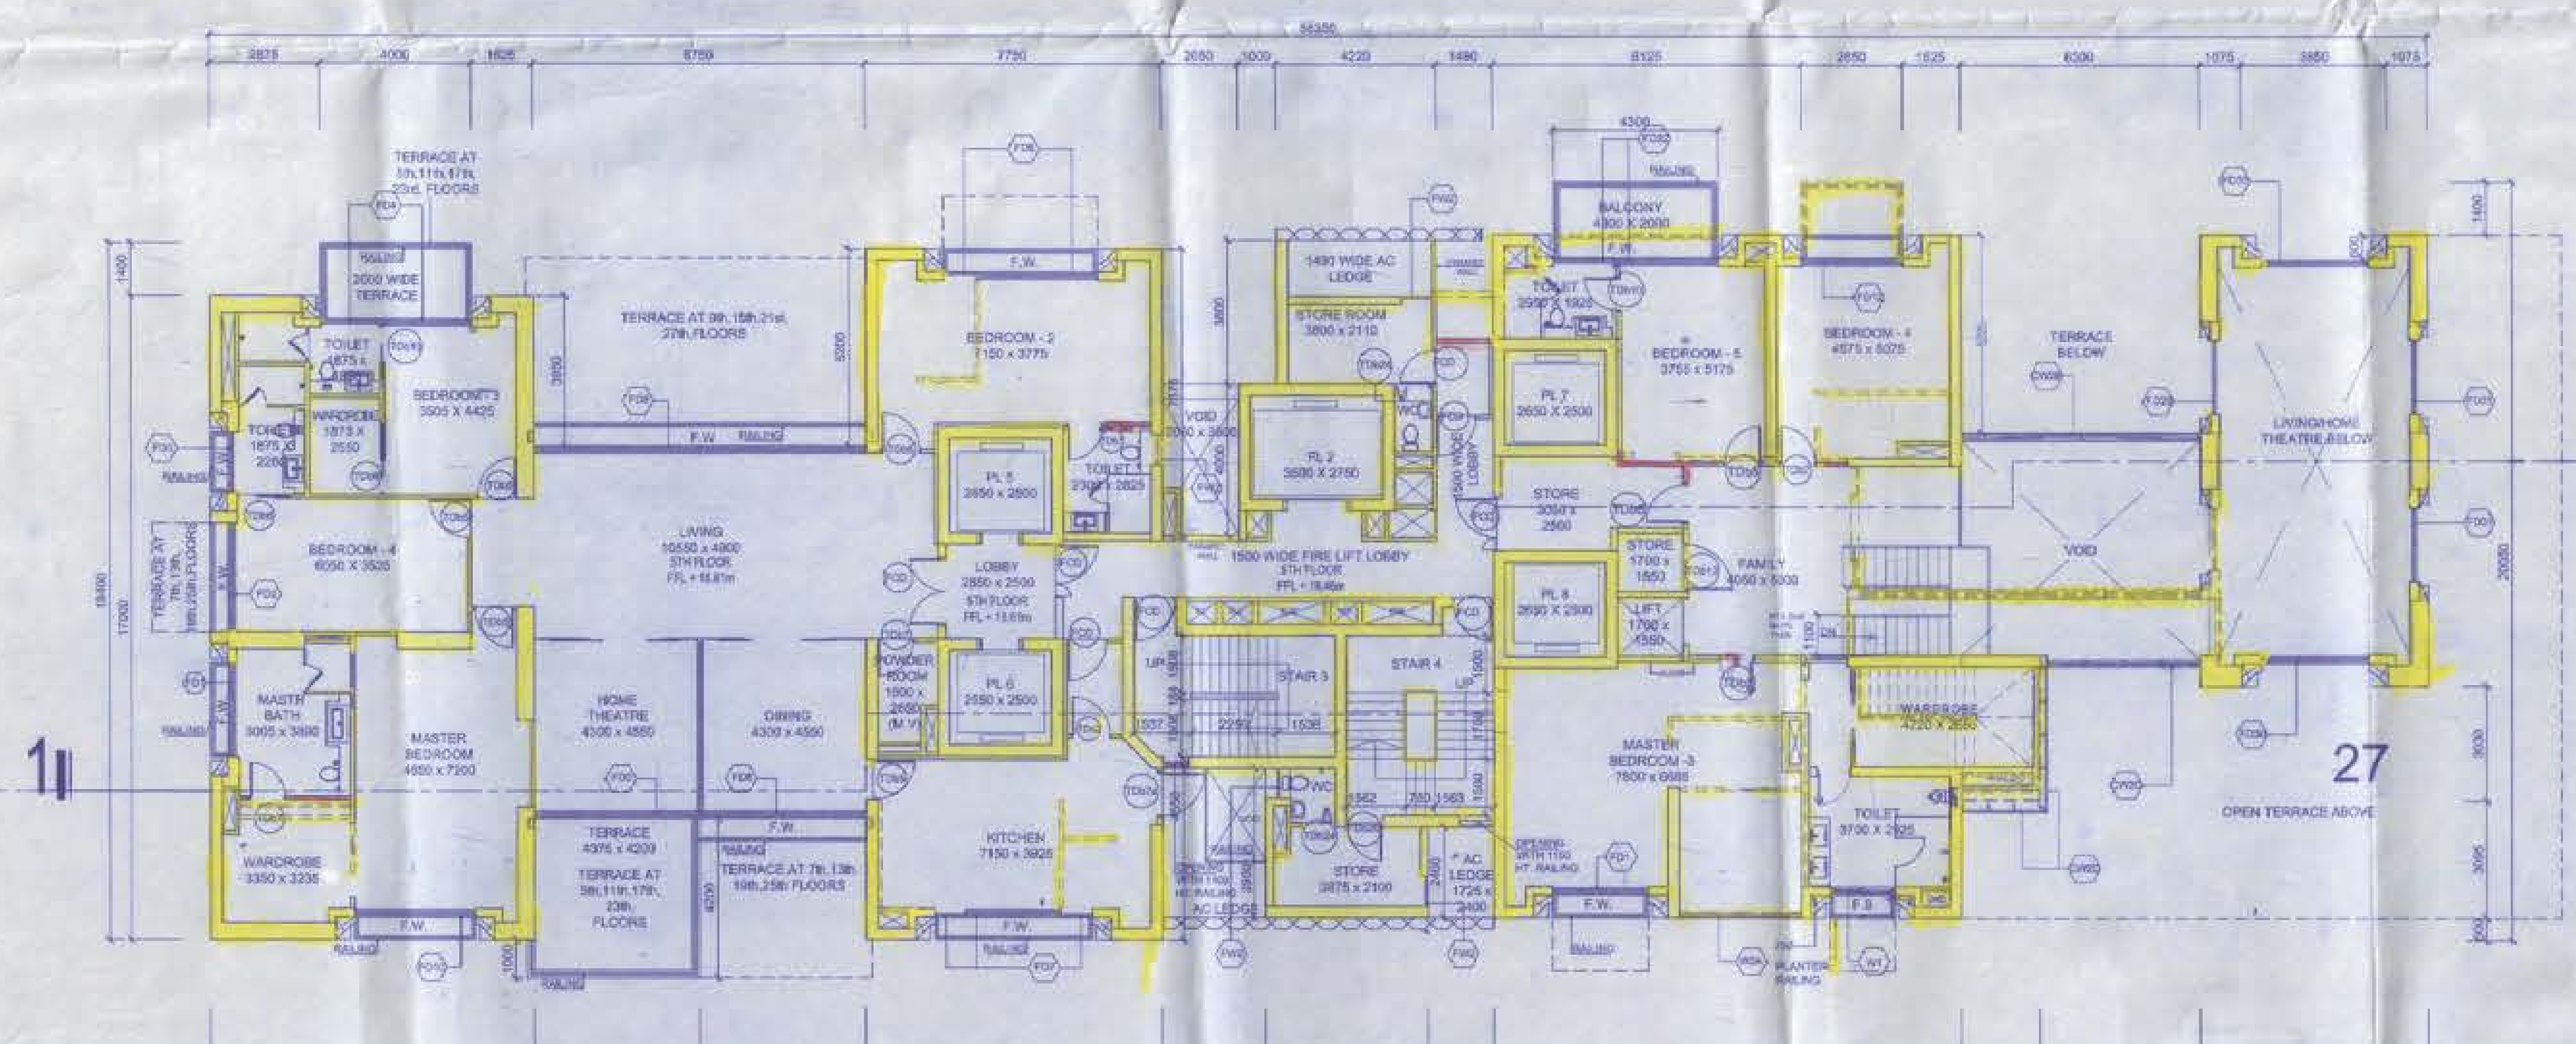

SCHEDULE OF OPENING (WINDOWS) - ALUMINIUM

SR. NO.	TYPE DOOR	WIDTH	HEIGHT	SILL	LINTEL	DESCRIPTION
[illegible]	[illegible]	[illegible]	[illegible]	[illegible]	[illegible]	[illegible]

SCHEDULE OF OPENINGS (DOORS) - ALUMINIUM

SR. NO.	TYPE DOOR	WIDTH	HEIGHT	DESCRIPTION
[illegible]	[illegible]	[illegible]	[illegible]	[illegible]

SCHEDULE OF OPENINGS (DOORS) - TIMBER

SR. NO.	TYPE DOOR	WIDTH	HEIGHT	SILL	LINTEL F.F.	DESCRIPTION
[illegible]	[illegible]	[illegible]	[illegible]	[illegible]	[illegible]	[illegible]

NOTES

LEGENDS:-

KEY PLAN
SCALE - 1:2000

CERTIFICATE OF STRUCTURAL ENGINEER

THIS IS TO CERTIFY THAT THE STRUCTURAL DESIGN AND DRAWING OF BOTH FOUNDATION AND SUPER STRUCTURE OF THE BUILDING HAS BEEN MADE BY ME CONSIDERING ALL POSSIBLE LOADS INCLUDING THE SEISMIC LOAD AS PER THE NATIONAL BUILDING CODE OF INDIA AND CERTIFIED THAT IT IS SAFE AND STABLE IN ALL RESPECTS.

UTPAL BANERJEE

SIGNATURE OF STRUCTURAL ENGG.

M. K. ROY

SIGNATURE OF STRUCTURAL REVIEWER

CERTIFICATE OF ARCHITECT

I DO HERE BY CERTIFY WITH FULL RESPONSIBILITY THAT THE BUILDING PLAN HAS BEEN DRAWN UP AS PER K.M.C. BUILDING RULE - 2009 AS AMENDED FROM TIME TO TIME

THAT THE WIDTH OF THE ABUTTING ROAD CONFORM WITH THE PLAN AND IT IS A BUILDABLE SITE NOT A TANK OR A FILLED UP TANK.

THE SITE PLAN, LOCATION PLAN AGREES WITH THE SITE. THE PLOT IS DEMARCATED BY BOUNDARY WALLS & MEASUREMENTS TALLY WITH THE REGD. DEED PLAN. THE EXISTING STRUCTURE AS SHOWN FULLY OCCUPIED BY OWNERS AS PER OWNERS UNDERTAKING.

MANISH KUMAR SINHA ROY

SIGNATURE OF ARCHITECT

For Forum Projects Private Limited

Authorised Signatory

SIGNATURE OF OWNER

CLIENT

FORUM PROJECTS PVT. LTD.
4/1 RED CROSS PLACE.
KOLKATA 700 001.

PROJECT

PROPOSED ADDITION OF TWO FLOORS U/S 394 OF KMC ACT, 1980 READ WITH U/R 89A OF KMC BUILDING RULES,2009 OVER AN EXISTING SANCTIONED (B+G+XXXV) STORIED RESIDENTIAL BUILDING INCLUDING ALTERATIONS U/R 26 2(a) & 2(b) OF KOLKATA MUNICIPAL CORPORATION BUILDING RULES 2009 AT PREMISES NO. 1091/A, EASTERN METROPOLITAN BYE PASS, WARD NO. 66 , BOROUGH – VII , KOLKATA – 700 046

Reference:
(i) Building Permit issued by KMC vide B.P. no. 2011070052 dated 06.06.2011
(ii) Subsequently approved modifications U/R 26(2a)&(b) Vide MBC MEETING NO.499 Dt.23/04/2015.
III) Subsequently revalidated U/S 399 for two years on dated-26/09/2016

LOCAL STRUCTURAL ENGINEERING CONSULTANT

M.N. CONSULTANTS PVT.LTD.
"M.N.C. HOUSE"
151B,Rajdanga Main Road,
kolkata-107.

PRINCIPAL STRUCTURAL CONSULTANT

WEB STRUCTURES

DESIGN ARCHITECT

arc studio_

EXECUTIVE ARCHITECT

PRACTICE

Practice Design Pvt. Ltd. | Technopolis | Sector 5 |
Saltlake City | Kolkata 700091
+91 33 4006 3131

PURPOSE OF RELEASE

RESUBMISSION TO K.M.C.

STAGE:	MUNICIPAL	
DIRECTION: N	Drawing No: 12 OF 26	Current Revision: R3
Start Date: 15-Oct-12	Issue Date: 27-JULY 16	Last saved Date: 30-Oct-16
Project Code:	fp - 28.	
Bldng/Block:	WING-A	
Floor:	FLOOR PLAN	
Drawing title:	FLOOR PLAN LEVEL-27	