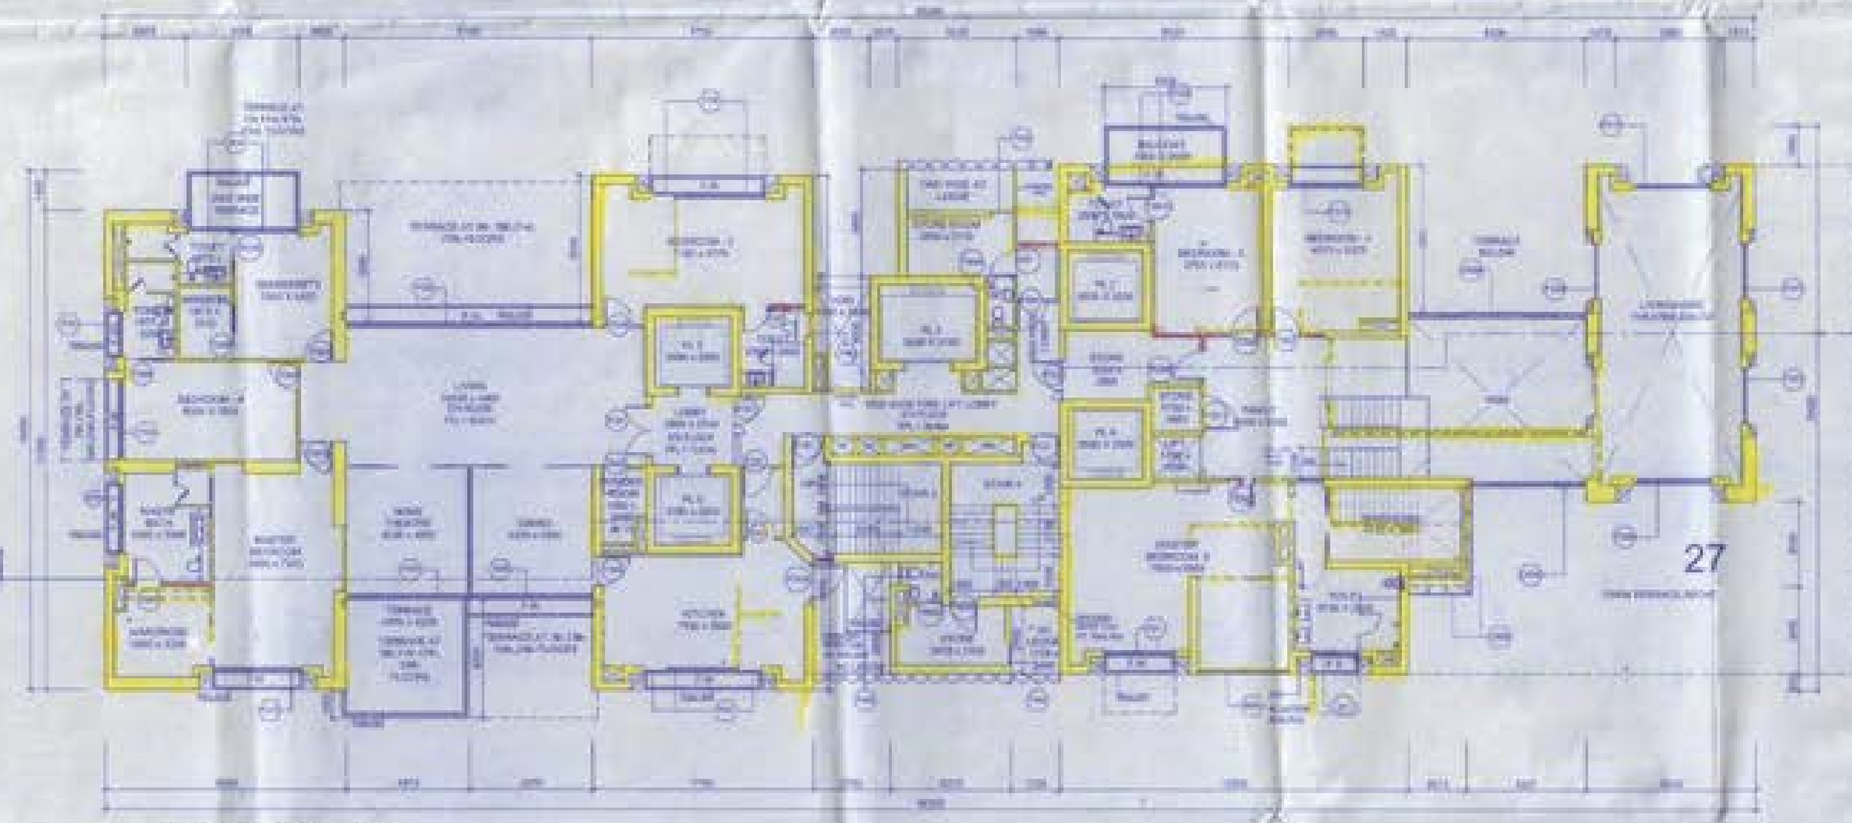

NOTES

LEGENDS

KEY PLAN

CERTIFICATE OF STRUCTURAL ENGINEER

I/We HEREBY CERTIFY THAT THE STRUCTURAL DESIGN AND DRAWING OF BOTH FOUNDATION AND SUPER STRUCTURE OF THE BUILDING HAVE BEEN MADE BY ME CONSIDERING ALL POSSIBLE LOADS INCLUDING THE SEISMIC LOAD AS PER THE NATIONAL BUILDING CODE OF INDIA AND I CERTIFIED THAT IT IS SAFE AND STABLE IN ALL RESPECTS.

SIGNATURE OF STRUCTURAL ENGG.

CERTIFICATE OF ARCHITECT

I DO HERE BY CERTIFY WITH FULL RESPONSIBILITY THAT THE BUILDING PLAN HAS BEEN DRAWN UP AS PER K.M.C. BUILDING RULE - 1990 AS AMENDED FROM TIME TO TIME.

THAT THE WIDTH OF THE ABUTTING ROAD CONFORM WITH THE PLAN AND IT IS A BUILDABLE SITE / NOT A FILLED UP TANK.

THE SITE PLAN, LOCATION PLAN, ACCESS WITH THE SITE, THE BUILDS DEMARCATED BY BOUNDARY WALLS & MEASUREMENTS TALLY WITH THE RECD. DEED PLAN. THE EXISTING STRUCTURE AS SHOWN FULLY OCCUPIED BY OWNING AS PER OWNERS' UNDERTAKING.

OWNER

FORESTE PROJECTS PVT. LTD.
4 (1) BEN CHHYA PLACE,
KOLKATA - 700 001.

PROPOSED ADDITION OF TWO FLOORS U/S 394 OF KMC ACT, 1980 READ WITH U/R 864 OF KMC BUILDING RULES 2009 OVER AN EXISTING SANCTIONED (B+GI+UGT) + 6 STORIED RESIDENTIAL BUILDING INCLUDING ALTERATIONS U/R 28 (2a) & 28(3) OF KOLKATA MUNICIPAL CORPORATION (BUILDING) RULES, 2009 AT PREMISES NO. 108/1/3, EASTERN METROPOLITAN BYE PASS, P.S.-PATULI AND NO. 108, BOROUGH - IX, KOLKATA - 700 094.

Partners/Directors:

1) Building Permit issued for KMC vide B.P. no. 2015120002 dated 05.03.2015.

2) Subsequently approved modifications U/R 28(3)(b)(i) vide KMC sub-ETR(s) NO.XXX DATED XX.XX.XXXX.

3) Subsequently sanctioned U/S 394 for two storied extension vide KMC sanction no. 2015120002 dt. 05.03.2015.

STRUCTURAL ENGINEER

ACIL CONSULTANTS PVT LTD.

ARCHITECT

arc'studio_

PRACTICE

RESUBMISSION TO K.M.C.

STAGE	MUNICIPAL
DRAWING No.	12 OF 26
Latest Revision	R3
Work Date	
Issue Date	
Last Issued Date	
Project Sector	Dr. - 3B
Drawing Name	WING-A
Floor	FLOOR PLAN
Drawing Title	FLOOR PLAN LEVEL-27