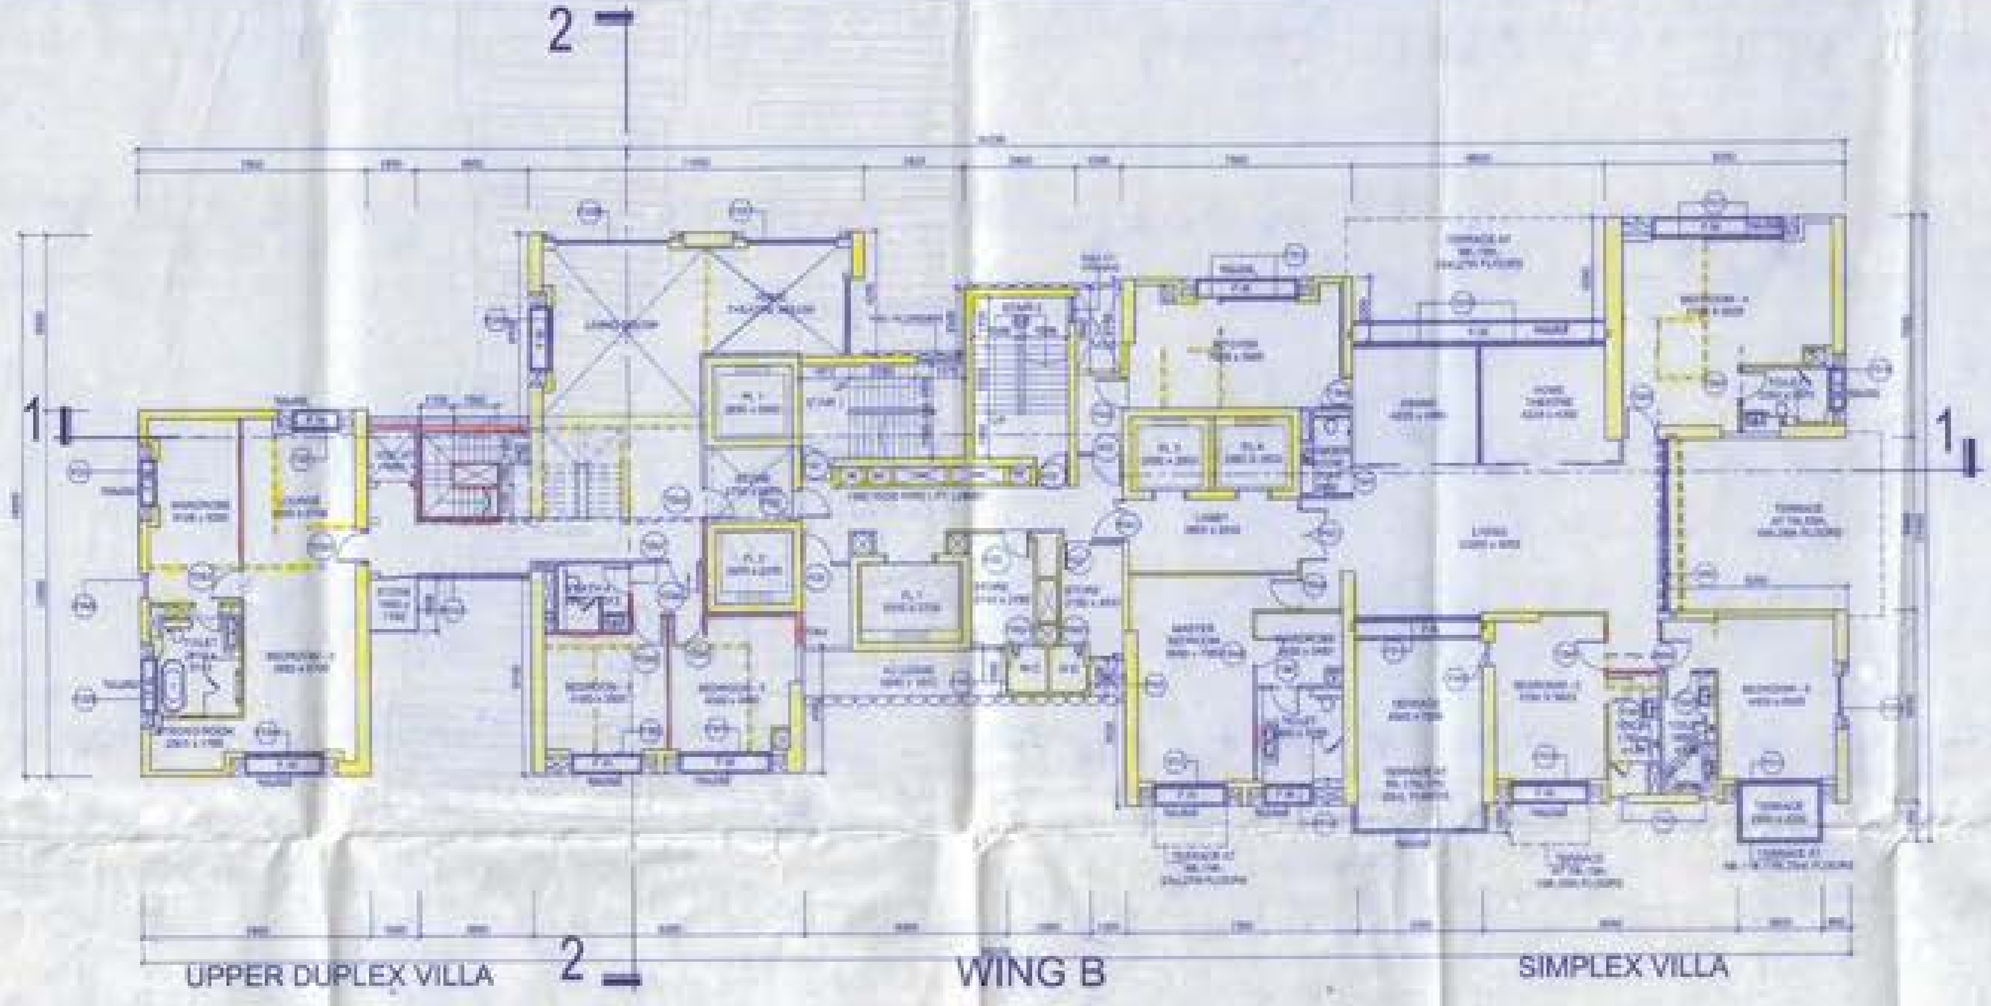

WING B - TYPICAL FLOOR AT LEVEL- 05, 09 , 11 ,17 , 25 , 27
scale 1:100

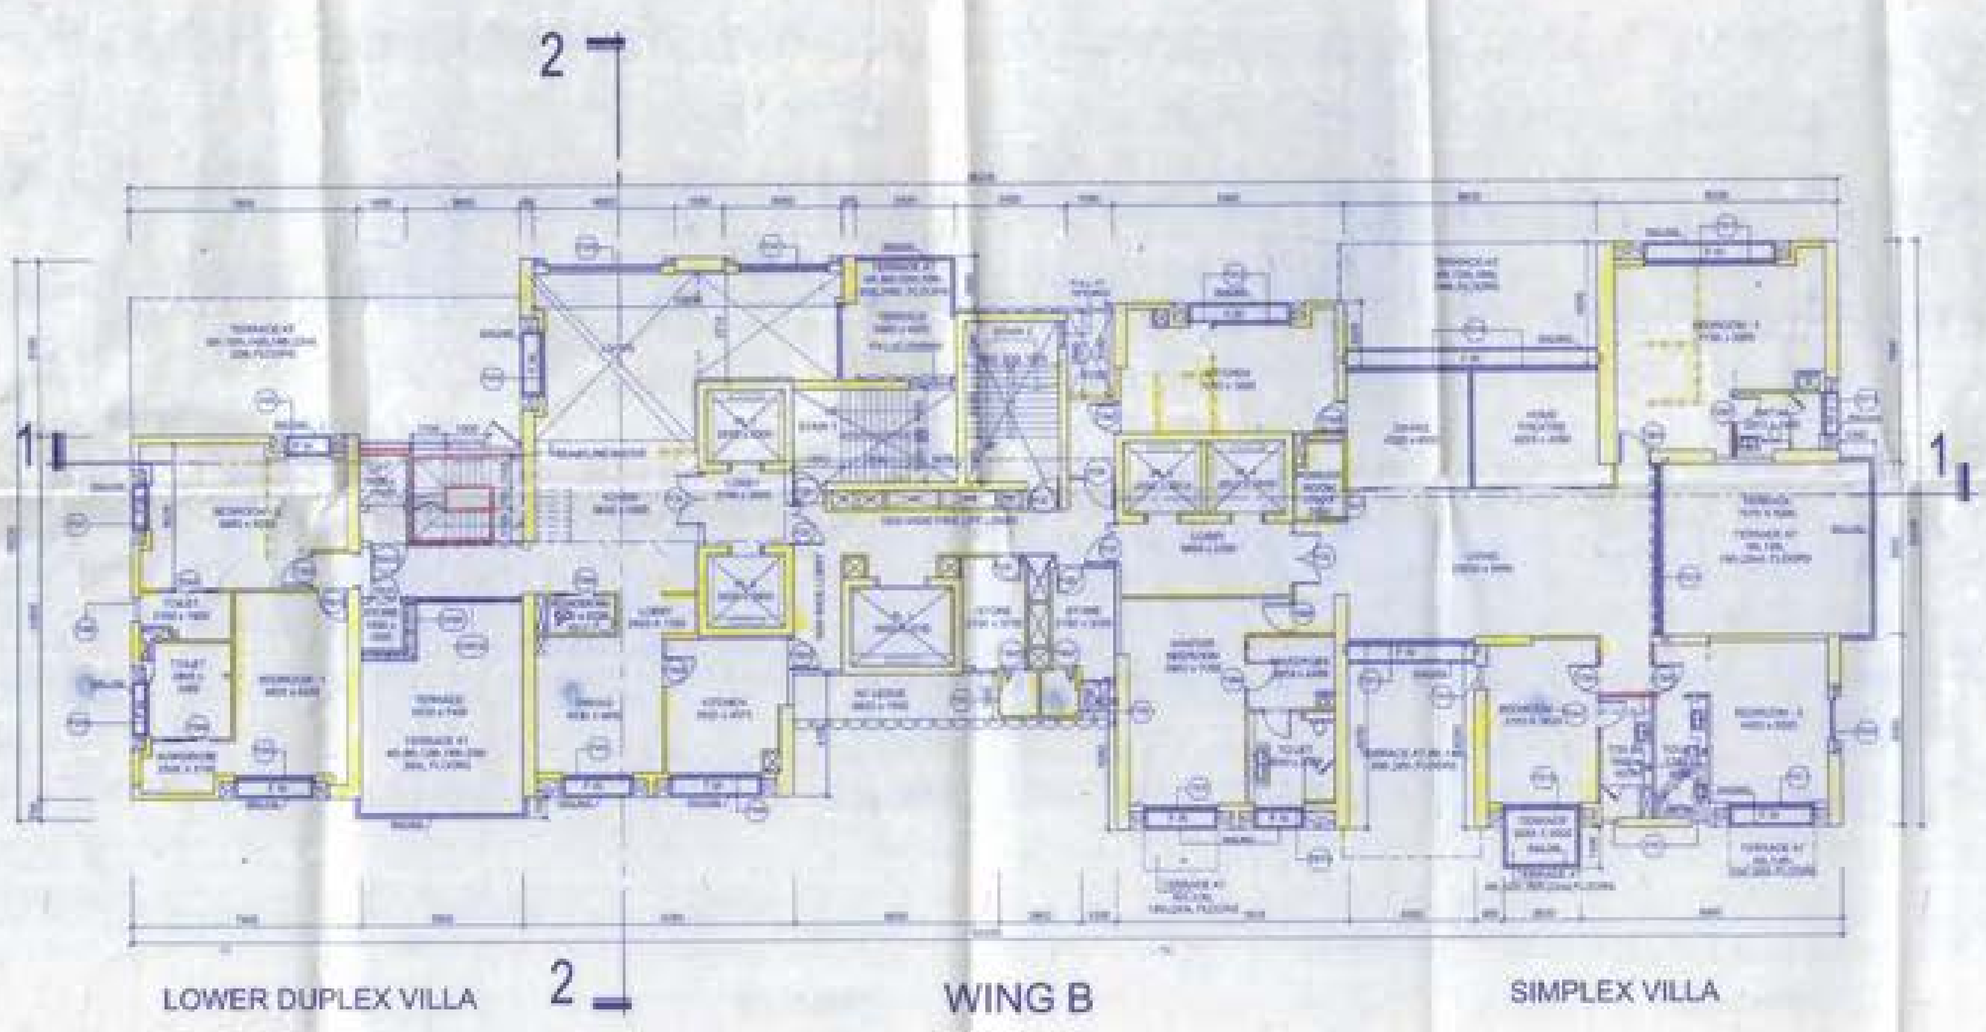

WING B - TYPICAL FLOOR AT LEVEL- 04, 08, 10,16, 20, 26
scale 1:100

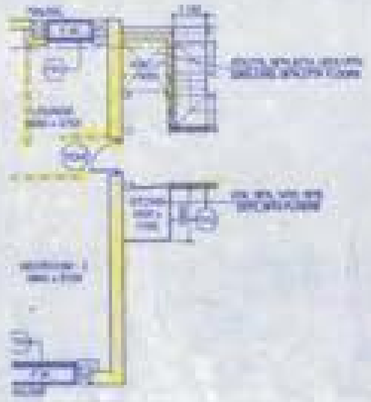

UPPER LEVEL
scale 1:100

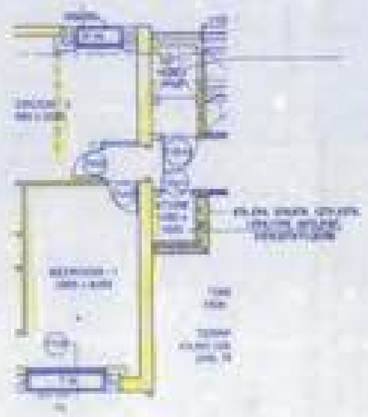

LOWER LEVEL
INTERNAL DUPLEX LIFT
AND STORE POSITION (WING-B)
scale 1:100

TYPICAL FLOOR LEVELS	
FLOOR	LEVEL (METER)
27/1	+72.75
27/U	+73.05
27/L	+71.25
27/L	+71.55
26/U	+68.70
26/L	+68.70
26/L	+68.70
25/U	+65.55
25/L	+65.55
25/L	+65.55
24/U	+62.40
24/L	+62.40
24/L	+62.40
23/U	+59.25
23/L	+59.25
23/L	+59.25
22/U	+56.10
22/L	+56.10
22/L	+56.10
21/U	+52.95
21/L	+52.95
21/L	+52.95
20/U	+49.80
20/L	+49.80
20/L	+49.80
19/U	+46.65
19/L	+46.65
19/L	+46.65
18/U	+43.50
18/L	+43.50
18/L	+43.50
17/U	+40.35
17/L	+40.35
17/L	+40.35
16/U	+37.20
16/L	+37.20
16/L	+37.20
15/U	+34.05
15/L	+34.05
15/L	+34.05
14/U	+30.90
14/L	+30.90
14/L	+30.90
13/U	+27.75
13/L	+27.75
13/L	+27.75
12/U	+24.60
12/L	+24.60
12/L	+24.60
11/U	+21.45
11/L	+21.45
11/L	+21.45
10/U	+18.30
10/L	+18.30
10/L	+18.30
9/U	+15.15
9/L	+15.15
9/L	+15.15
8/U	+12.00
8/L	+12.00
8/L	+12.00
7/U	+8.85
7/L	+8.85
7/L	+8.85
6/U	+5.70
6/L	+5.70
6/L	+5.70
5/U	+2.55
5/L	+2.55
5/L	+2.55
4/U	-0.60
4/L	-0.60
4/L	-0.60
3/U	-3.75
3/L	-3.75
3/L	-3.75
2/U	-6.90
2/L	-6.90
2/L	-6.90
1/U	-10.05
1/L	-10.05
1/L	-10.05

NOTES

LEGENDS :-

KEY PLAN
SCALE - 1:500

CERTIFICATE OF STRUCTURAL ENGINEER

THIS IS TO CERTIFY THAT THE STRUCTURAL DESIGN AND DRAWING OF BOTH FOUNDATION AND SUPER STRUCTURE OF THE BUILDING HAS BEEN MADE BY ME CONSIDERING ALL FORSEABLE LOADS INCLUDING THE SEISMIC LOAD AS PER THE NATIONAL BUILDING CODE OF INDIA AND CERTIFIED THAT IT IS SAFE AND STABLE IN ALL RESPECTS.

SIGNATURE OF STRUCTURAL ENGG.

CERTIFICATE OF ARCHITECT

I DO HERE BY CERTIFY WITH FULL RESPONSIBILITY THAT THE BUILDING PLAN HAS BEEN DRAWN UP AS PER K.M.C. BUILDING RULE - 2009 AS AMENDED FROM TIME TO TIME.

THAT THE WIDTH OF THE ABUTTING ROAD CONFORM WITH THE PLAN AND IT IS A WARRANTED SITE NOT A TANK OR A FILLED UP TANK.

THE SITE PLAN, LOCATION PLAN AGREES WITH THE SITE. THE PLOT IS DEMARCATED BY BOUNDARY WALLS & MEASUREMENTS TALLY WITH THE REGULARISED PLAN. THE EXISTING STRUCTURE AS SHOWN FULLY OCCUPIED BY OWNERS AS PER OWNERS DECLARATIONS.

SIGNATURE OF ARCHITECT

CLIENT :
FORUM PROJECTS PVT. LTD.
4/1 RED CROSS PLACE,
KOLKATA 700 001

PROJECT :
PROPOSED ADDITION OF TWO FLOORS U/S 394 OF KMC ACT, 1980 READ WITH U/R 99(4) OF KMC BUILDING BYELAWS 2009 OVER AN EXISTING SANCTIONED (G+4+4(SD)+1 STORIED RESIDENTIAL BUILDING INCLUDING ALTERATIONS U/R 33 (iv) & 35(1) OF KOLKATA MUNICIPAL CORPORATION BUILDING RULES 2009 AT PREMISES NO. 1001/A, EASTERN METROPOLITAN BYE PASS, WARD NO. 99 , BOROUGH - VII , KOLKATA - 700 099
Authorisation :-
(i) Building Permit issued by KMC vide B.P. no. 2017120262, dated 06.06.2017.
(ii) Subsequently approved Modification U/R 394(4)(iv) of the KMC ACT,1980 vide KMC/BP/MOD/NO-4/68 Dt.23/04/2019.
(iii) Subsequently modification U/S 394 for ...years vide memo dated 28/06/2019

M.K. CONSULTANTS PVT.LTD.
arc studio

PRACTICE

RESUBMISSION TO K.M.C.

STATUS : MUNICIPAL

Drawing No.	Revision
13 of 26	R3

Start Date	Issue Date	Last Revised Date
13-Oct-15	27-JULY-16	09-Oct-19

Project Code : 15 - 28
Drawing Name : WING-B
Floor : 1 FLOOR PLAN
Drawing No. : TYPICAL FLOOR PLAN AT LEVEL- 4,5,8,9,10,11,16,17,20,25,26 &27