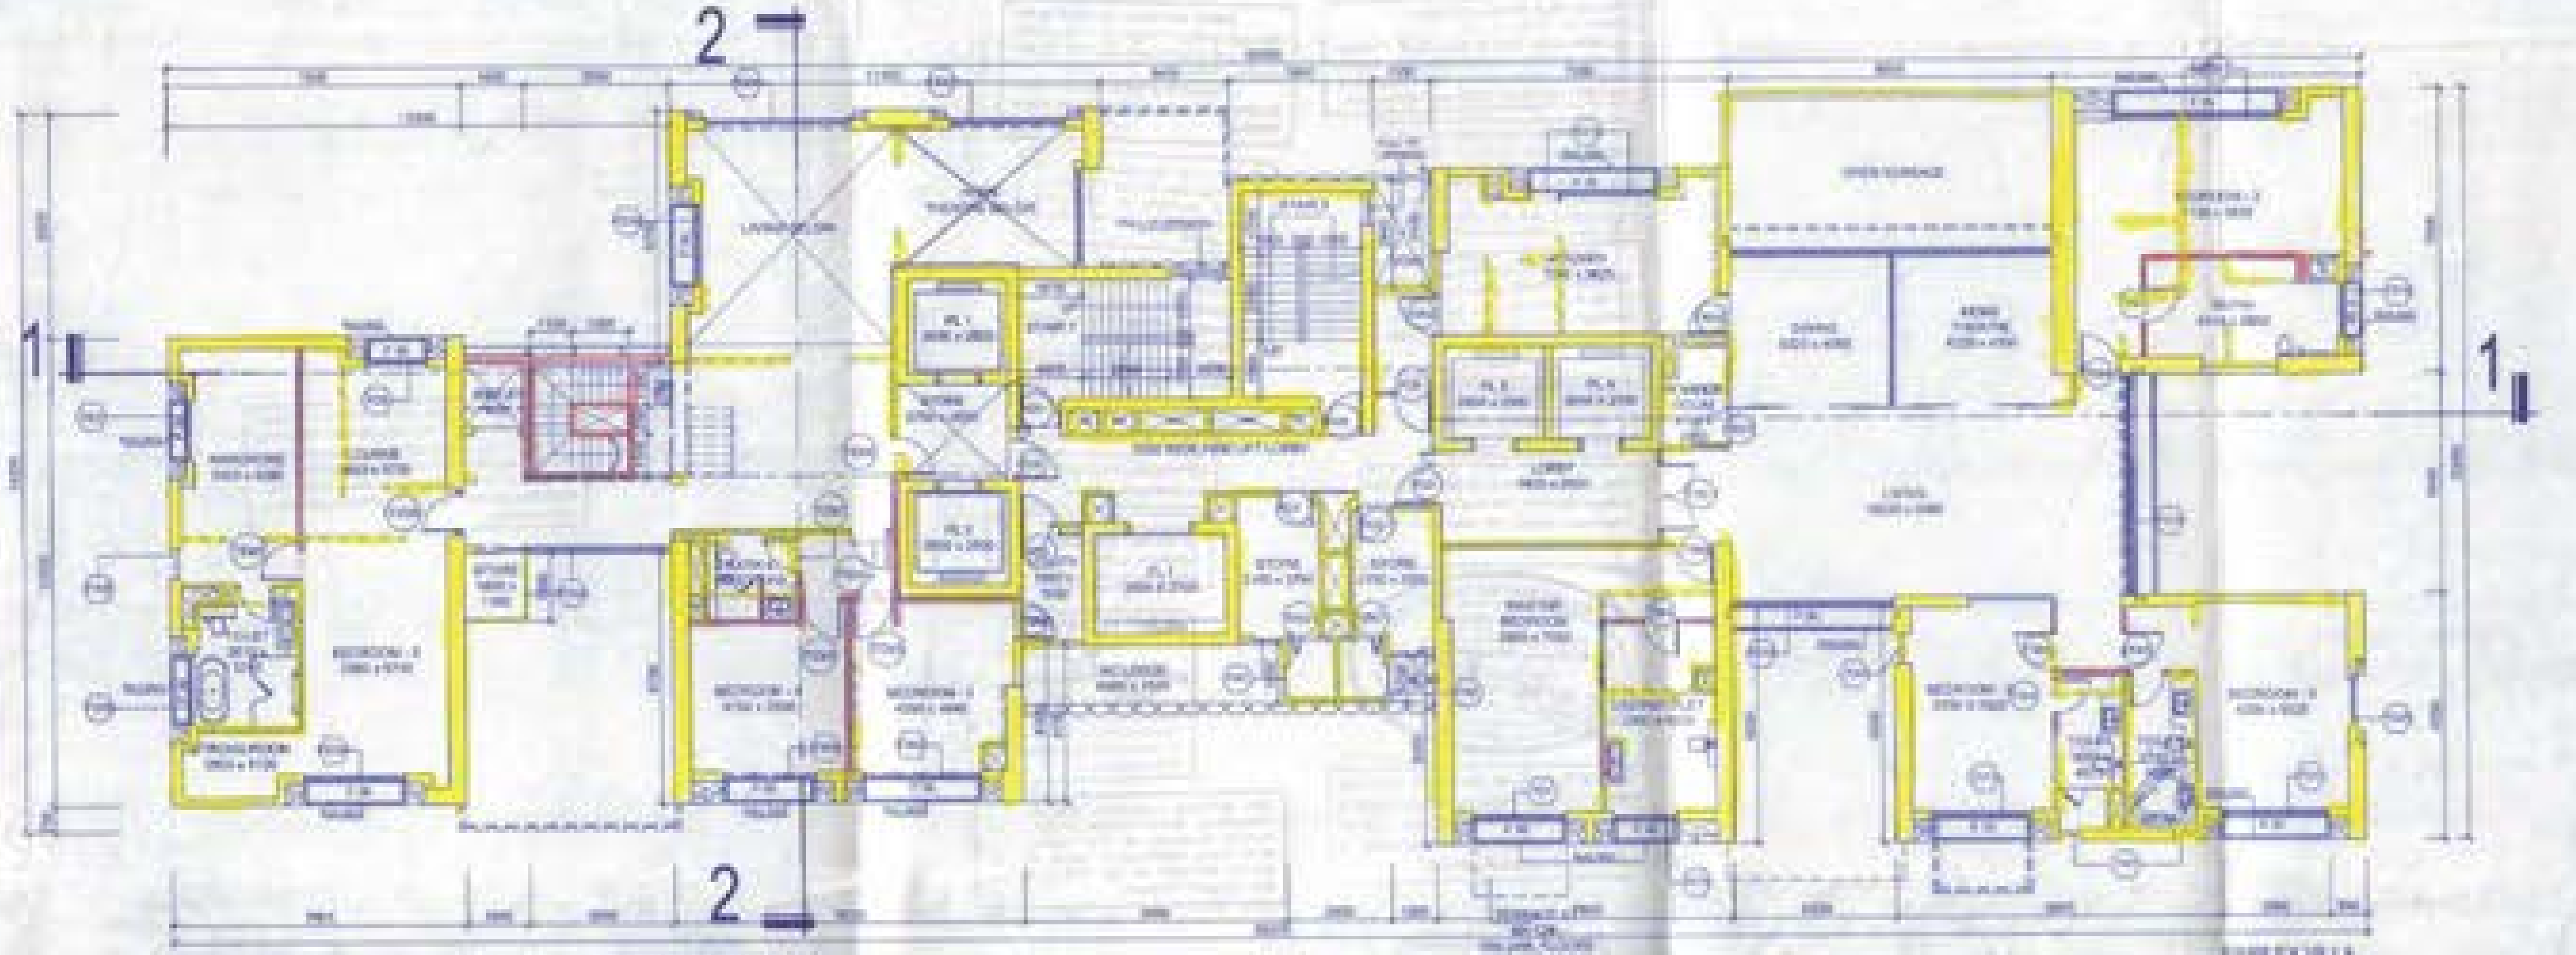

WING B - 21ST FLOOR PLAN (LEVEL(+) 72.90 M) LOWER DUPLEX VILLA SIMPLEX VILLA
scale 1:100

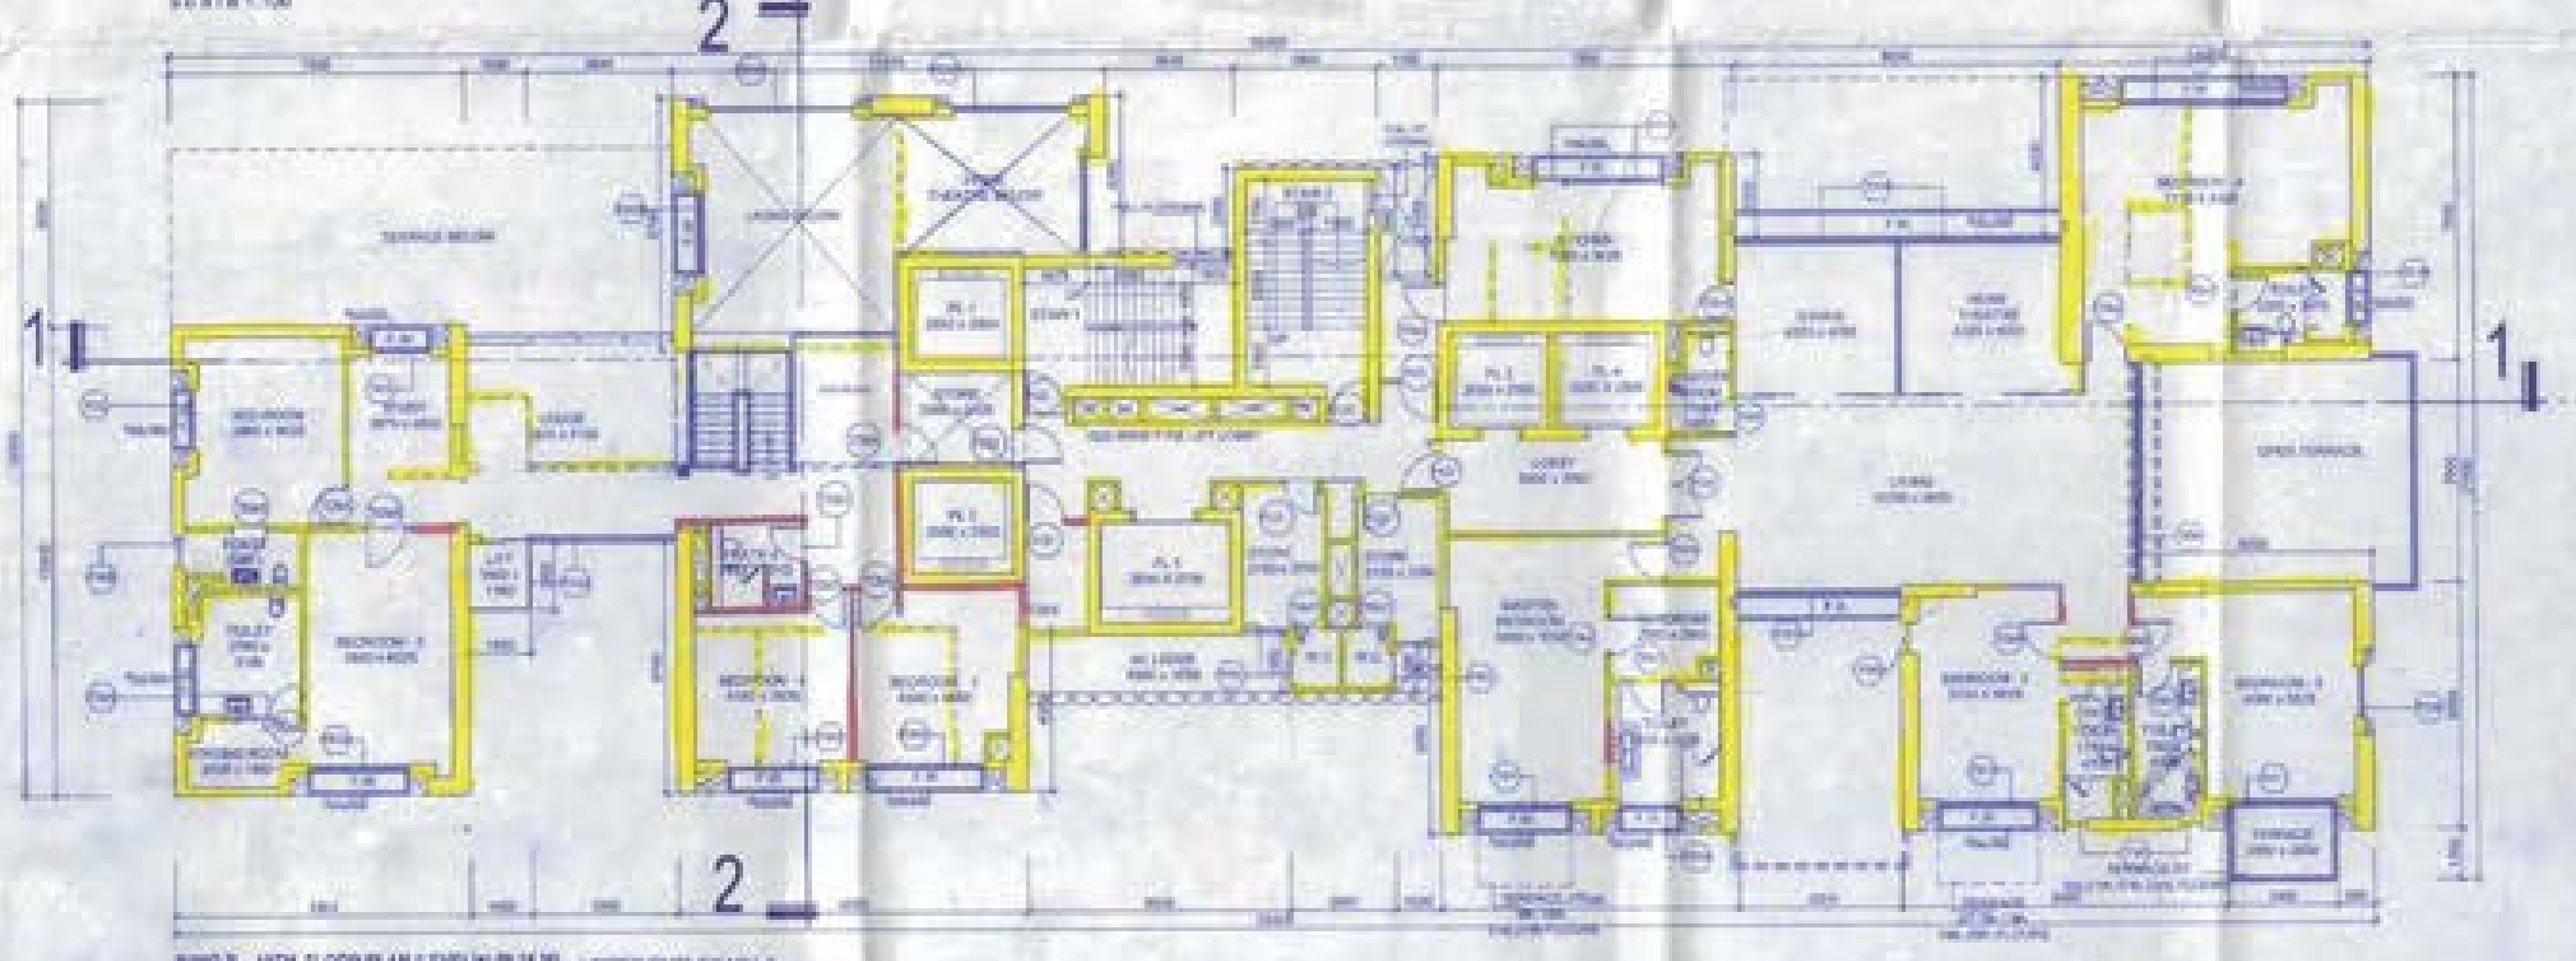

WING B - 19TH FLOOR PLAN (LEVEL(+) 66.16 M) UPPER DUPLEX VILLA SIMPLEX VILLA
scale 1:100

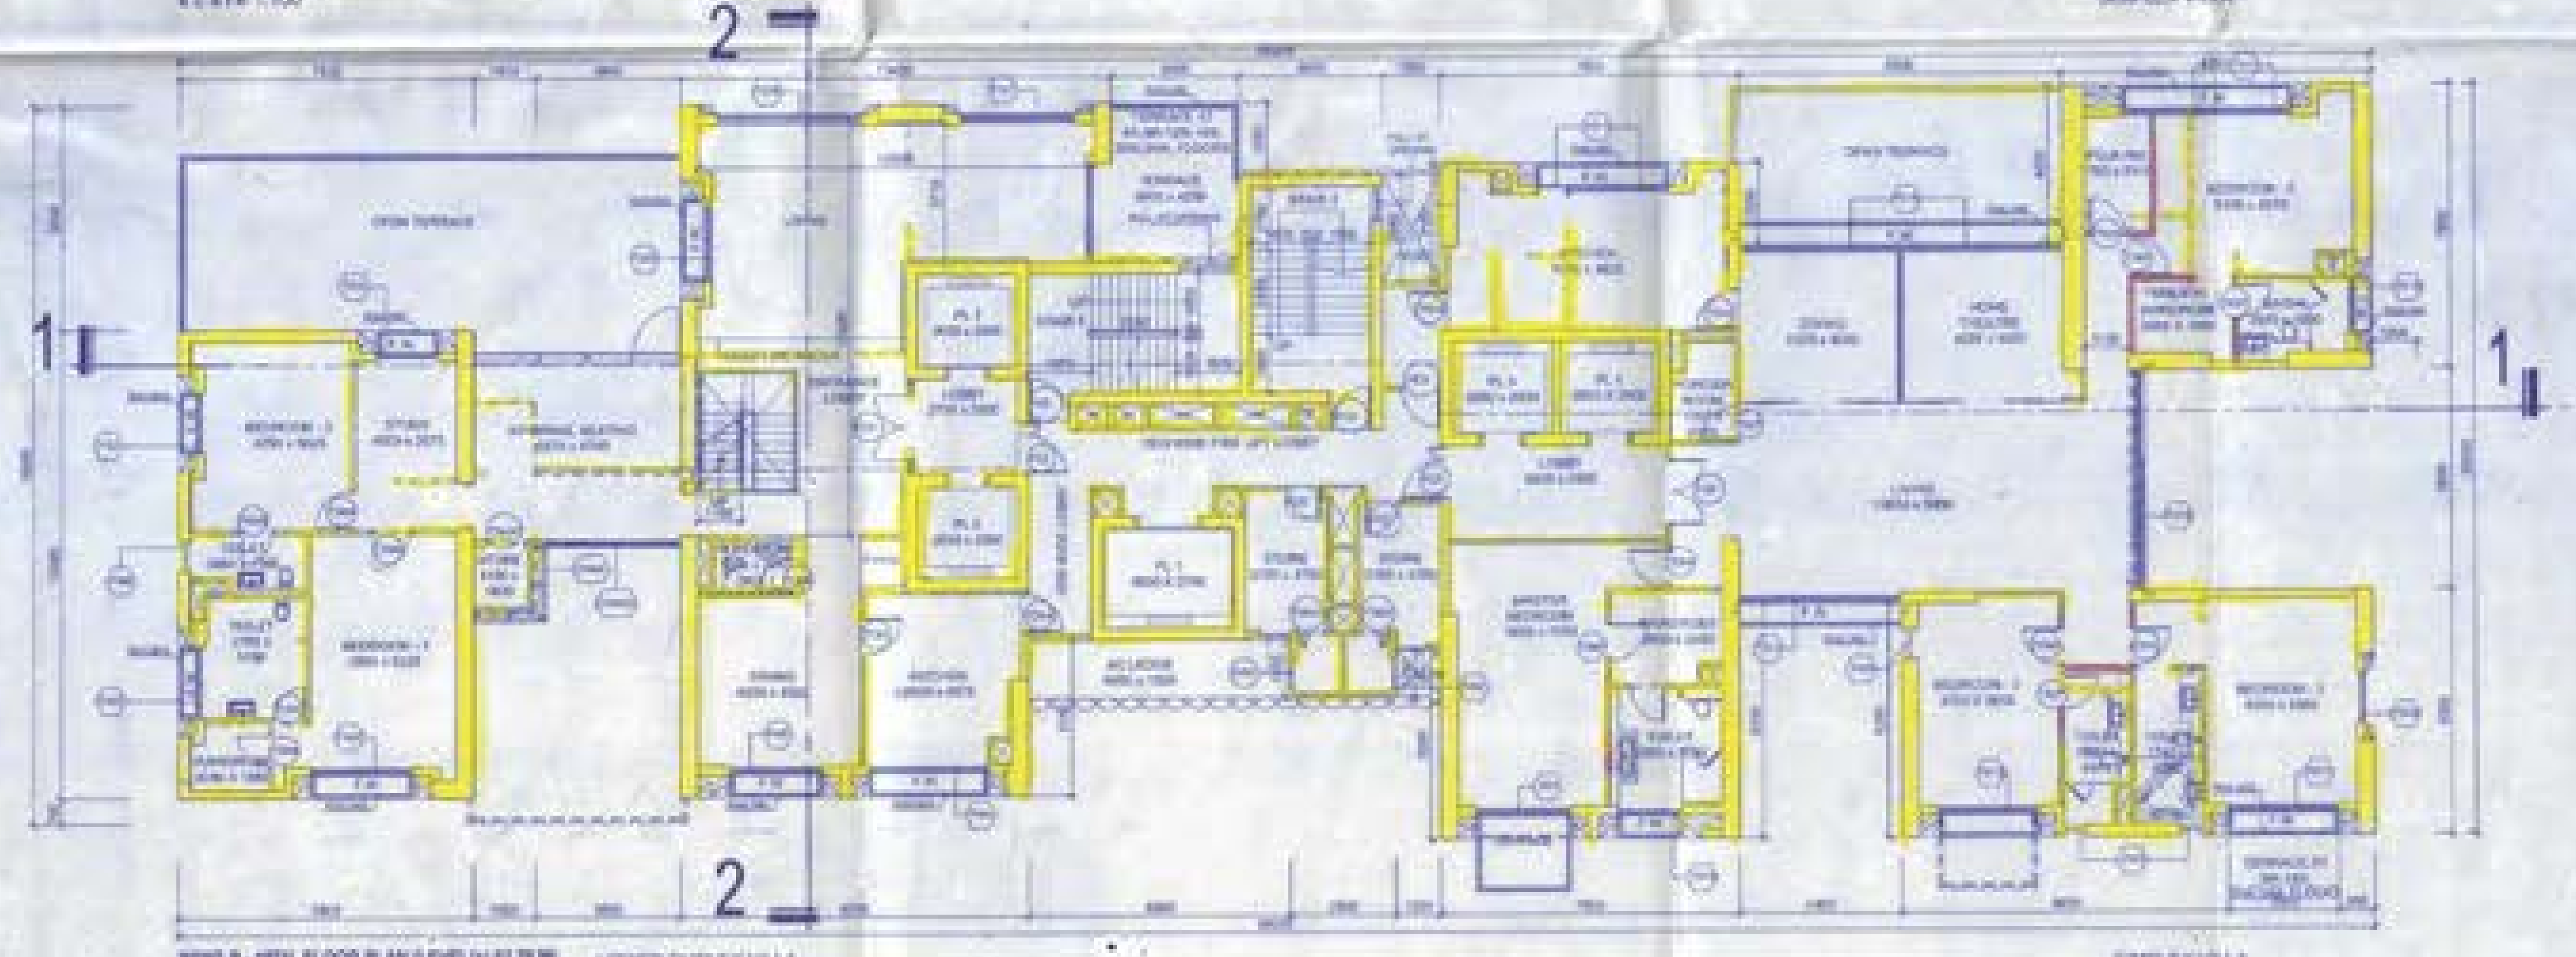

WING B - 18TH FLOOR PLAN (LEVEL(+) 62.78 M) LOWER DUPLEX VILLA SIMPLEX VILLA
scale 1:100

LEGENDS:-

NOTES

KEY PLAN

CERTIFICATE OF STRUCTURAL ENGINEER

THIS IS TO CERTIFY THAT THE STRUCTURAL DESIGN AND DRAWING OF BOTH FOUNDATION AND SUPER STRUCTURE OF THE BUILDING HAS BEEN MADE BY ME CONSIDERING ALL POSSIBLE LOADS INCLUDING THE SEISMIC LOAD AS PER THE NATIONAL BUILDING CODE OF INDIA AND CERTIFIED THAT IT IS SAFE AND STABLE IN ALL RESPECTS.

SIGNATURE OF STRUCTURAL ENGINEER

CERTIFICATE OF ARCHITECT

I DO HEREBY CERTIFY WITH FULL RESPONSIBILITY THAT THE BUILDING PLAN HAS BEEN DRAWN UP AS PER K.M.C. BUILDING RULE - 2009 AS AMENDED FROM TIME TO TIME.

THAT THE WIDTH OF THE ABUTTING ROAD CONFORMS WITH THE PLAN AND IT IS A BUILDABLE SITE NOT A TANK OR A FILLED UP TANK.

THE SITE PLAN, LOCATION PLAN AGREES WITH THE SITE. THE PLOT IS DEMARCATED BY BOUNDARY WALLS & MEASUREMENTS TALLY WITH THE REGD. DEED PLAN. THE EXISTING STRUCTURE AS SHOWN FULLY OCCUPIED BY OWNERS AS PER OWNERS UNDERTAKING.

SIGNATURE OF ARCHITECT

SIGNATURE OF OWNER

CLIENT

FORUM PROJECTS PVT. LTD.
4.5 RED CROSS PLACE,
KOLKATA 700 001.

PROJECT

PROPOSED ADDITION OF TWO FLOORS U/S 394 OF KMC ACT, 1980 READ WITH U/R 10A OF KMC BUILDING RULES, 2009 OVER AN EXISTING SANCTIONED B+G+XXXIX STORIED RESIDENTIAL BUILDING INCLUDING ALTERATIONS ... OF KOLKATA MUNICIPAL CORPORATION BUILDING RULES 2009 AT PREMISES NO. ... EASTERN METROPOLITAN BYE PASS, WARD NO. ..., KOLKATA - 700 ...

LOCAL STRUCTURAL ENGINEERING CONSULTANT

M.N. CONSULTANTS PVT. LTD.

arc studio

PRACTICE

RESUBMISSION TO K.M.C.

STAGE	MUNICIPAL
DIRECTION	Drawing No. 15A of 26 / Current Revision R3
Start Date / Issue Date / Last issued Date	
Project Code	
Wing/Block	WING-B
Floor	FLOOR PLAN
Drawing title	FLOOR PLAN AT LEVEL - 18,19 & 21