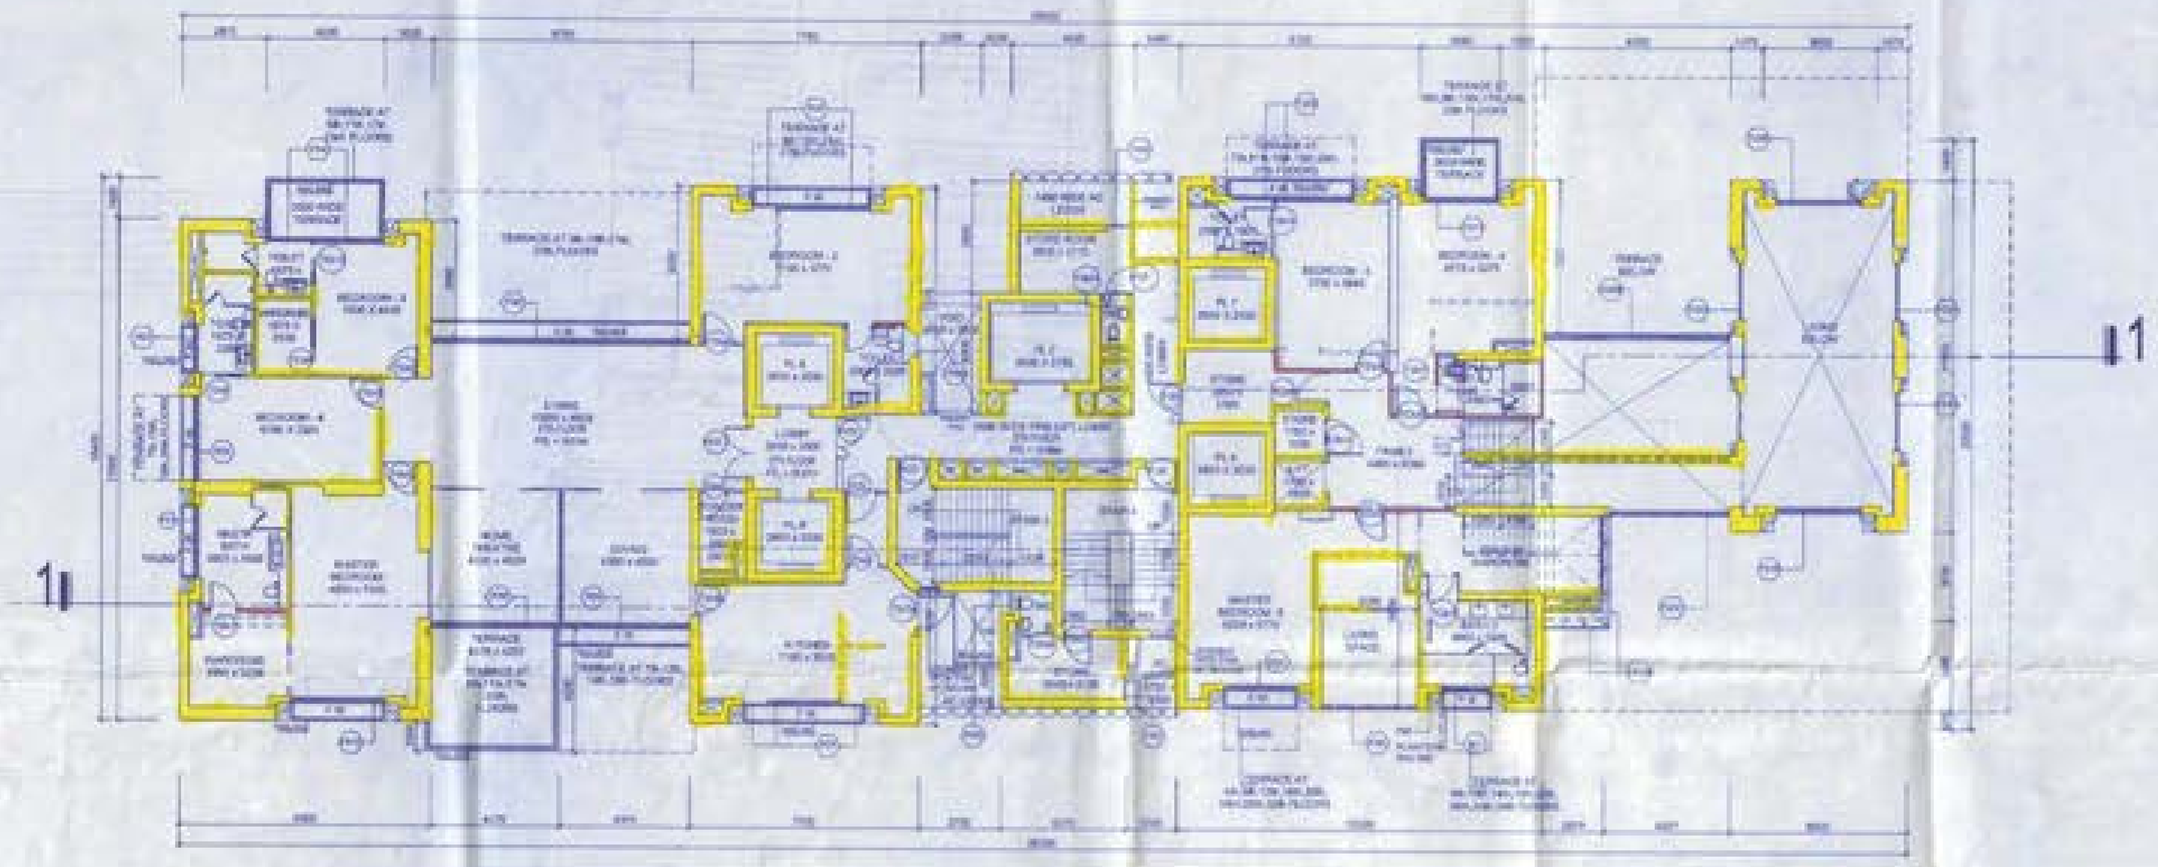

SIMPLEX VILLA

WING A

UPPER DUPLEX VILLA

WING A - TYPICAL FLOOR AT LEVEL- 05, 09, 11, 13, 23,
scale 1:100

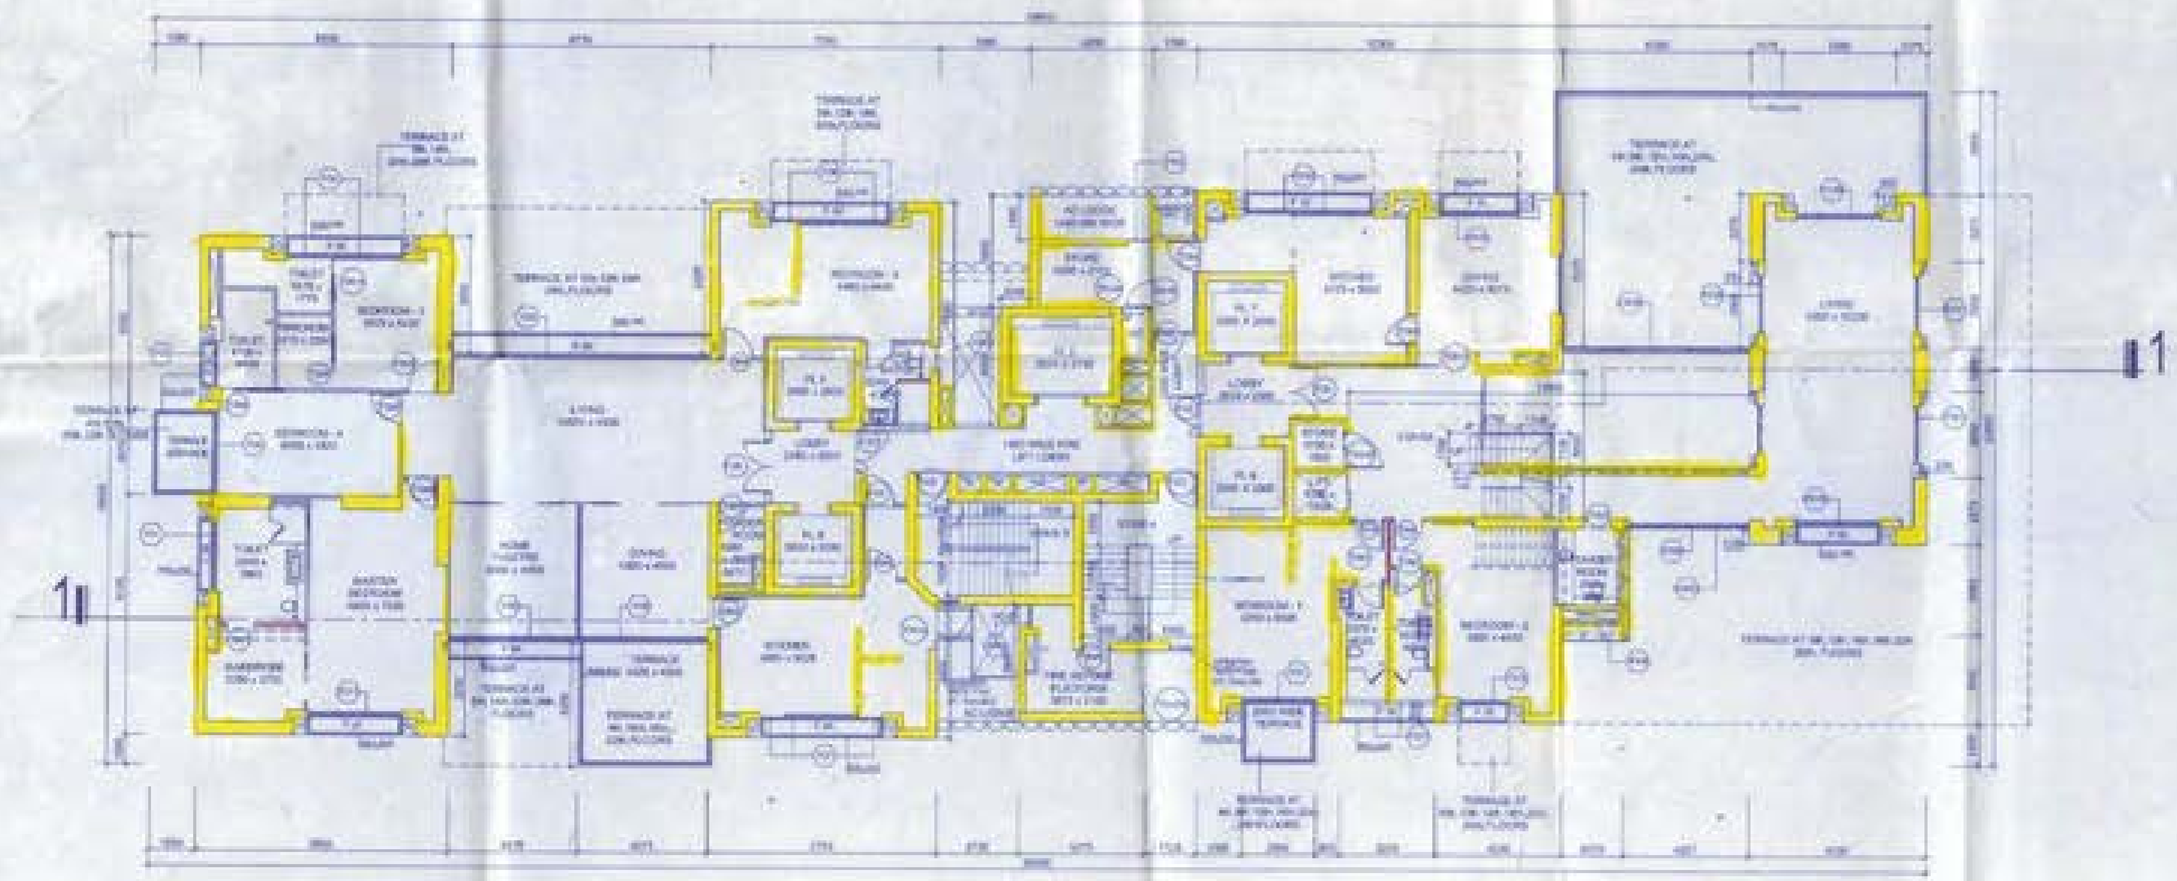

SIMPLEX VILLA

WING A

LOWER DUPLEX VILLA

WING A - TYPICAL FLOOR AT LEVEL- 04, 12, 22
scale 1:100

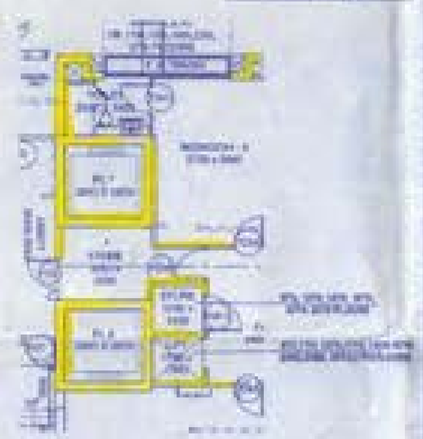

UPPER LEVEL
scale 1:100

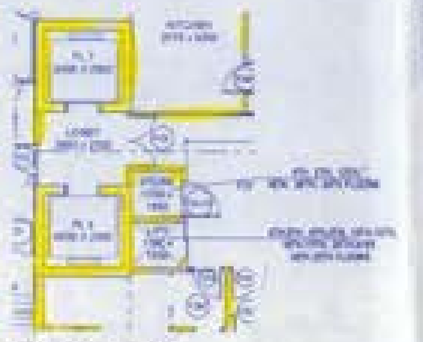

LOWER LEVEL
INTERNAL DUPLEX LIFT
AND STORE POSITION (WING-A)
scale 1:100

TYPICAL FLOOR LEVELS

FLOOR	LEVEL IN METRE
ETH	+43.15
ETH	+40.05
ETH	+37.05
17TH	+33.95
16TH	+30.85
15TH	+27.75
14TH	+24.65
13TH	+21.55
12TH	+18.45
11TH	+15.35
10TH	+12.25
9TH	+9.15
8TH	+6.05
7TH	+2.95
6TH	-0.15
5TH	-3.25
4TH	-6.35
3RD	-9.45
2ND	-12.55
1ST	-15.65
GND	-18.75
UPD	-21.85
UPD	-24.95
UPD	-28.05

NOTES

LEGENDS

KEY PLAN

CERTIFICATE OF STRUCTURAL ENGINEER

THIS IS TO CERTIFY THAT THE STRUCTURAL DESIGN AND DRAWING OF BOTH FOUNDATION AND SUPER STRUCTURE OF THE BUILDING HAS BEEN MADE BY ME CONSIDERING ALL POSSIBLE LOADS INCLUDING THE SEISMIC LOAD AS PER THE NATIONAL BUILDING CODE OF INDIA AND CERTIFIED THAT IT IS SAFE AND STABLE IN ALL RESPECTS.

SIGNATURE OF STRUCTURAL ENGINEER

CERTIFICATE OF ARCHITECT

I DO HERE BY CERTIFY WITH FULL RESPONSIBILITY THAT THE BUILDING PLAN WAS BEEN DRAWN UP AS PER K.M.C. BUILDING RULE - 2009 AS AMENDED FROM TIME TO TIME

THAT THE WIDTH OF THE ABUTTING ROAD CONFORMS WITH THE PLAN AND IT IS A BUILDABLE SITE, NOT A TANK OR A FILLED UP TANK.

THE SITE PLAN, LOCATION PLAN AGREES WITH THE SITE, THE PLOT IS DEMARCATED BY BOUNDARY WALLS & MEASUREMENTS TALLY WITH THE RECD. DEED PLAN. THE EXISTING STRUCTURE AS SHOWN FULLY OCCUPIED BY OWNERS AS PER OWNERS UNDERSTANDING.

SIGNATURE OF ARCHITECT

CLIENT
PORCH PROJECTS PVT. LTD.
4 B BIZI CROSS PLACE,
KOLKATA 700 001.

PROJECT
PROPOSED ADDITION OF TWO FLOORS (1ST 2ND OF WING 'A(2)') TO THE EXISTING RESIDENTIAL BUILDING (WITH G+R+4(P)+4(P) FLOORS) AT PREMISES NO. 1001/2A, EASTERN BY METROPOLITAN BYE PASS, WARD NO. 108, BOROUGH – IX, KOLKATA – 700 040

CONSULTANTS
M.K. CONSULTANTS PVT. LTD.

PRINCIPAL STRUCTURAL CONSULTANT

arc studio_

PRACTICE

RESUBMISSION TO K.M.C.

STAGE:	MUNICIPAL
DIRECTION:	Drawing No.: 6 of 26
	Current Revision: R3
Plot / Date:	Issue Date: 27-JULY-18
	Last saved Date: 23-Oct-18
Physical Copies:	5 - 2A
Name of Room:	WING-A
Floor:	FLOOR PLAN
Drawing title:	TYPICAL FLOOR PLAN AT LEVEL: 4,5,9,11,12,13,22 & 23