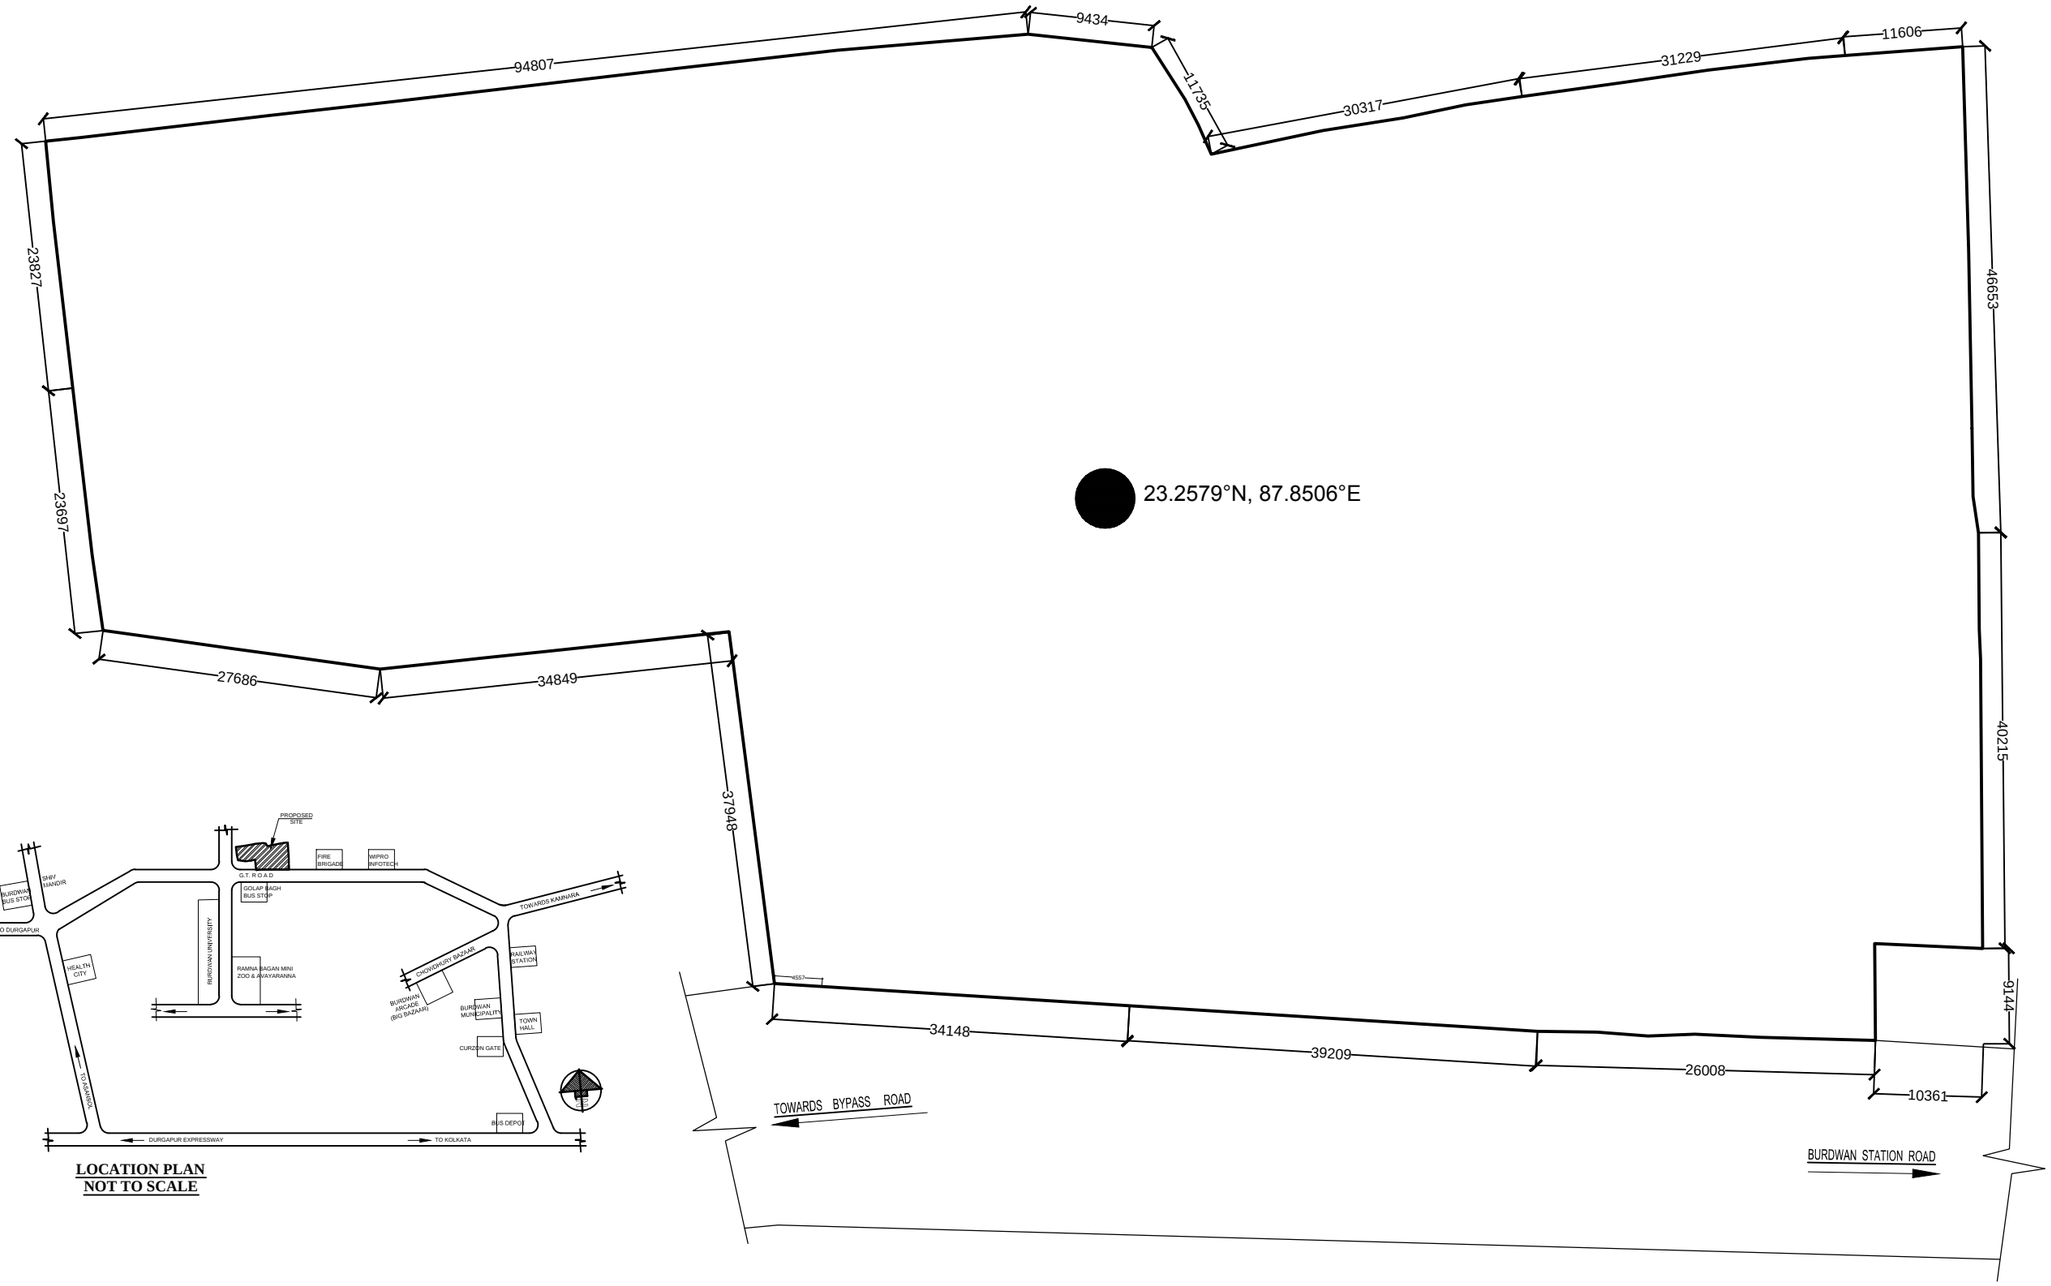

LOCATION PLAN
NOT TO SCALE

PROJECT :

PROPOSED (B+G+V) STORIED COMMERCIAL CUM (B+G+XI) STORIED RESIDENTIAL BUILDING AT BURDWAN ,MOUZA-GODA. JL-41.DAG NO-2194,2195.KHATIAN NO-45.

Archistix Consultant
17/32, DAKSHINDARI ROAD, Kolkata-700 048
(NEAR ULTADANGA V.I.P BRIDGE)
Tel : 3257 6506, 2534 0561
E-mail - archistixconsultant@gmail.com