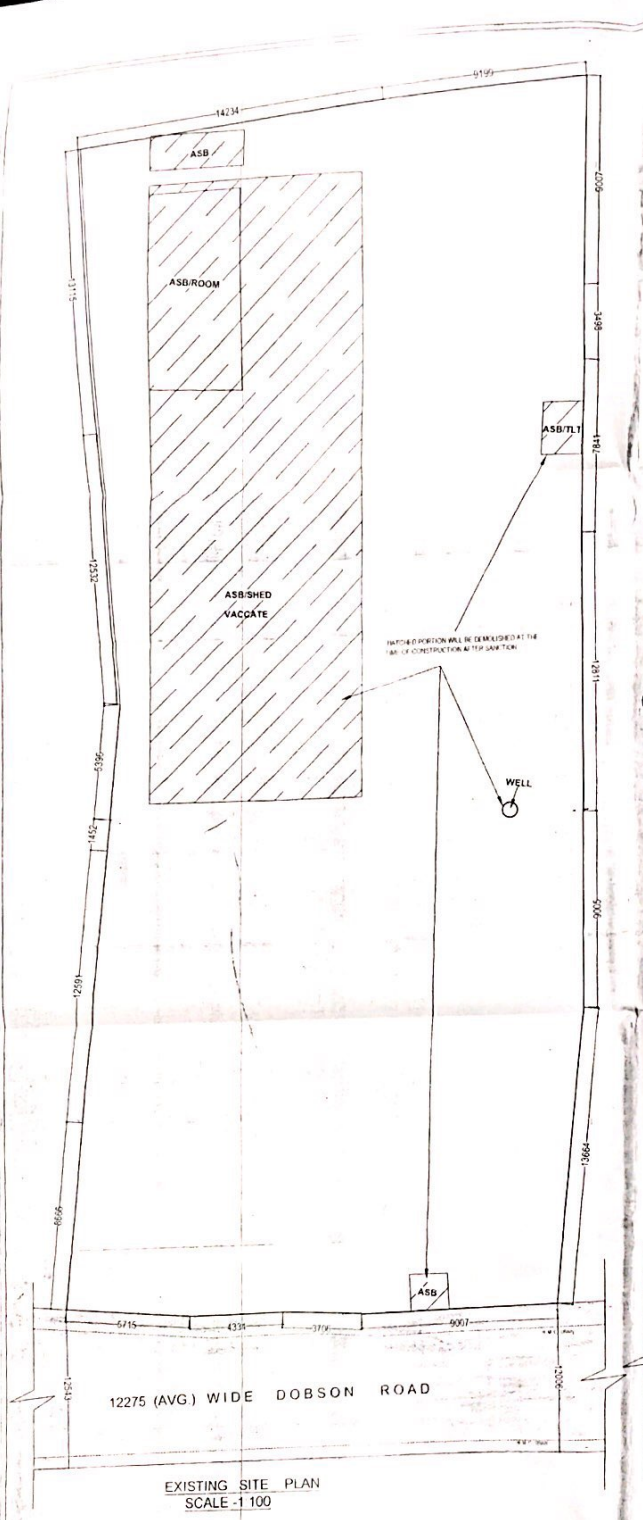

EXISTING SITE PLAN
SCALE -1 100

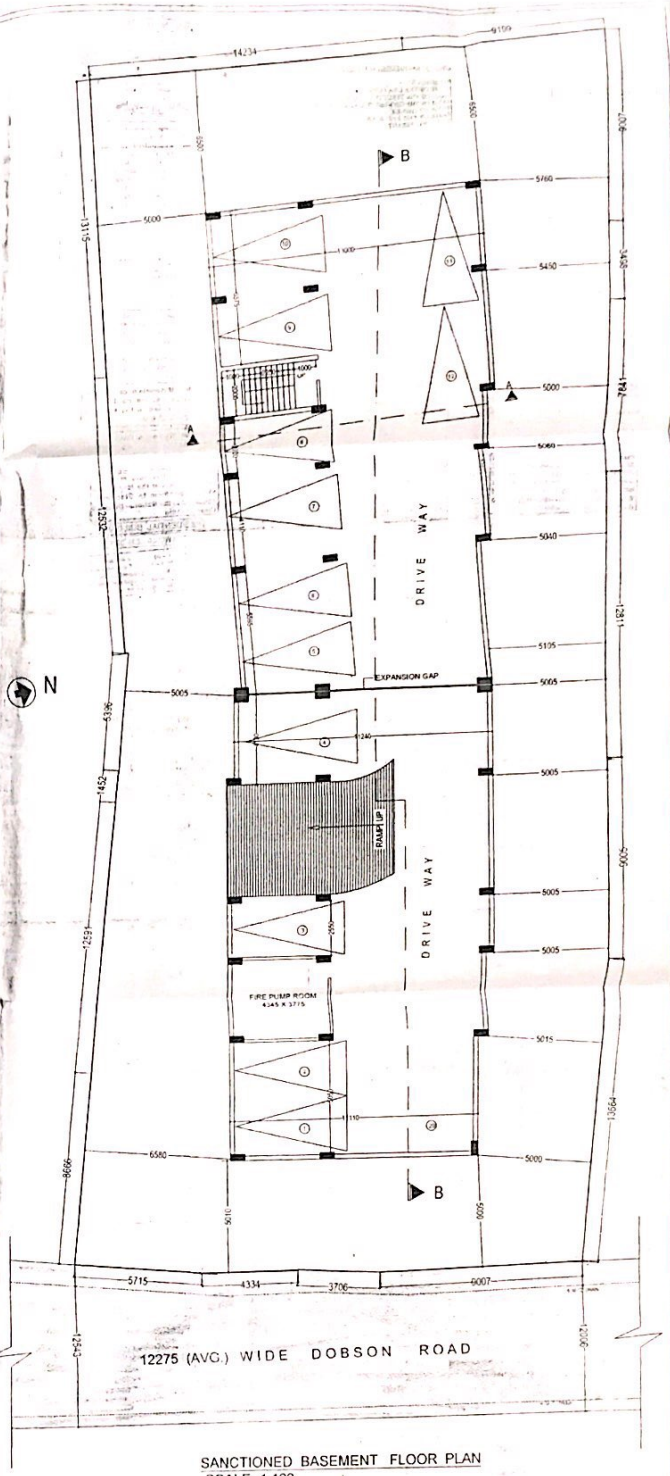

SANCTIONED BASEMENT FLOOR PLAN
SCALE -1 100

GENERAL SPECIFICATION

1. 25TH 1ST CLASS BRICK FLAT SOLING USED IN FOUNDATION & FLOORING
2. 1/4(TH IT 1/4) CM NT SAND MIX CEMENT CON USED IN FOUNDATION & FLOORING
3. ALL MAIN WALLS ARE 250 MM TH PARTITION ARE 125 MM TH C/B WALL
4. D.P.C. OF 25TH USED IN C.C.W.WITH PROPER WATER PROOFING IN GRADE
5. 10/TH R.C.C (1:2:4) WITH SAND STONE CHIPS & CEMENT
6. CEILING & ALL R.C.C PLASTER 1:4) OF 12 MM TH
7. R.C.C. & L.T. 10C TH WITH PROPER WATER PROOFING IN GRADE
8. ALL BUILDING MATERIALS ARE CONFORM TO I.S. CODE & N.B.C 2000
9. R.C.C GRADE M - 15 AND STEEL FE - 415
10. SAFE BEARING CAPACITY OF SOIL -
11. DEPTH OF SEMI UNDER GROUND WATER RESERVOIR WILL NOT EXCEED THE DEPTH OF THE MAIN R.C.C. FOUNDATION
12. ALL PRECAUTIONARY MEASURES SHALL BE TAKEN FOR THE ADJOINING PREMISES AT THE TIME OF EXCAVATION

SCHEDULE OF DOORS & WINDOWS

DOORS		WINDOWS	
MARK	SIZE	MARK	SIZE
D	1000 X 2100	W	1500 X 1200
D	900 X 2100	W	1200 X 1200
D	750 X 2100	W	900 X 1200
		W	600 X 600

UNDERTAKING

I ARE LIVING UNDERTAKING THAT WHEN AFTER COMPLETION OF THE BUILDING WE SHALL NOT MAKE ANY ADDITION / ALTERATION IN THE CONSTRUCTION

DECLARATION

THE PLOT IS SUITED & BOUNDED BY BOUNDARY AS ATT. THE CHARACTER OF THE BUILDING PLAN HAS BEEN DRAWN BY ME AS PER PROVISION OF K.M.C. BUILDING RULES-2009 AS AMENDED MULATIS MULANDIS TO HERE AND THE SITE CONDITION INCLUDING THE POSITION OF THE ABUTTING ROAD CONFIRM WITH THE SITE PLAN AND THAT IS BUILDABLE SITE AND NOT A TANK OR FILLED UP LAND WE DO HEREBY DECLARE THAT WE SHALL PROVIDE ALL NECESSARY PRECAUTION AS PER SANCTION PLAN AND FURTHER SHALL MAINTAIN THE SAID PLAN ATTACHED AS PER SANCTION PLAN AT OUR OWN COST IN FUTURE

ARCHITECTURAL DETAIL	SHEET NO - 1 OF 6
ALL DIMENSIONS ARE IN M.M.	SCALE - 1:100 25 50 100 600 & above

PROPOSED THREE ADDITIONAL FLOOR (8TH,9TH & 10TH) FOR RESIDENTIAL USE OVER SANCTIONED B+G+VII STORIED BUILDING USED RESIDENTIALLY

AT HOLDING NO - 62 ROSE MARY LANE
WARD NO - 15 BOROUGH - II
DAG NO - 103 (R.S.) KH NO - 66 (R.S.) SHEET NO - 40,
MOUZA & P.S. - GOLABARI DIST - HOWRAH
UNDER H.M.C. PIN - 7110101

TANUSRI DATTA
Empanelled Structural Engineer of H.M.C. Class-I, Regd. No.-21
Shalimar Howrah
SIGN OF STR. ENG

Mili Paul
Ar. Mitra Paul (B.Arch)
L.B.A. No.-49, of H.M.C.
S. Duttya, Andul, Howrah-711302
SIGN OF L. B. / A.B.A.

SREEBHUMI MERCHANDISE PVT. LTD.
Director
SURYA MERCHANDISE PVT. LTD.
Director
APOLLO TRADECOMM PVT. LTD.
Director
SIGN OF APPLICANTS

THE HOWRAH MUNICIPAL CORPORATION
BUILDING DEPARTMENT

Scanned with CamScanner