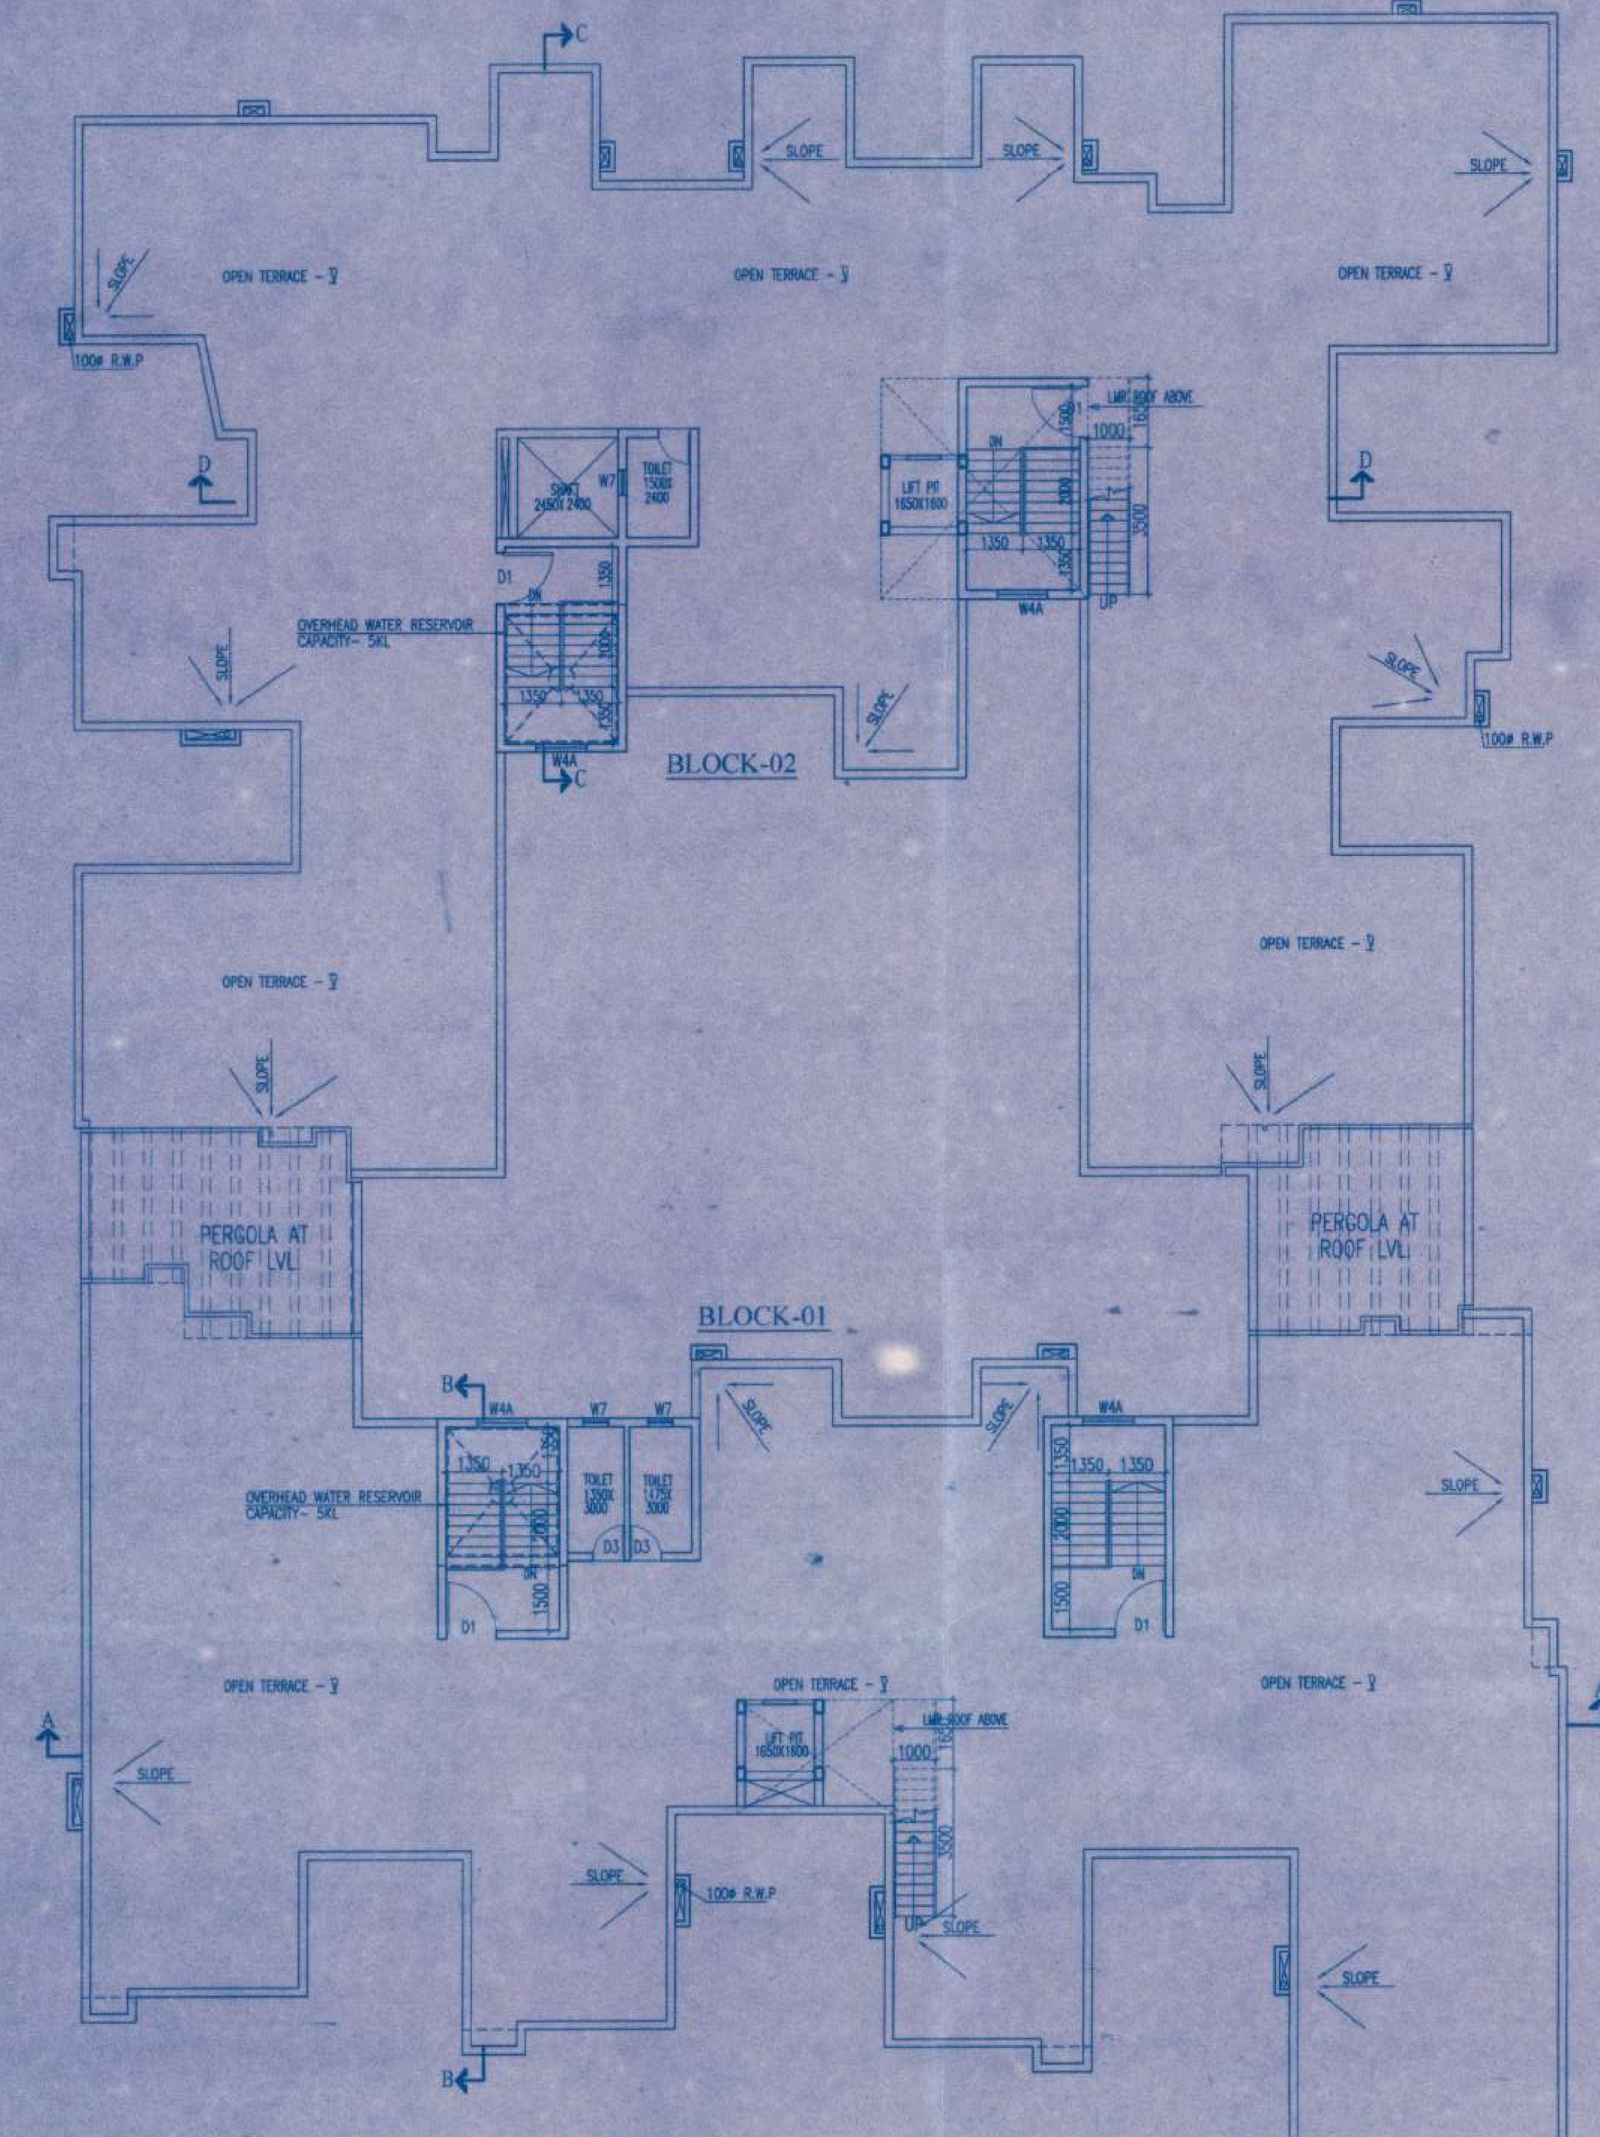

ROOF PLAN
BLOCK-01 & 02

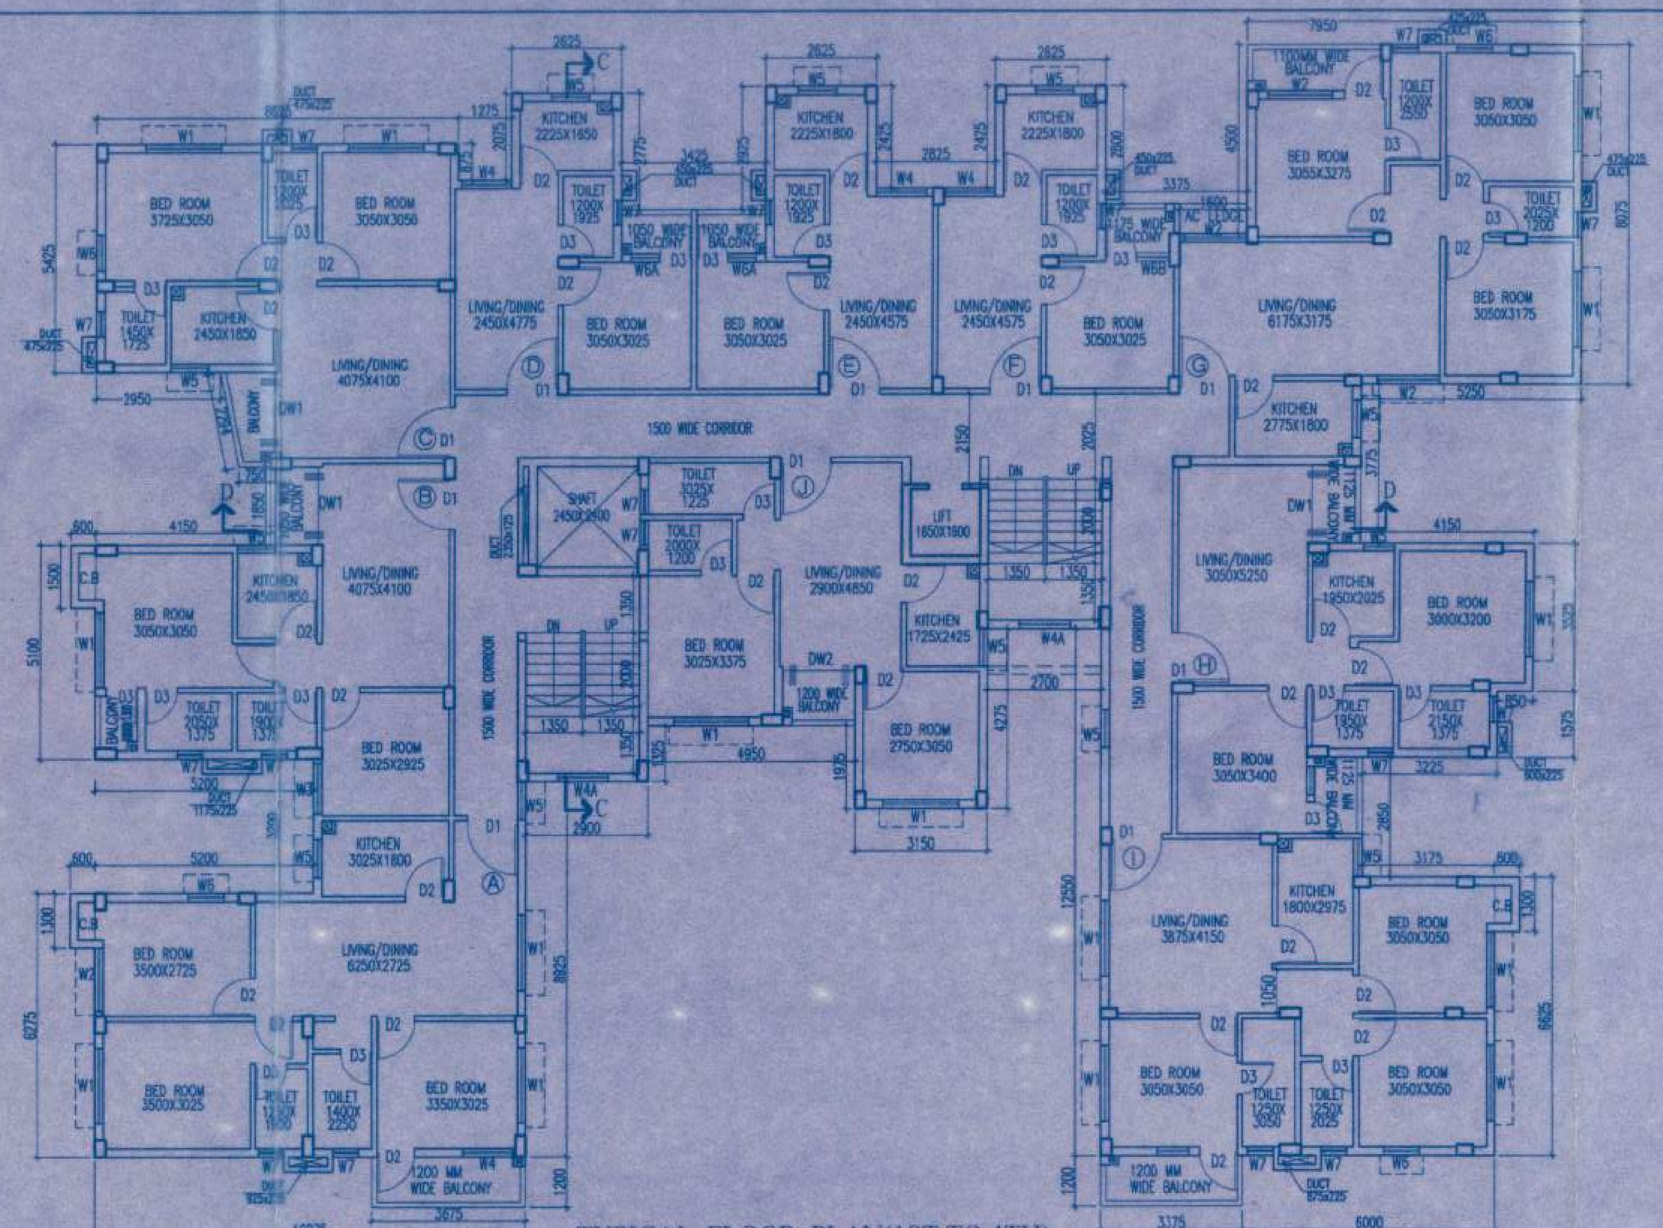

TYPICAL FLOOR PLAN(1ST TO 4TH)
BLOCK-02

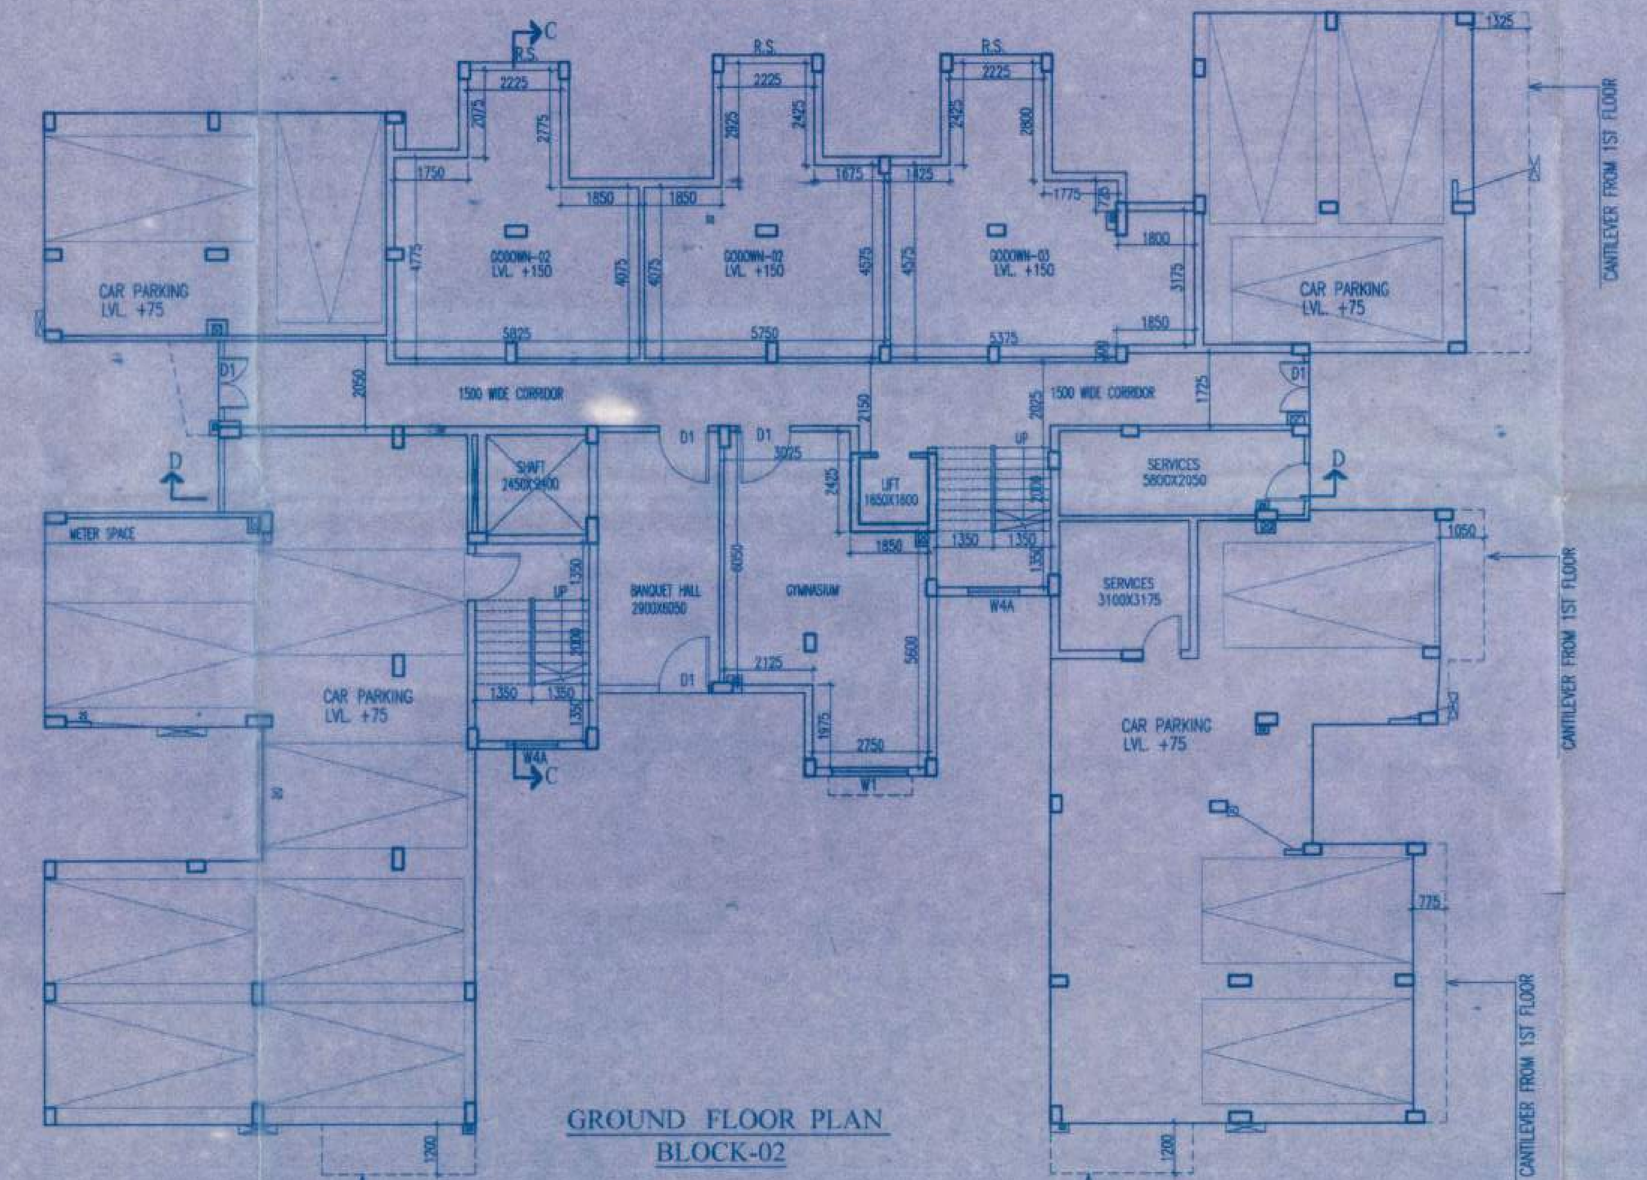

GROUND FLOOR PLAN
BLOCK-02

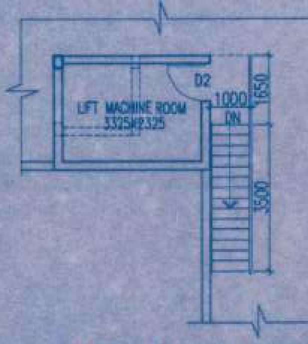

PART PLAN OF LMR ROOM
BLOCK-01

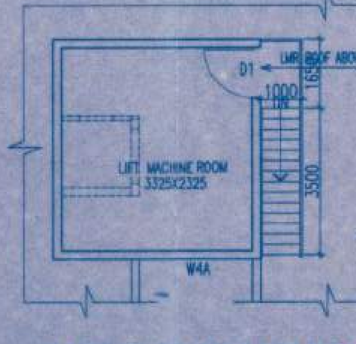

PART PLAN OF LMR ROOM
BLOCK-01

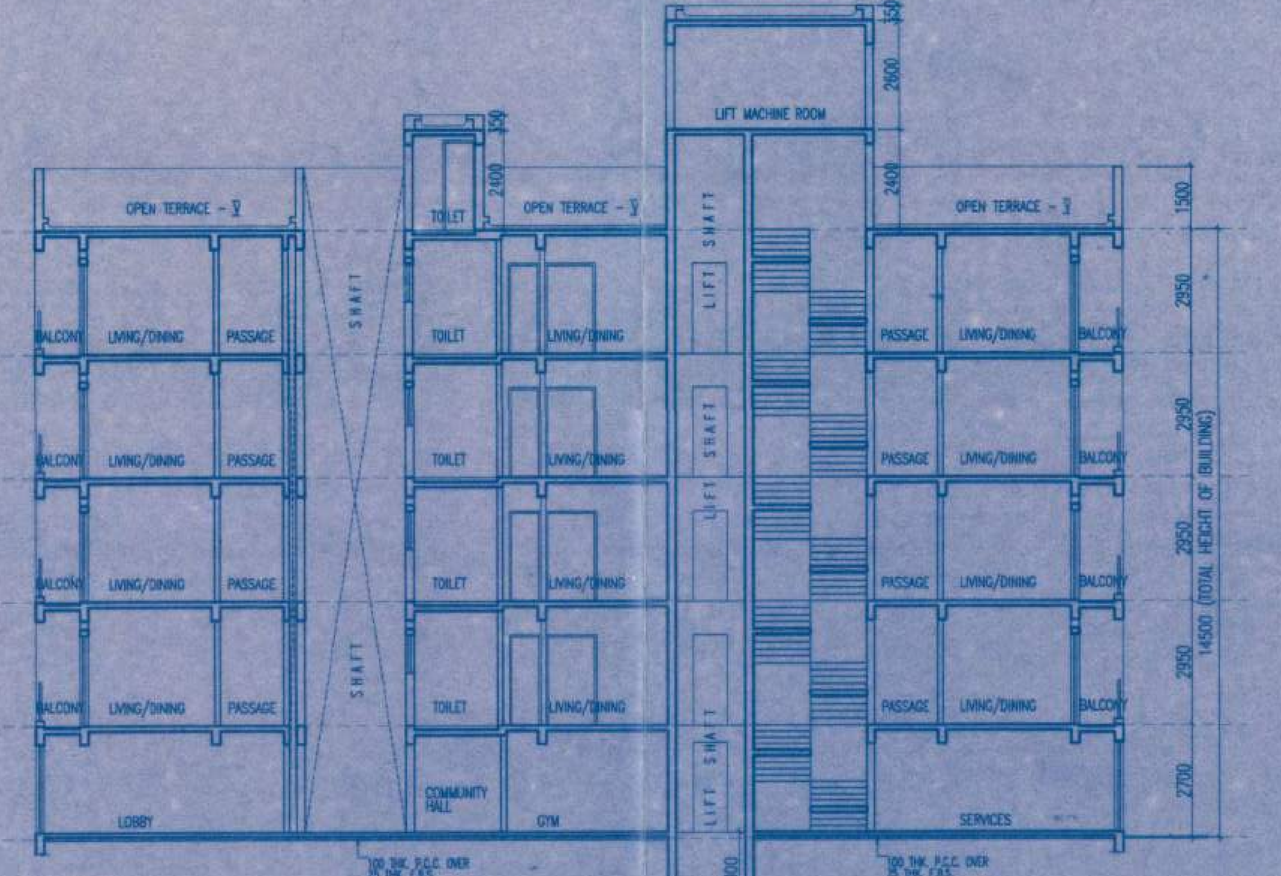

SECTION - DD
BLOCK-02

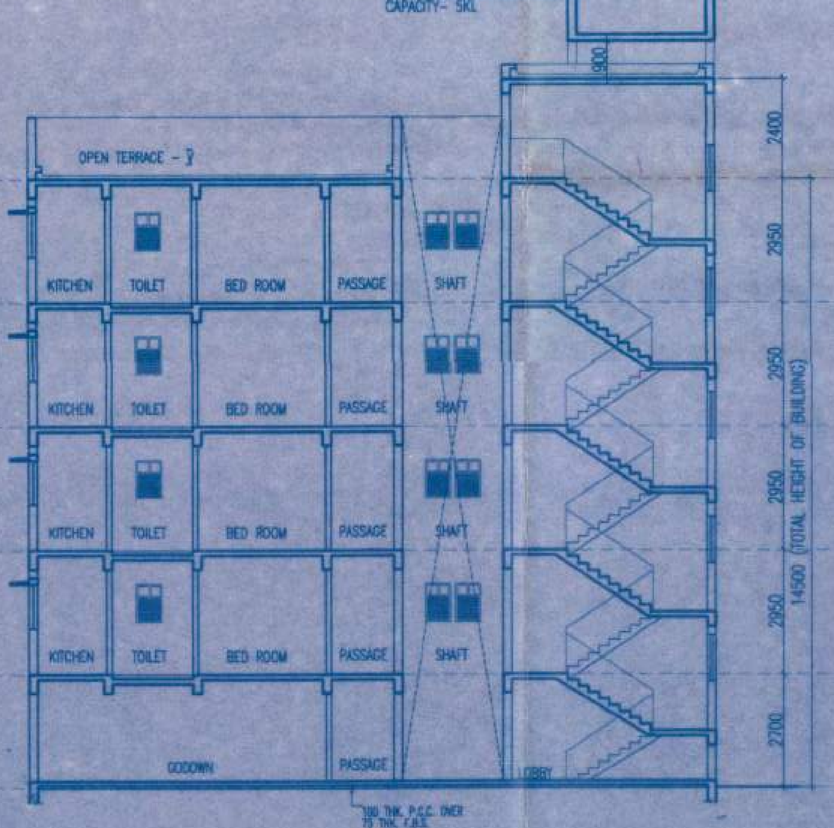

SECTION - CC
BLOCK-02

DOOR WINDOW SCHEDULE :-

MKD.	SILL	LINTEL	SIZE
W1	350	2150	1800 X 1800
W2	350	2150	1500 X 1800
W3	350	2150	1200 X 1800
W3A	350	2150	1075 X 1800
W4	1050	2150	1200 X 1800
W4A	1050	2150	1200 X 1100
W5	1100	2150	900 X 1050
W5A	1100	2150	825 X 1050
W6	350	2150	850 X 1800
W6A	350	2150	675 X 1800
W6B	350	2150	775 X 1800
W7	1250	2150	600 X 900
D1	-------	2150	1200 X 2150
D2	-------	2150	900 X 2150
D3	-------	2150	750 X 2150
D.W	-------	2150	2150 X 2150
D.W.1	-------	2150	1800 X 2150
D.W.2	-------	2150	1725 X 2150

NOTE :
C.B.- CUPBOARD/WARDROBE
R.S.- ROLLING SHUTTER
ALL EXTERNAL WALL IS 200 MM THICK & ALL INTERNAL WALLS IS 125 MM THICK UNLESS OTHERWISE MENTIONED.

CERTIFICATE OF OWNER

CERTIFIED THAT I HAVE GONE THROUGH THE APPROPRIATE BUILDING RULES FOR AND ALSO UNDER TAKE TO ABIDE BY THOSE RULES DURING AND AFTER CONSTRUCTION OF THE BUILDING. CERTIFIED THAT I SHALL NOT AT A LATER DATE MAKE ANY ADDITION OR ALTERATION TO THIS PLAN.

MIR REALTY
Proprietor
As Constituted Attorney of
Sk. Rafik Mohammad
Sk. Sakil Mahammad
Sk. Sajid Mahammad
Sk. Sabir Mahammad

SIGNATURE OF OWNER

CERTIFICATE OF STRUCTURAL STABILITY

WE HERE BY CERTIFIED THAT THE FOUNDATION, AND THE SUPERSTRUCTURE OF THE BUILDING, PROPOSED FOR CONSTRUCTION ON RS. DAG NO. 677 AND 678 HAVING LR DAG NOS. 527 AND 574 RESPECTIVELY UNDER KHATIAN NOS. 779/3, 949/1, 949/2, 952/1, AND 651/1 AT MOUZA-BAHARGRAM, J.L. NO. 76, P.O. AND P.S. - PANSKURA, WARD NO. 08 OF PANSKURA MUNICIPALITY DISTRICT- PURBA MEDINIPUR, LYING UNDER JURISDICTION OF A.D.S.R. PANSKURA, PIN: 721152, DIST- PURBA MEDINIPUR HAVE BEEN SO DESIGNED BY US WILL MAKE SUCH FOUNDATION & SUPER STRUCTURE SAFE IN ALL RESPECTS INCLUDING THE CONSIDERATION OF BEARING CAPACITY OF SOIL E.T.C.

Mainak Majumder
B.C.E., M.C.E. (Struct)
ESE - 152/1 of CMC
STER/NKDA/10/00020
074/RJPSON/ESE/11-12

SIGNATURE OF STRUCTURAL ENGINEER

Samdip Sahoo (D.C.E.)
L.B.S. Panskura Municipality
Panskura Purba Medinipur
Licence No.-PMLBS/13

SIGNATURE OF L.B.S.

PROJECT:

PROPOSED (G+IV) STORIED RESIDENTIAL BUILDING PLAN AT MOUZA-BAHARGRAM, J.L. NO. 76,RS. DAG NO. 677 AND 678 HAVING LR DAG NOS. 527 AND 574 RESPECTIVELY UNDER KHATIAN NOS. 779/3, 949/1, 949/2, 952/1, AND 651/1 AT P.O. - PANSKURA R.S. WARD NO. 08 OF PANSKURA MUNICIPALITY DISTRICT- PURBA MEDINIPUR, LYING UNDER JURISDICTION OF A.D.S.R. PANSKURA, PIN: 721152.

DRAWING TITLE:

(BLOCK-02) GROUND FLOOR PLAN, TYPICAL FLOOR PLAN, SECTION AT C-C, SECTION AT D-D,

OVERALL ROOF PLAN, PLAN OF L.M.R. & OVER HEAD WATER RESERVOIR.

Sub-Assistant Engineer
Panskura Municipality

Sanctioned Building
Order Permit No. PM/BP/ 2756/17,
Dt. 27.12.2017

Chairman
Panskura Municipality

SIGNATURE OF S.A.E. & CHAIRMAN

N

CHECKED	
DEALT	
SCALE	1:100
DATE	10.10.17