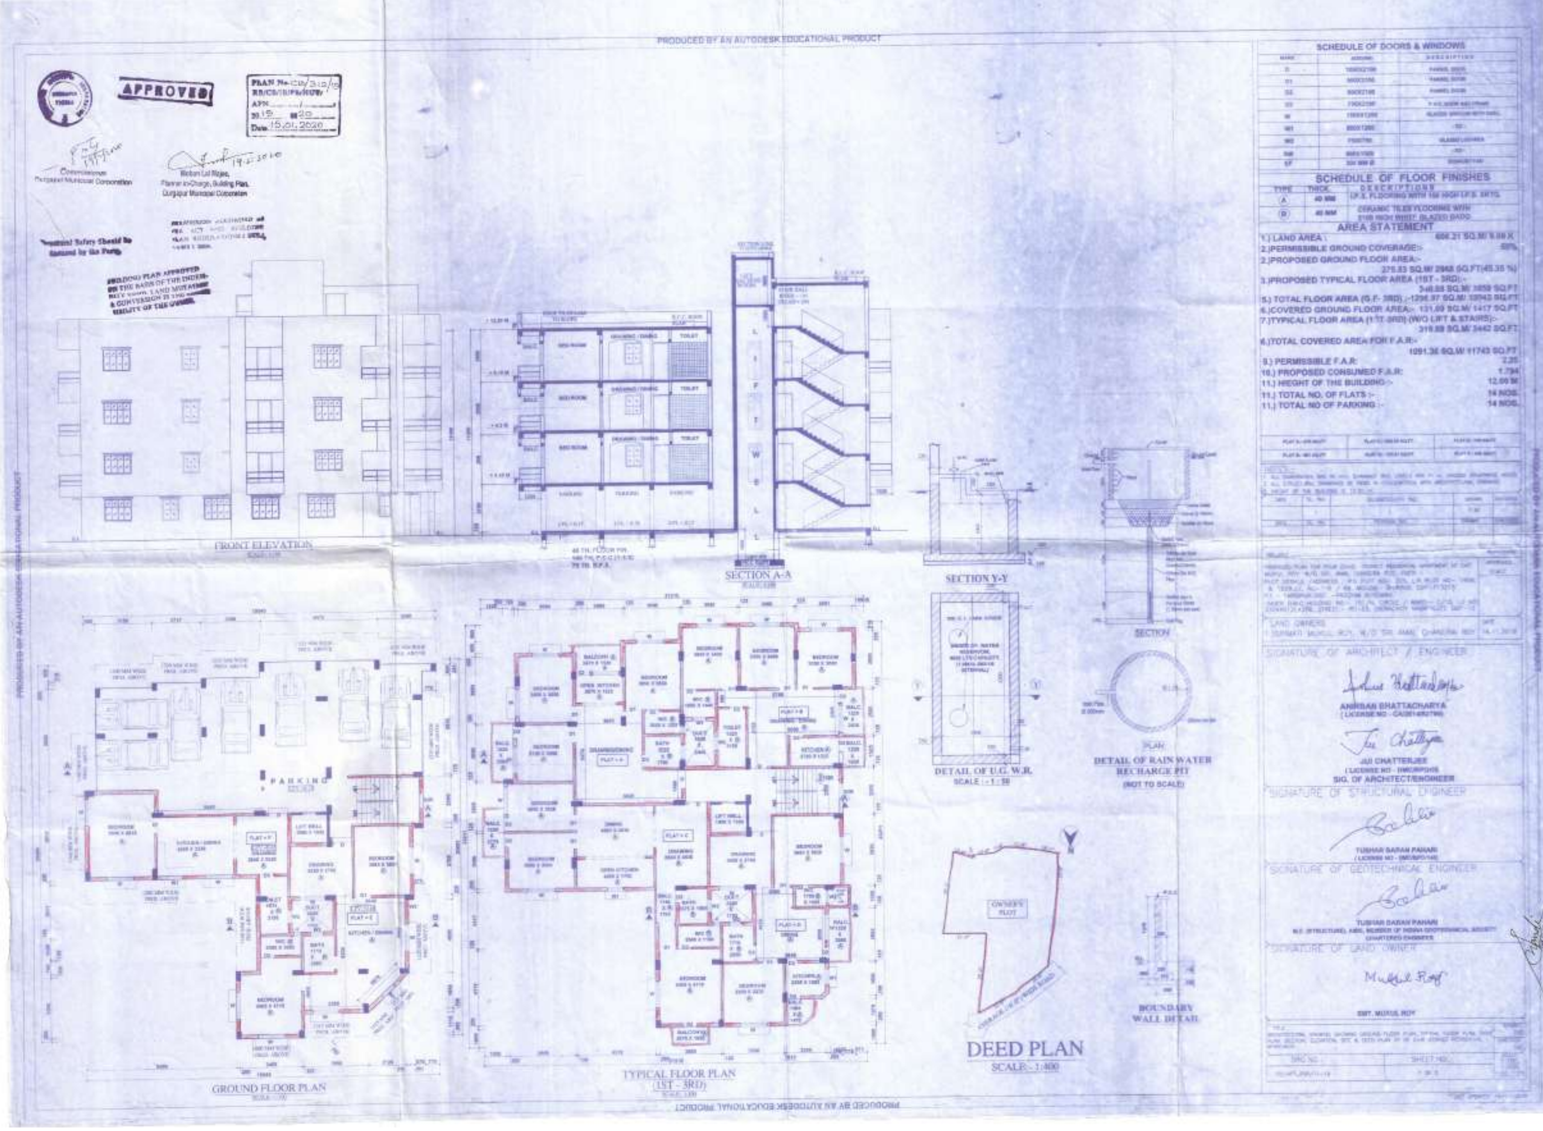
PRODUCED BY AN AUTODESK EDUCATIONAL PRODUCT
APPROVED
PLAN No-CB/310/19
APN
Date 15.01.2020
Commissioner
Durgapur Municipal Corporation
Planner In-Charge, Building Plan,
Durgapur Municipal Corporation
Structural Safety Should be Ensured by the Party
SCHEDULE OF DOORS & WINDOWS
SCHEDULE OF FLOOR FINISHES
AREA STATEMENT
1.) LAND AREA :
2.)PERMISSIBLE GROUND COVERAGE:-
2.)PROPOSED GROUND FLOOR AREA:-
275.83 SQ.M/ 2968 SQ.FT(45.35 %)
3.)PROPOSED TYPICAL FLOOR AREA (1ST - 3RD):-
5.) TOTAL FLOOR AREA (G.F.- 3RD) :-
6.)COVERED GROUND FLOOR AREA:-
7.)TYPICAL FLOOR AREA (1ST-3RD) (W/O LIFT & STAIRS):-
8.)TOTAL COVERED AREA FOR F.A.R:-
1091.36 SQ.M/ 11743 SQ.FT
9.) PERMISSIBLE F.A.R:
10.) PROPOSED CONSUMED F.A.R:
11.) HIEGHT OF THE BUILDING:-
12.00 M
11.) TOTAL NO. OF FLATS :-
14 NOS.
11.) TOTAL NO OF PARKING :-
14 NOS.
LAND OWNERS
SIGNATURE OF ARCHITECT / ENGINEER
ANIRBAN BHATTACHARYA
JUI CHATTERJEE
SIG. OF ARCHITECT/ENGINEER
SIGNATURE OF STRUCTURAL ENGINEER
TUSHAR BARAN PAHARI
SIGNATURE OF GEOTECHNICAL ENGINEER
TUSHAR BARAN PAHARI
CHARTERED ENGINEER
SIGNATURE OF LAND OWNER
SMT. MUKUL ROY
FRONT ELEVATION
SECTION A-A
SECTION Y-Y
SECTION
DETAIL OF U.G. W.R.
SCALE :- 1:50
DETAIL OF RAIN WATER RECHARGE PIT
(NOT TO SCALE)
PARKING
OWNER'S PLOT
DEED PLAN
SCALE:- 1:800
BOUNDARY WALL DETAIL
GROUND FLOOR PLAN
TYPICAL FLOOR PLAN
(1ST - 3RD)
PRODUCED BY AN AUTODESK EDUCATIONAL PRODUCT