The structural analysis reports & soil reports are kept for reference in this office. The clearance is accorded subject to certificate of architect, Str. Engineer, Geo-Tech Engineer.

District Engineer
N 24 Parganas Zilla Parishad

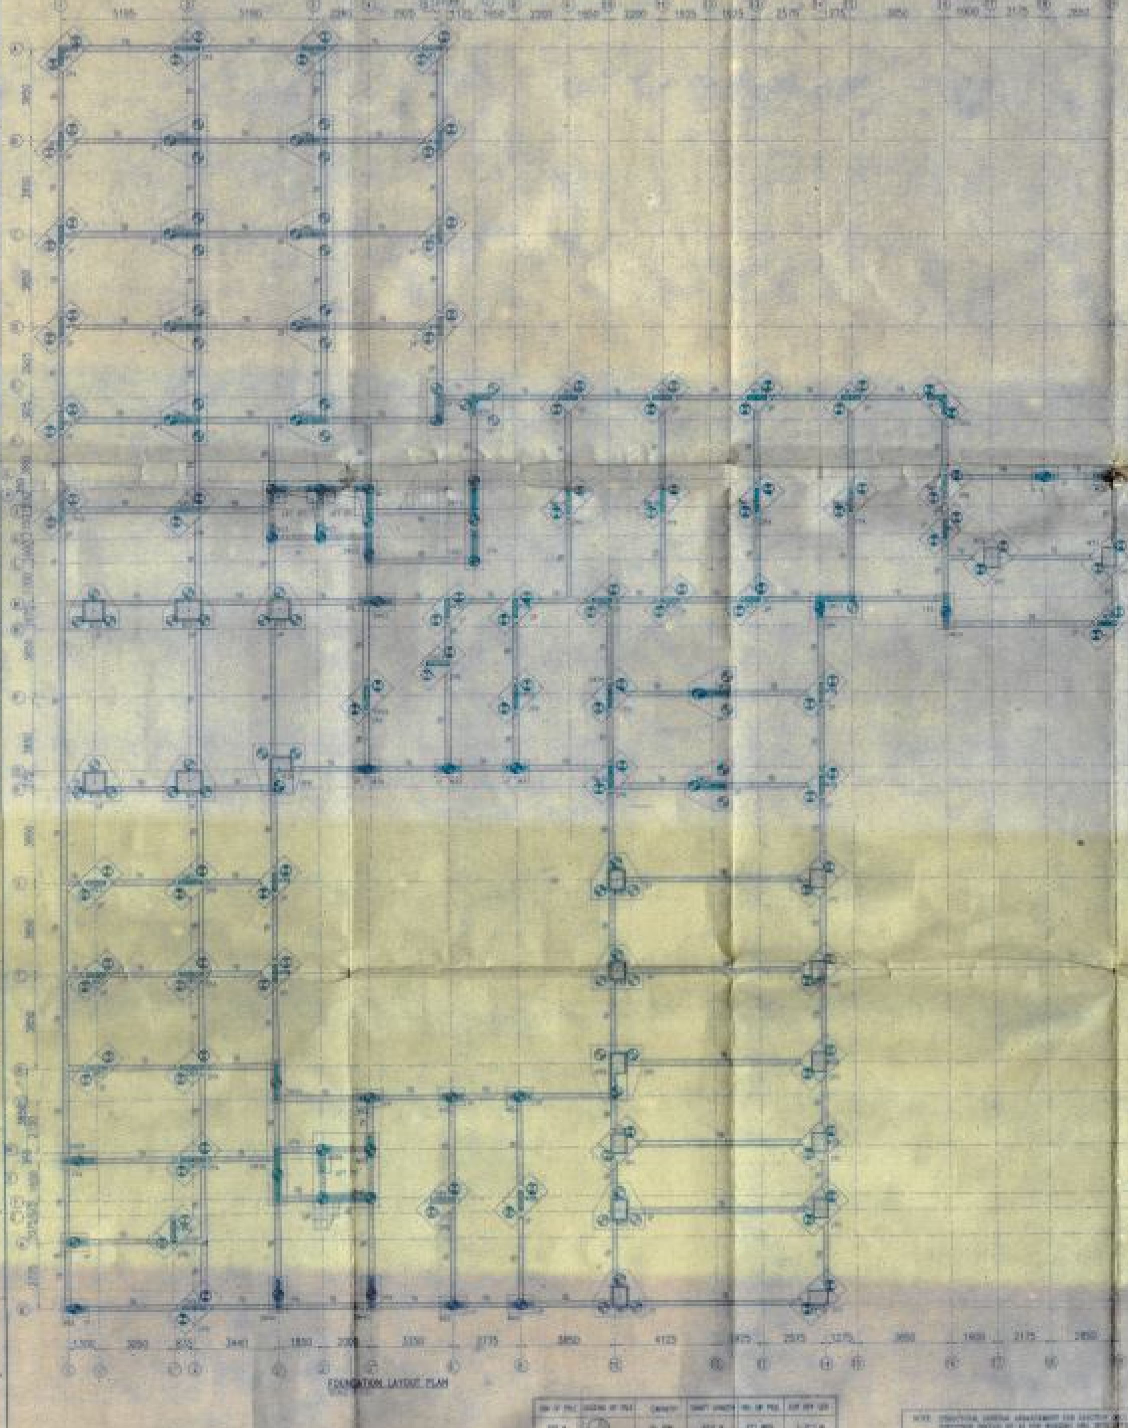


CERTIFICATE OF THE STRUCTURAL ENGINEER

Utpal Saha

SIGNATURE OF THE STRUCTURAL ENGINEER

SEAL OF STRUCTURAL REVIEWER

SIGNATURE OF ARCHITECT

For Angush Commotrade Private Limited, Ashok Dealcom Private Limited, Colate Conclave Private Limited, Nabhu Mercantile Private Limited, Madhura Vyapaar Private Limited, Vetali Vintrade Private Limited.

(Director)

SIGNATURE OF OWNER

GENERAL NOTES :-

SCHEDULE OF COLUMNS

PILE INSTALLATION ( BORED CAST-IN-SITU PILES)

PROJECT

PROPOSED G+4 STORIED RESIDENTIAL BUILDING AT DAG NO. 809(P), 807(P), 808(P), 808(P), 810 & 811(P), L.R. KHATIAN NO. 1174, 2844, 2845, 2846, 2847, 2348 ... MOUZA - CHAKPACHURIA, P.S. - RAJARHAT, ... FOR VETALI VINTRADE PVT. LTD., MADHURA VYAPAAR PVT. LTD., COLATE CONCLAVE PVT. LTD., ANGUSH COMMOTRADE PVT. LTD., ASHOK DEALCOM PVT. LTD., NABHU MERCANTILE PVT. LTD.

SHOW PROJECTS LLP,
22A, SHAKESPEARE SARANI, CHANDAN MANDIR BUILDING 4TH FLOOR, UNIT NO. 4B9 NEAR TRIMURTI PETROL PUMP, KOLKATA - 700 017.

ARCHITECT

Maheswari & Associates

An ISO 9001 : 2008 CERTIFIED ORGANISATION

Kolkata - 700027

CIVIL AND STRUCTURAL CONSULTANT

M.N.Consultants (Pvt). Ltd.

ISO 9001:2008 CERTIFIED COMPANY

" M.N.C. HOUSE "

Kolkata - 107

Drawing Title

FOUNDATION LAYOUT PLAN & SCHEDULE OF COLUMN

| Scale | Date 08.08.2017 | Job No. |
|---|---|---|
| Drawn | Checked by | Approved by |

Drawing No.