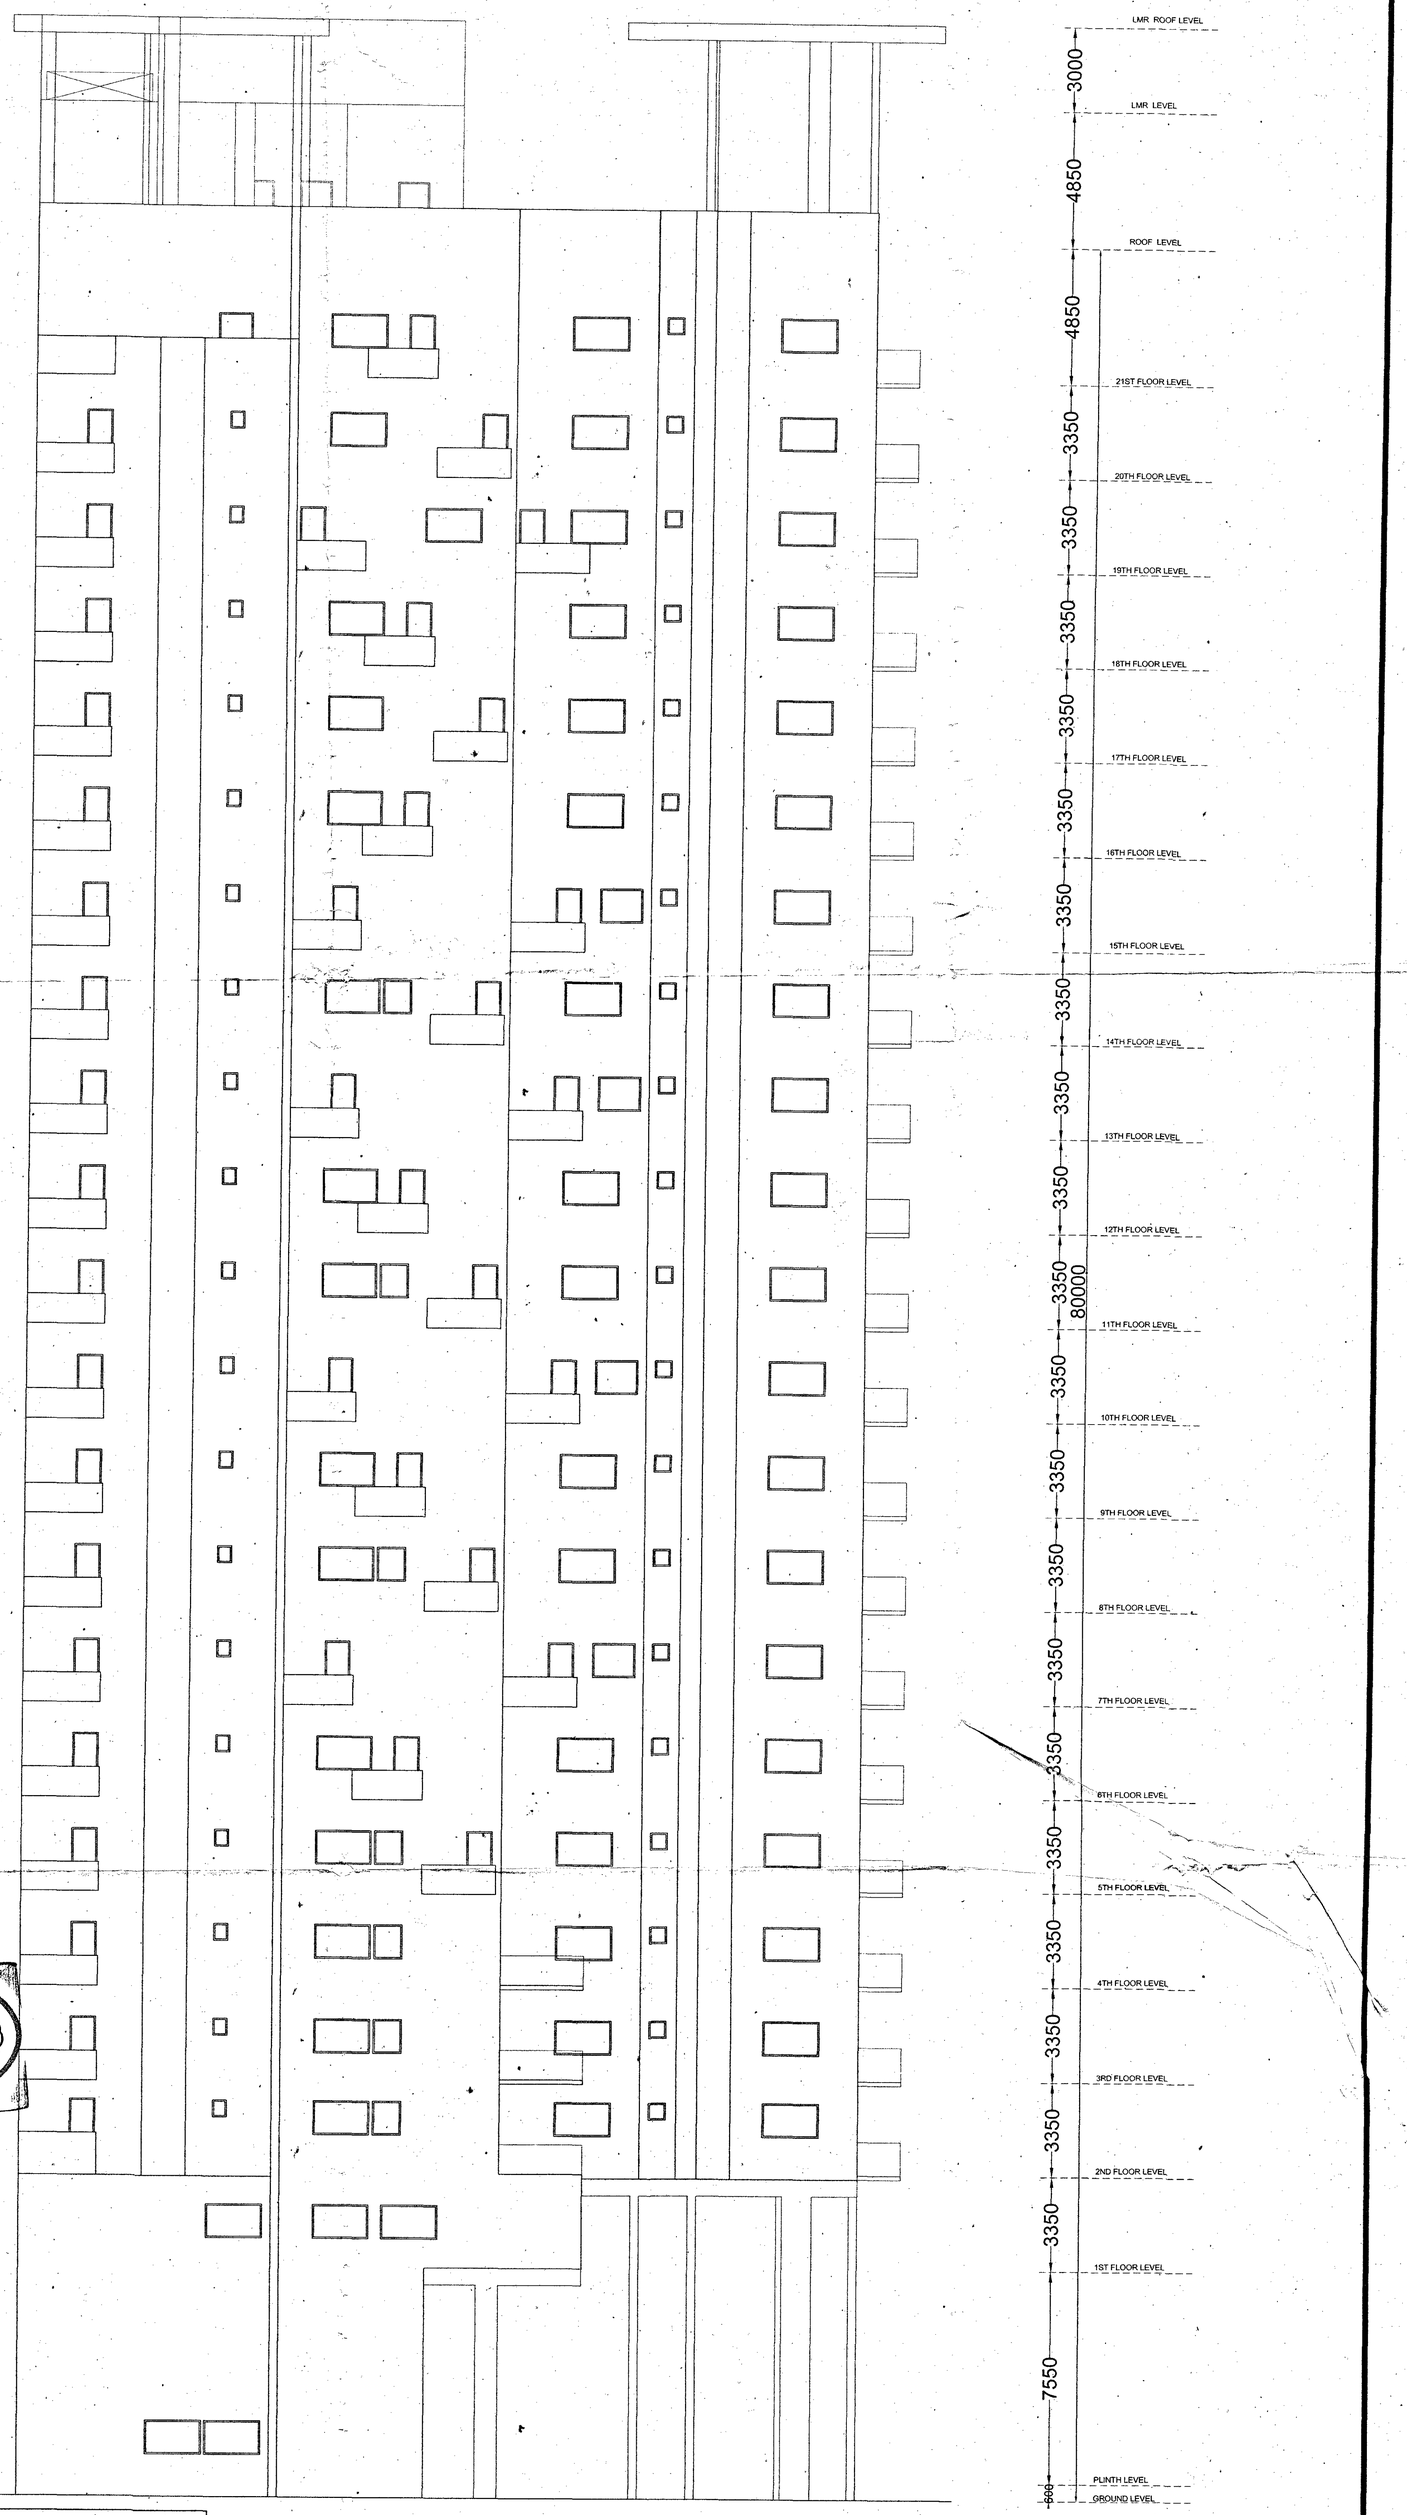

THE KOLKATA MUNICIPAL CORPORATION
BUILDING PERMIT
No. 2013070173 Date 13/01/14 Borough No. VII
Asstt. Engineer / Executive Engineer
By. Ch. Bldg. Off.
Bldg. Deptt.
Borough-VII
BUILDING DEPARTMENT

FRONT ELEVATION
SCALE 1:100

CHIEH SHING TANNER
Director / Partner

Signature of owner :

THE BUILDING HAS BEEN DRAWN UP AS PER THE PROVISION OF THE K.M.C. BUILDING RULES 2009 AND THAT THE SITE CONDITIONS INCLUDING THE WIDTH OF THE ABUTTING K.M.C. ROAD CONFIRM WITH THE PLAN AND THAT IT IS A BUILDABLE SITE AND NOT A TANK OR FILLED UP TANK. THE PLOT IS LYING VACANT AND DEMARCATED BY BRICK BUILT BOUNDARY WALL.

HARSH SANON
COUNCIL OF ARCHITECTURE
REGISTRATION No. CA/90/13556

HARSH SANON
COUNCIL OF ARCHITECTURE
REGISTRATION NO. CA/90/13556

Signature of Architect :

THE STRUCTURAL DESIGNS DRAWINGS OF BOTH FOUNDATION AND SUPERSTRUCTURE OF THE BUILDING HAS BEEN MADE BY ME CONSIDERING ALL POSSIBLE LOADS INCLUDING THE SEISMIC LOAD AS PER THE NATIONAL BUILDING CODE OF INDIA AND CERTIFIED THAT IT IS SAFE AND STABLE IN ALL RESPECTS.

CHANDI PROSAD KHANRA
BE (Civil), ME (Struct.), MIE (India)
ESE- I/2

Signature of Structural Engineer :

PROJECT : **PROPOSED B+G+21 STORIED RESIDENTIAL BUILDING (HT:-80 M) AT PREMISES NO.104D/2 MATHESHWARTALA ROAD. KOLKATA -700046 WARD NO. -66 , BOROUGH-VII , P.S.- TILJALA**

JOB NO :

DRG. NO : CA/ 06

REVISION NO :

TITLE : **FRONT ELEVATION**

SCALE :	DEALT BY :	CHECKED:	DATE :
As mentioned	NEEL	HARSH	04.12.2013

S&S

SANON SEN & ASSOCIATES (P) LTD.
5, RUSSEL STREET, KOLKATA-700 071
PHONE:91-33-22264579, 22278068, 22172505;
FAX:2226 6917 www.sanonsen.com

SANCTIONED DRAWING