PROPOSED G+V (18.0 M.) STORIED RESIDENTIAL BUILDING AT PREMISE NO. 5/1/B M.M. FEEDER ROAD, KOLKATA-700057, DAG NO.-3315, 3316, 3317, 3318, 3312/3887, KHATIAN NO.-3495, J.L. NO.-01, MOUZA-ARADAHA KAMARHATI, P.S.-BELGHARIA, WARD NO.-11, BOROUGH NO.-II, HOLDING NO.-1206, DIST.-NORTH 24 PGS.

PROJECT

TYPICAL FLOOR PLAN (1ST TO 5TH FLOOR), ROOF PLAN, SOUTH SIDE ELEVATION, SECTIONS.

TITLE — BLOCK - B

ALOK ROY
Enlisted Geotechnical Engineer
Raiput - Goenkari Municipality
No. - 008 / G. Eng

SIGNATURE OF GEO-TECHNICAL ENGINEER

SANJIV L PAREEK
M.E. (STRUCTURAL CONSULTANCY)
B.C.E. PUNE-01852-01
F.I.E., F.I.V., M.I.S.C.E.
E.S.E. NO. 101 (I) S.L.C.

SIGNATURE OF STRUCTURAL ENGINEER

GENERAL NOTES

1.ALL DIMENSIONS ARE IN MM.
2.ALL EXTERNAL WALLS 200TH. & INTERNAL WALLS ARE 125 & 75 THK.
3.ALL MASONRY WORKS ARE BONDED BY CEMENTMORTAR (1:6) & (1:4).
4.EXTERNAL PLASTER IS 25TH. & INTERNAL PLASTERS 12MM. THMTH 1:4 MORTAR.
5.ALL CONC. GRADE IS M20 (1:1.5:3).

SCHEDULE OF DOORS & WINDOWS

TYPE	SILL	LINTEL	SIZE	TYPE	SILL	LINTEL	SIZE
D	-	2100	1500X2100	V1	900	2100	1800X1200
III	-	2100	1100X2100	V2	900	2100	900X1200
II2	-	2100	900X2100	V3	900	2100	1500X1200
D3	-	2100	825X2100	V4	1050	2100	900X1050
D4	-	2100	750X2100	V5	900	2100	1800X1050
DV	-	2100	1800X2100	V6	1200	2100	600X900
				V7	1200	2100	600X1200
				V8	1200	2100	900X1200
				V9	1200	2100	2250X900

CERTIFICATE OF STRUCTURAL STABILITY

WE HEARBY CERTIFY THAT THE FOUNDATION AND SUPERSTRUCTURE OF THE BUILDING PROPOSED FOR CONSTRUCTION ON PLOT- 12, STREET- HM FEEDER ROAD, WARD NO.-11, HAVE BEEN SO DESIGNED BY WE/US VILL MAKE SUCH FOUNDATION AND SUPER STRUCTURE SAFE IN ALL RESPECT INCLUDING THE CONSIDERATION OF BEARING CAPACITY AND SETTLEMENT OF SOIL ETC.

SIGNATURE OF OWNER

For ABW STEELS LIMITED
Managing Director

DATE	JOB. NO.	DRAWN	CHECKED	SHEET NO.
07.03.18	ARCH/2015/500	SAMANTA	NIRMAL	Y OF 6

SCALE 1:100 — ARCHITECT

RAJ AGRAWAL & ASSOCIATES
48, ROWD STREET,
KOLKATA - 16.

N

SIGNATURE OF LBA

(NAME,ADDRESS AND EMPANELMENT NO.)
RAJ KUMAR AGRAWAL ADDRESS.-8B,
ROWD STREET,2ND FLOOR, KOL-16
COUNCIL NO.-CA/94/17940

Rajkumar Agarwal
Architect
Member of Council of
Architecture CA / 94 / 17940

ROOF PLAN

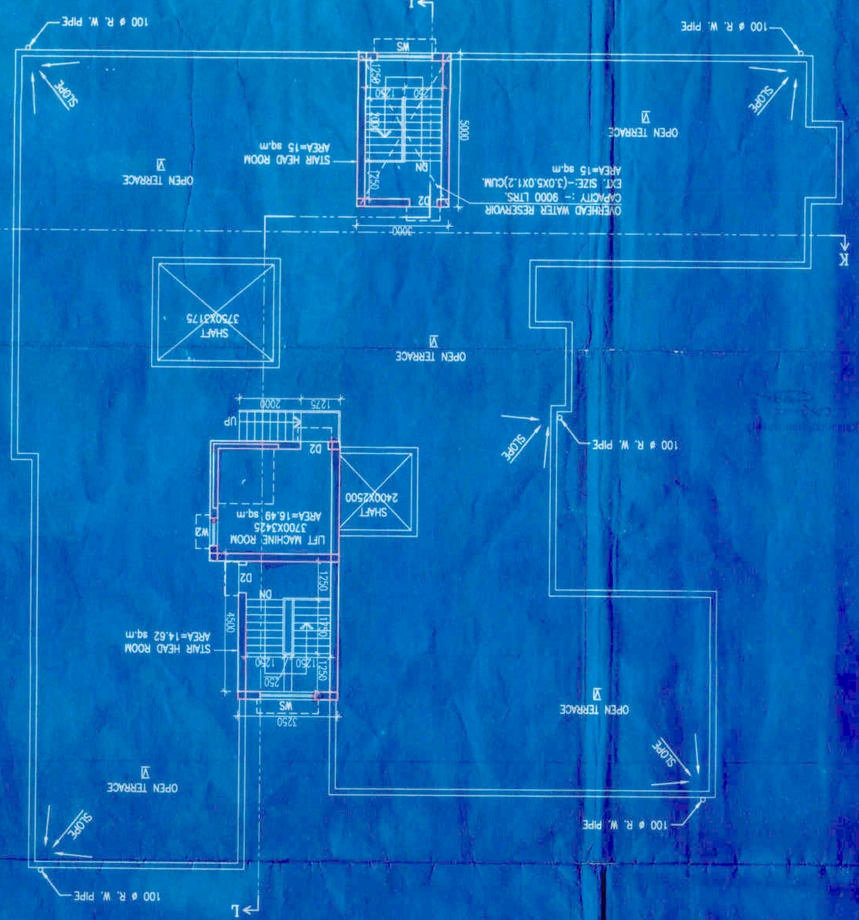

TYPICAL FLOOR PLAN (1ST TO 5TH FLOOR)

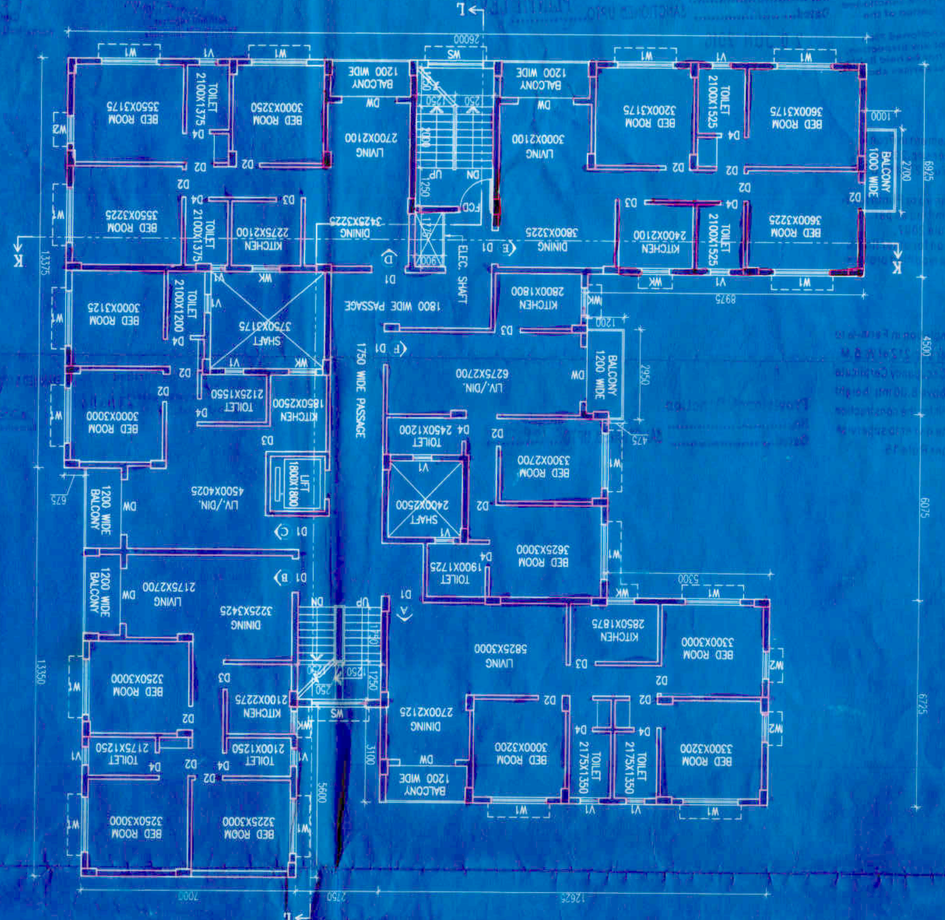

SECTION AT - LL

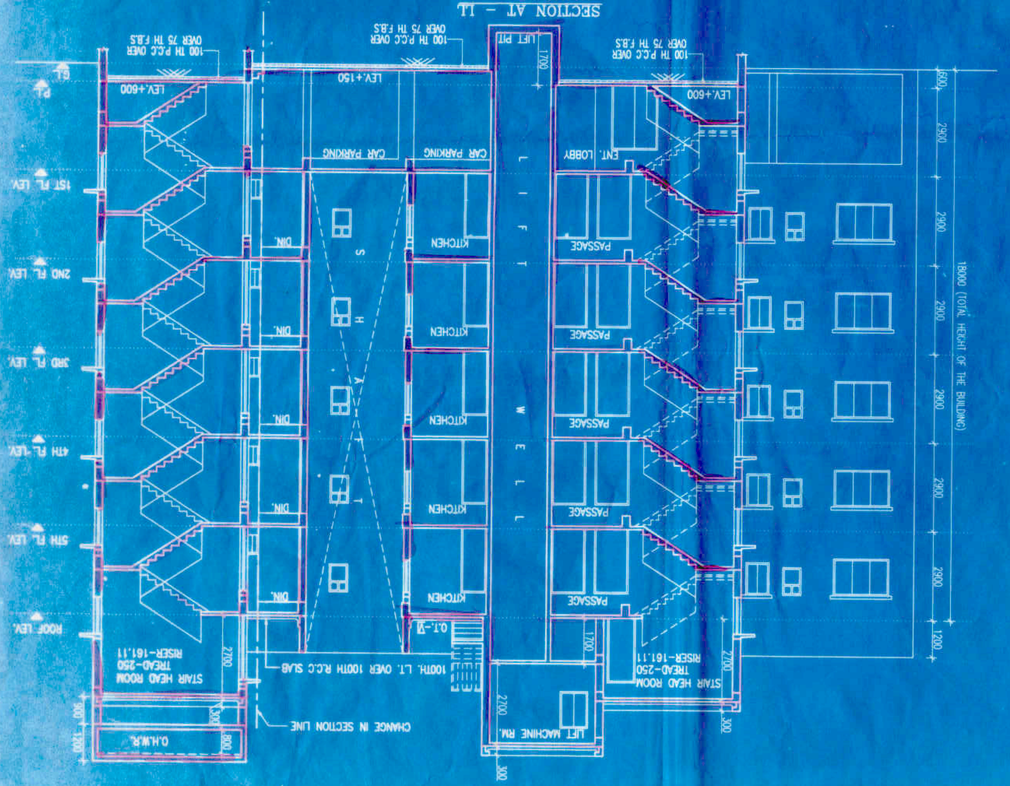

SECTION AT - KK

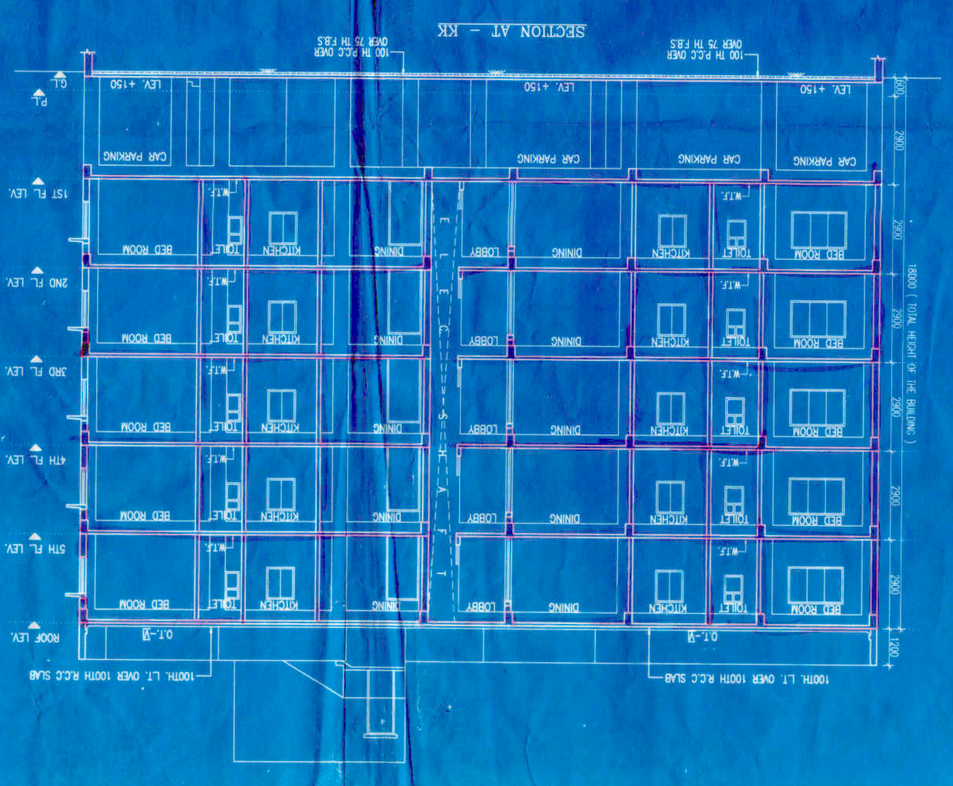
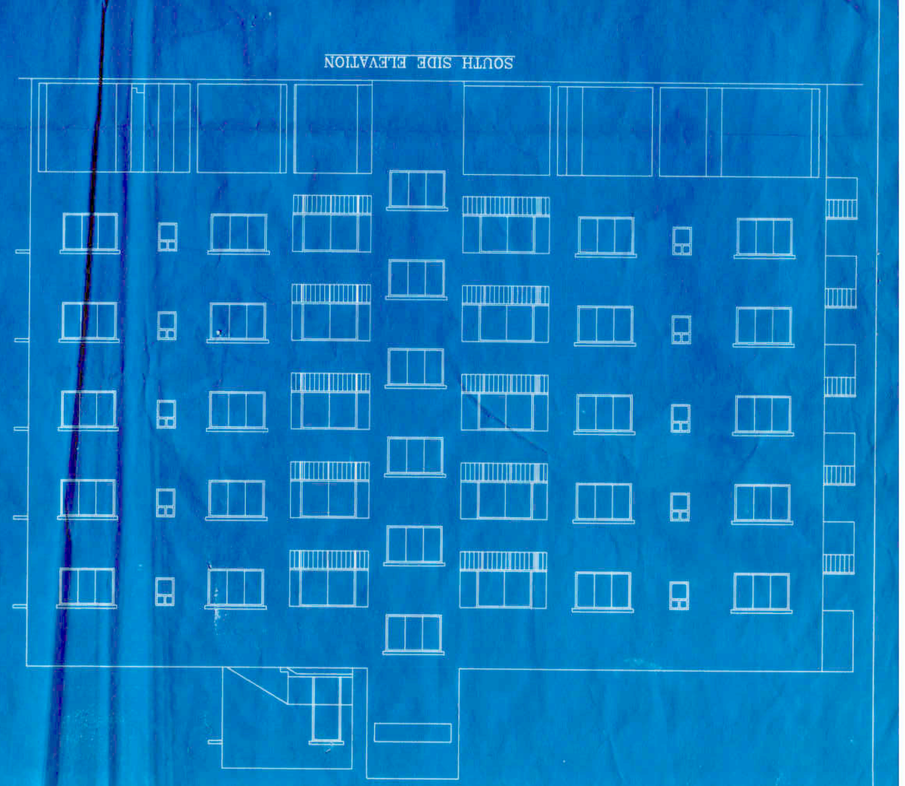
SOUTH SIDE ELEVATION