


BLOCK -5 ,6 & 7 : TYPICAL FLOOR PLAN (1ST TO 4TH)

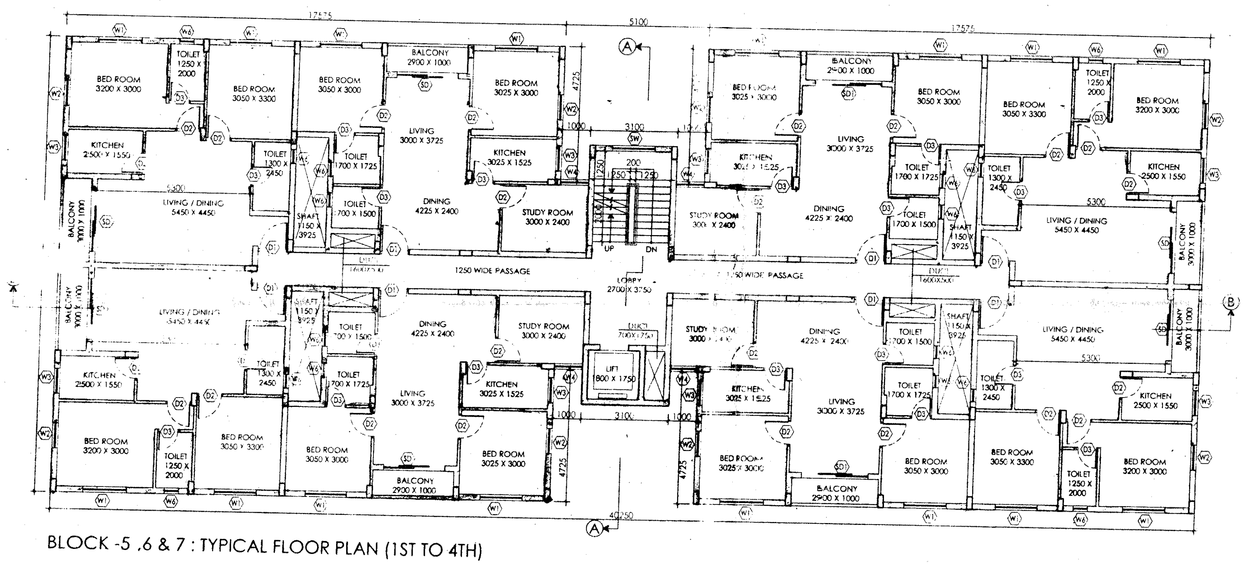


SECTION BB
CONSIDERING GROUND FLOOR PLAN OF BLOCK-5




FRONT ELEVATION
CONSIDERING GROUND FLOOR PLAN OF BLOCK-5

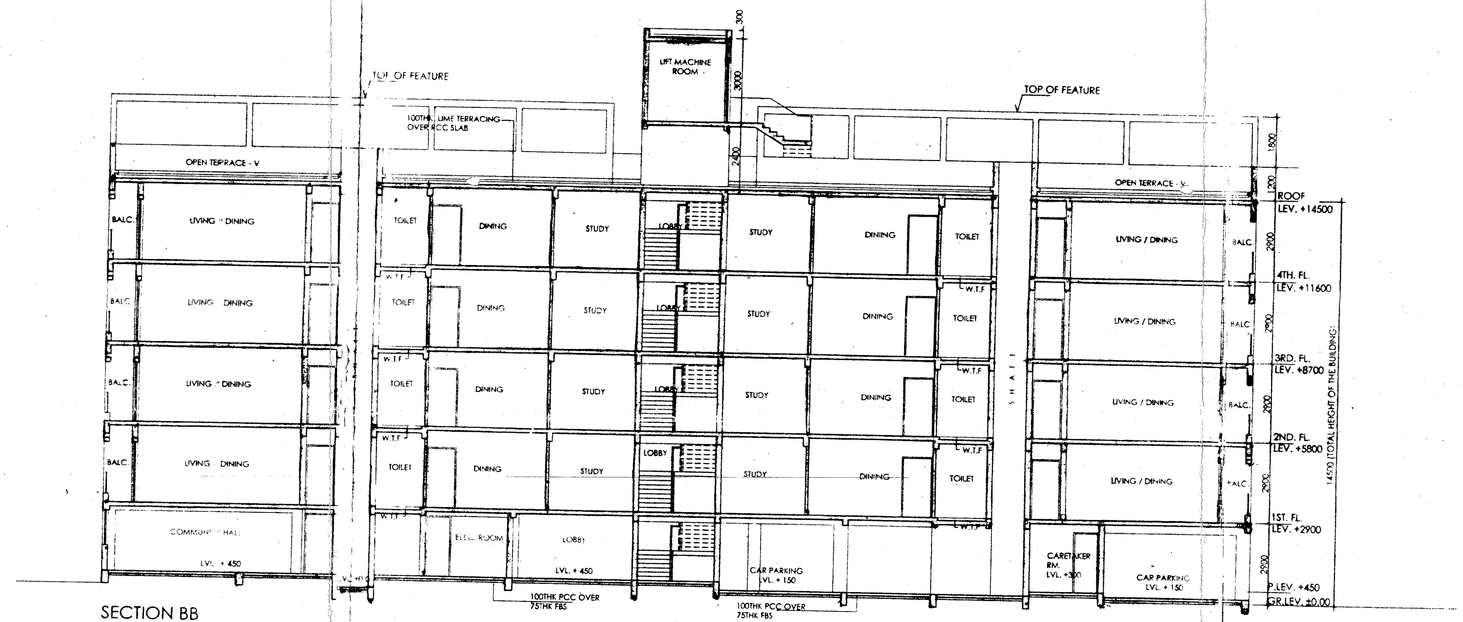


SECTION AA
CONSIDERING GROUND FLOOR PLAN OF BLOCK-5

DOOR WINDOW SCHEDULE
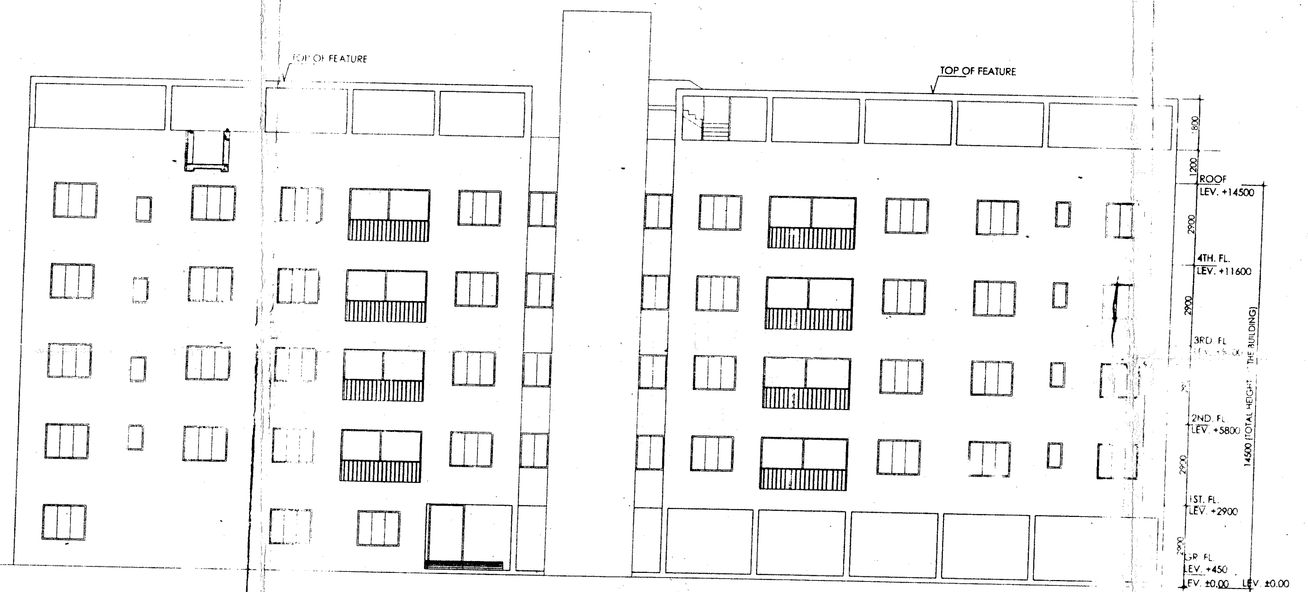
| MK.G. | SIZE | LINTEL | SILL |
|---|---|---|---|
| CG | 1250X2150 | 2150 | - |
| D | 1500X2150 | 2150 | - |
| D1 | 1050X2150 | 2150 | - |
| D2 | 900X2150 | 2150 | - |
| D3 | 800X2150 | 2150 | - |
| SD1 | 2200X2450 | 2450 | - |
| RS | 2100X2150 | 2150 | - |
| W1 | 1500X1250 | 2150 | 900 |
| W2 | 900X1250 | 2150 | 900 |
| W3 | 900X1050 | 2150 | 1050 |
| W4 | 1000X1250 | 2150 | 900 |
| W6 | 500X900 | 2150 | - |
| SW | 1500X1250 | 2150 | - |

NOTES

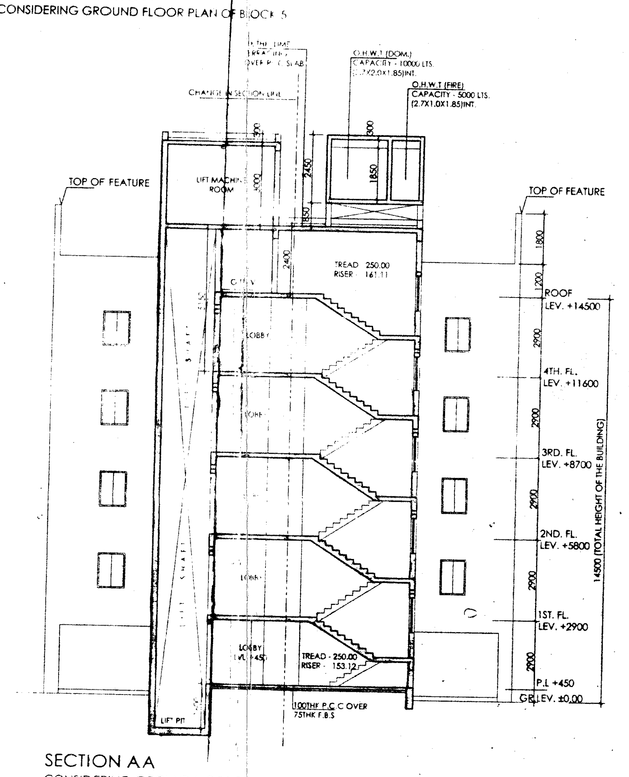1. ALL DIMENSIONS ARE IN MILIMETRES
2. ONLY WRITTEN DIMENSIONS ARE TO BE FOLLOWED
3. ALL EXTERNAL WALL ARE 200mm THICK AND INTERNAL WALL ARE 100MM. THICK UNLESS OTHER WISE NOTED

For Bengal Eco Ha...
Authorised Signatory

SIGNATURE OF OWNER.

CERTIFICATE OF STRUCTURAL ENGINEER.

THIS IS TO CERTIFY THAT THE STRUCTURAL DESIGN AND DRAWING OF BOTH FOUNDATION AND SUPER STRUCTURE OF THE BUILDING HAS BEEN MADE BY ME CONSIDERING ALL POSSIBLE LOADS INCLUDING THE SEISMIC LOAD AS PER THE NATIONAL BUILDING CODE OF INDIA AND CERTIFIED THAT IT IS SAFE AND STABLE IN ALL RESPECTS.

SIGNATURE OF STRUCTURAL ENGINEER.

CERTIFICATE OF ARCHITECT.

I DO HERE BY CERTIFY WITH FULL RESPONSIBILITY THAT THE BUILDING PLAN HAS BEEN DRAWN UP AS PER SOUTH 24 - PARGANAS ZILLA PARISHAD GENERAL BYE - LAW, 2014, THAT THE WIDTH OF THE ABUTTING ROAD CONFORM WITH THE PLAN AND IT IS A BUILDABLE SITE NOT A TANK OR A FILLED UP TANK. THE SITE PLAN/ KEY PLAN AGREES WITH THE SITE. THE PLOT IS DEMARCATED BY BOUNDARY WALLS & MEASUREMENTS TALLY WITH THE REGD. DEED PLAN.

ARCHITECT:-
JUI MALLIK
COA REGN. NO.-CA/98/23840

SIGNATURE OF ARCHITECT.

TITLE:

FLOOR PLAN, SECTION & ELEVATION
BLOCK - ,5,6 & 7
(PHASE-II)

CLIENT

BENGAL ECO HOUSING PVT. LTD.
97A, SOUTHERN AVENUE,
KOLKATA - 700029.

PROJECT:

PROPOSED RESIDENTIAL COMPLEX
AT-MOUZA-RASAPUNJA. J.L.NO-15.
R.S.NO-92.KHATIAN NO. - 4416,4475,4476,4477, 4478,4479,4480,4481,4482,4483,4484,4485, 4486,4487,4488,4489,4490,4491,4492,4493, 4494,4495 & 4496 .R.S.DAG NOS- 1898.
L.R.DAG NOS- 1309(P) P.S-BISHNUPUR.
DIST-24 PGS(SOUTH). UNDER-RASAPUNJA-G.P.

ARCHITECT:

ABIN DESIGN STUDIO
ARCHITECTURE | INTERIOR | EXHIBITION | PRODUCT DESIGN | GRAPHICS
74 G BONDEL ROAD, GROUND FLOOR, KOLKATA 700019, INDIA E-MAIL: info@abindesignstudio.com

Technically approved and recommended for sanction
1. The building plan No. 352/987
2. Area of plot ... sq. M. subject to the condition
3. Time for 3 years only
4. The ... be erected as per I.S. Code
5. The ... d as per specification of I.S. Codes
6. ... supervision of a qualified empaneled Engineer
7. ... at soak pit and waste water
8. ... by the owner
9. ... diction from the plan shall require demolition.
10. ... Should be obtained from the concern Govt. Authority

District Engineer South 24 Pgs. Z.P.
District Engineer South 24 Pgs. Z.P.
Approved
04/05/15
(KARTICK NASKAR)
Block Development Officer
Thakurpukur-Mahestala Block
South 24 Parganas

DATE - 11.03.2015 REV. DATE -
SCALE - 1:100
DRAWN BY - A.B
CHK. BY - J.M.
DRG. NO. -SD-RSP-II-A03