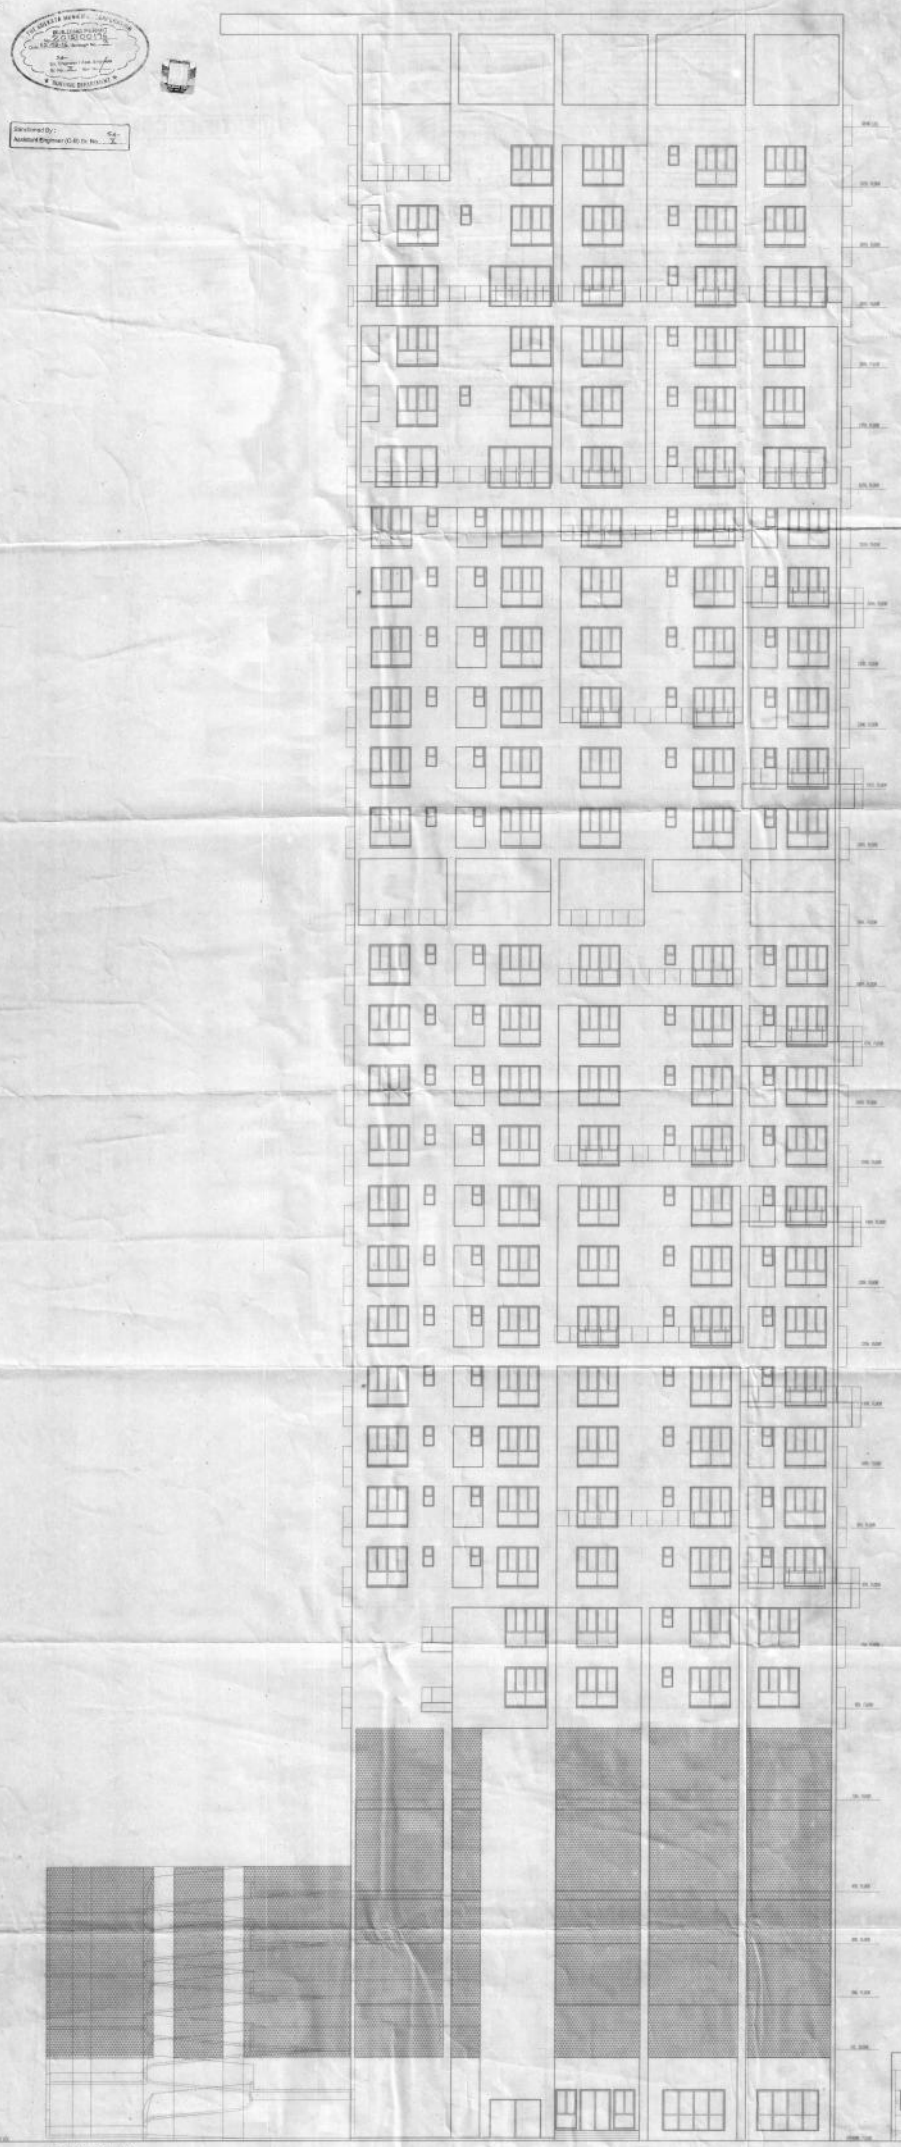

EAST SIDE ELEVATION

PROJECT:

REVISED PLAN OF THE PROPOSED PARTLY B+G+31 STORIED RESIDENTIAL GREEN BUILDING AT PREMISES NO. 17 D PRINCE GULAM MOHOMMAD SHAH ROAD; KOT SCHEME - I/19, SUPERSEDING SANCTIONED PLAN VIDE D.P.NO - 2012100144 DATED - 18/09/2012.

SHEET NO. 3 | SHEET NO.

TITLE

EAST SIDE ELEVATION

SPECIFICATION

1. ALL DIMENSIONS ARE IN MM UNLESS IT IS MENTIONED.
2. ALL EXTERNAL BRICK WALLS ARE 230 MM THICK AND INTERNAL 150 MM THICK - UNLESS IT IS MENTIONED.
3. ALL BATHROOM / TOILETS, KITCHEN OF DUPLEX ARE IN THE RAISED PLATFORM AS PER DRAWING AND DUPLEX PLASTERING CERAMIC MOSAIC FINISHING.
4. ALL CIVIL WORKS ARE AS PER IS 456 AND ALL REINFORCEMENT AS PER IS 1786.
5. ALL W.C.S. WORKS ARE IN THE RAISED S.L.S.B.
6. ALL PRECAUTIONARY MEASURES SHALL BE TAKEN AT THE TIME OF CONSTRUCTION. IF ZEAR UNDERGROUND WATER RESERVOIR
7. DEPTH OF WATER RESERVOIR SHALL NOT BE MORE THAN THE DEPTH OF MAIN COLUMN FOUNDATION.

SCHEDULE OF DOORS & WINDOWS

DOOR				WINDOWS			
TYPE	WIDTH	HEIGHT		TYPE	WIDTH	HEIGHT	SILL HEIGHT
D1	1100	2400		W1	2400	2300	2400
D2	900	2400		W2	1200	2300	2400
D3	750	2400		W3	1200	1200	2400
D4	1000	2400		W4	600	1200	2400
D5	1500	2400		W5	3600	2300	2400
D6	2400	2400					
D7	3600	2400					
D8	1200	2400					
D9	2200	2400					
D10	1100	2400 / 2100					

DRAWING NO. & SIZE	DRAWING NO.
CHECKED BY: M.G.	SCALE 1:100
SCALE - 1:100 M/M	DATE - 12-09-2012

ARCHITECT

THE

ESPACE

NO. 180, LALA LAJPAT RAI MARKED ROAD (A.K.A. VIVEK VIHAR)

TELE PHONE: (011) 4603 4100, 4603 4600 FAX: 4603 4139 e-mail: espace@vsnl.com

Simplex Projects Limited

General Manager-Commercial & Surveys

SIGNATURE OF OWNER & SEAL

STRUCTURAL ENGINEER'S CERTIFICATE

THE DESIGN, SPECIFICATION AND DRAWINGS OF BOTH THE FOUNDATION & SUPERSTRUCTURE OF THE BUILDING HAVE BEEN MADE BY ME CONSIDERING ALL POSSIBLE LOADS INCLUDING THE SEISMIC LOADS AS PER THE NATIONAL BUILDING CODE OF INDIA AND CERTIFIED THAT IT IS SAFE AND STABLE IN ALL RESPECTS.

K. Sengupta

SIGNATURE OF STRUCTURAL ENGINEER & SEAL

K. SENGUPTA, M.E.(Struct.)
B.E.(Civil), M.I.E., M.I.S.E.
Sr. Vice President
Simplex Projects Limited

SIGNATURES OF STRUCTURAL REVIEWER & SEAL

ANY DEFECTS OVER LOOKED.

THE PLAN HAS BEEN INSPECTED BY ME AND ON THE WHOLE I AM SATISFIED WITH THE PROPOSED BUILDING. THE PROPOSED BUILDING PLANS HAVE BEEN DRAWN AS PER PROVISIONS OF D.M.C. BUILDING BYE LAWS WITH AMENDMENTS FROM TIME TO TIME TO THE BEST OF MY KNOWLEDGE AND BELIEF AND ALL THE STATUTORY REQUIREMENTS HAVE BEEN FULFILLED.

MALAY KUMAR GHOSH
Regd. No. CA/1974/24
28A, Dr. Sarat Banerjee Road
Kolkata - 700 020

SIGNATURE OF ARCHITECT & SEAL

5