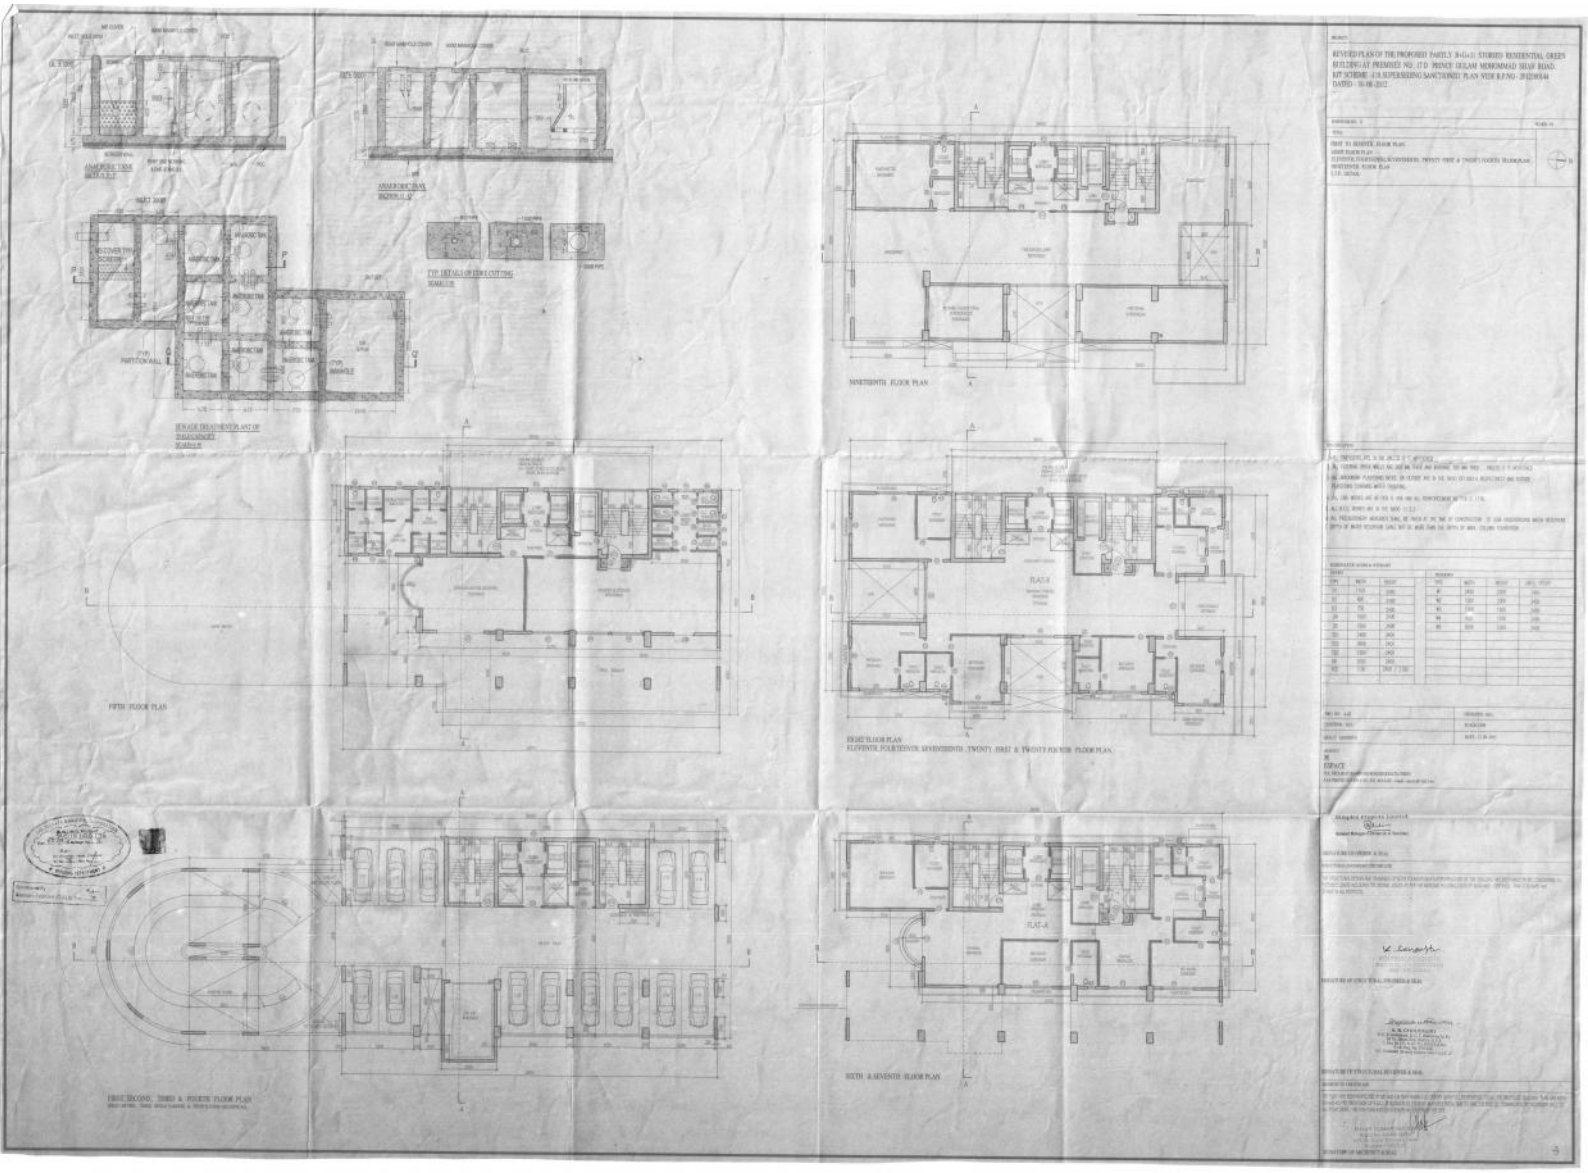
ANAEROBIC TANK
ANAEROBIC TANK
TYP. DETAILS OF CORE CUTTING
SEWAGE TREATMENT PLANT OF
NINETEENTH FLOOR PLAN
FIFTH FLOOR PLAN
EIGHT FLOOR PLAN
ELEVENTH, FOURTEENTH, SEVENTEENTH, TWENTY FIRST & TWENTY FOURTH FLOOR PLAN
FIRST, SECOND, THIRD & FOURTH FLOOR PLAN
SIXTH & SEVENTH FLOOR PLAN
FLAT-A
FLAT-B
REVISED PLAN OF THE PROPOSED PARTLY 3+(G+1) STORIED RESIDENTIAL GREEN BUILDING AT PREMISES NO. 17 D PRINCE GULAM MOHAMMAD SHAH ROAD. KIT SCHEME 4 (A SUPERSEDING SANCTIONED PLAN VIDE B.P.NO - 2012/00144 DATED - 16-08-2012.
ESPACE
Shaphia Hospital Limited
K. Sangeeth
SIGNATURE OF STRUCTURAL ENGINEER & SEAL
SIGNATURE OF STRUCTURAL ENGINEER & SEAL
SIGNATURE OF ARCHITECT & SEAL