RAMCHANDRAPUR , PUBALI GARDEN

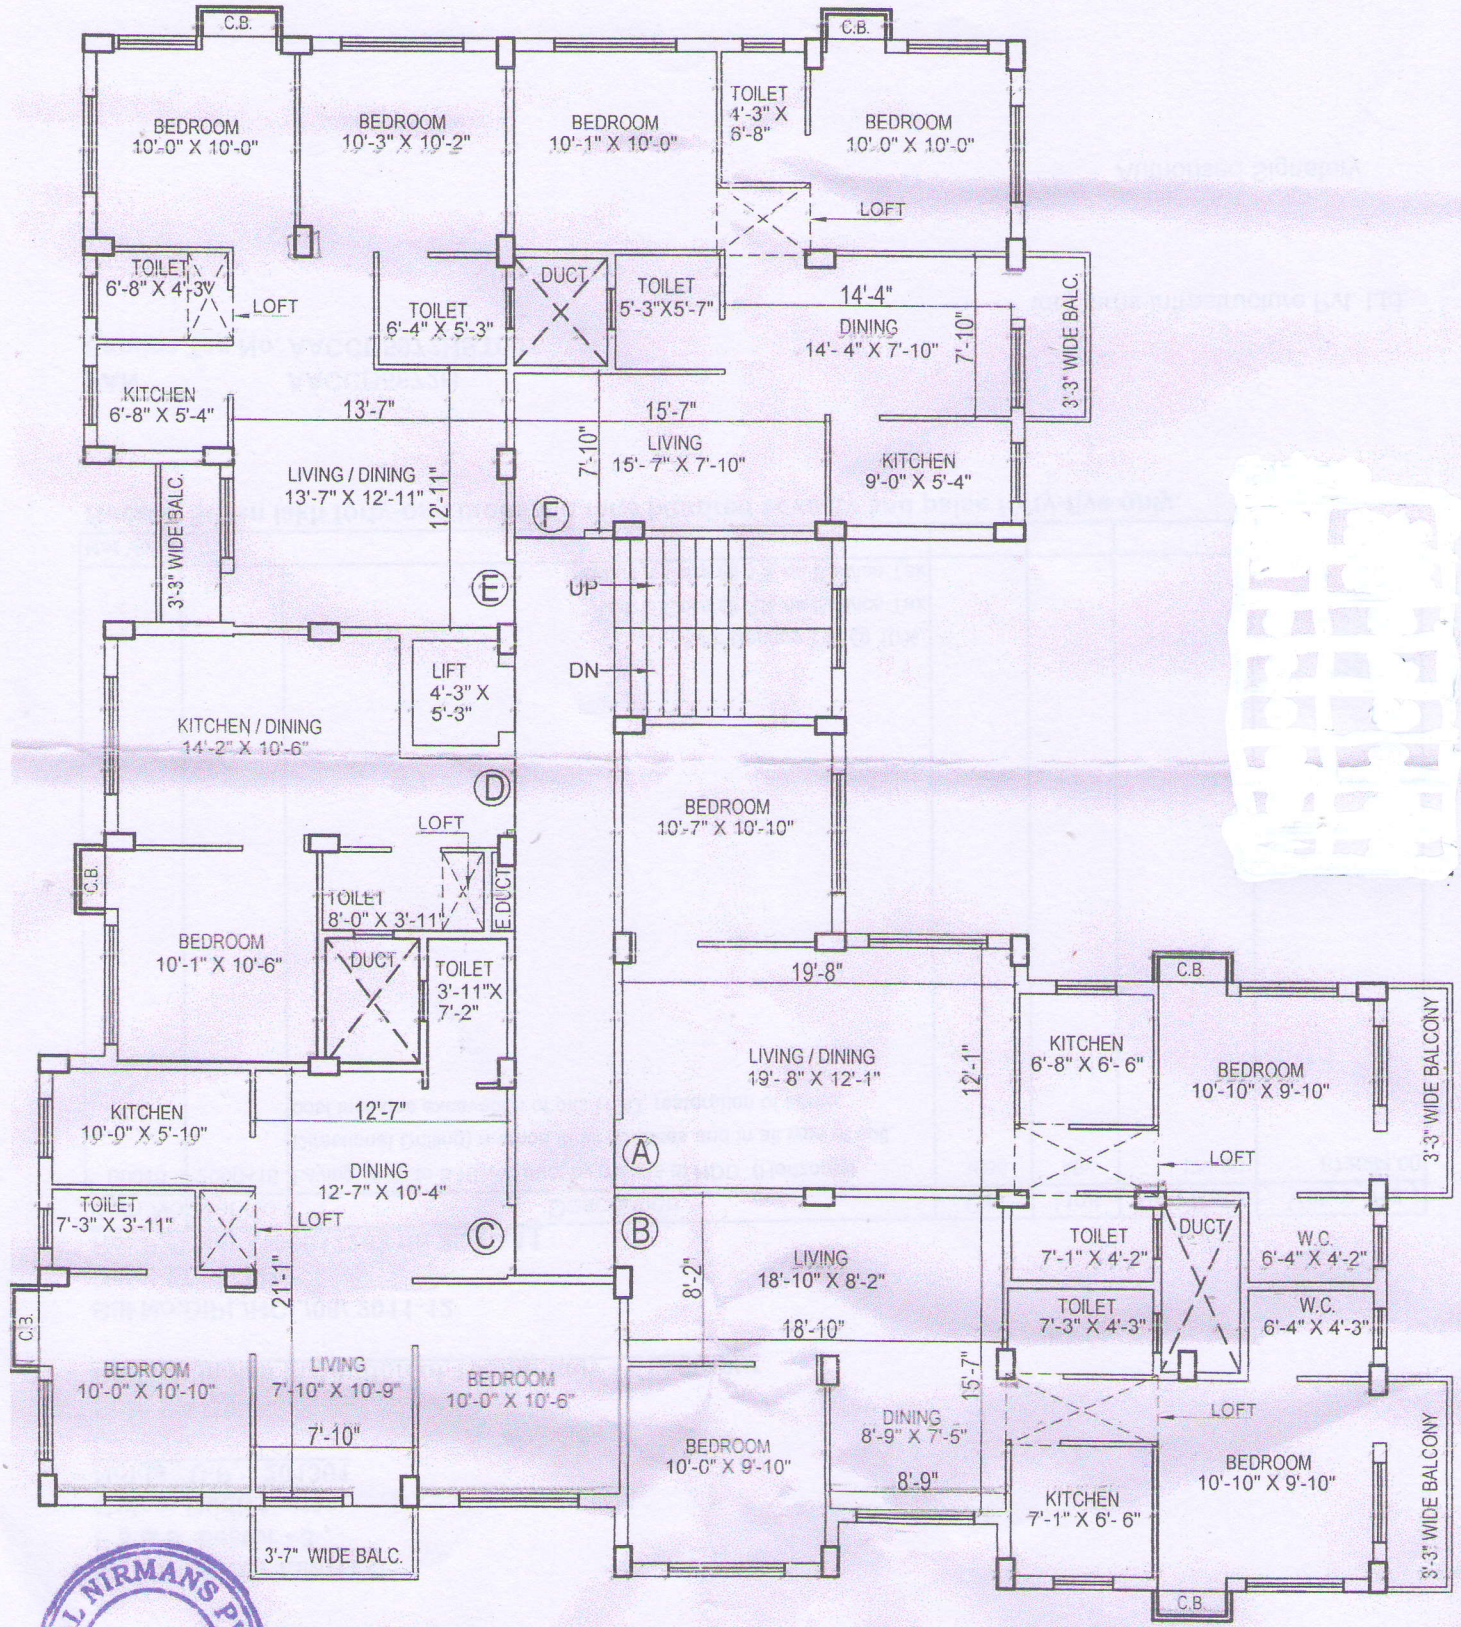

REAL NIRMANS PVT. LTD. Kolkata

Mayank Todi

TYPICAL FLOOR PLAN