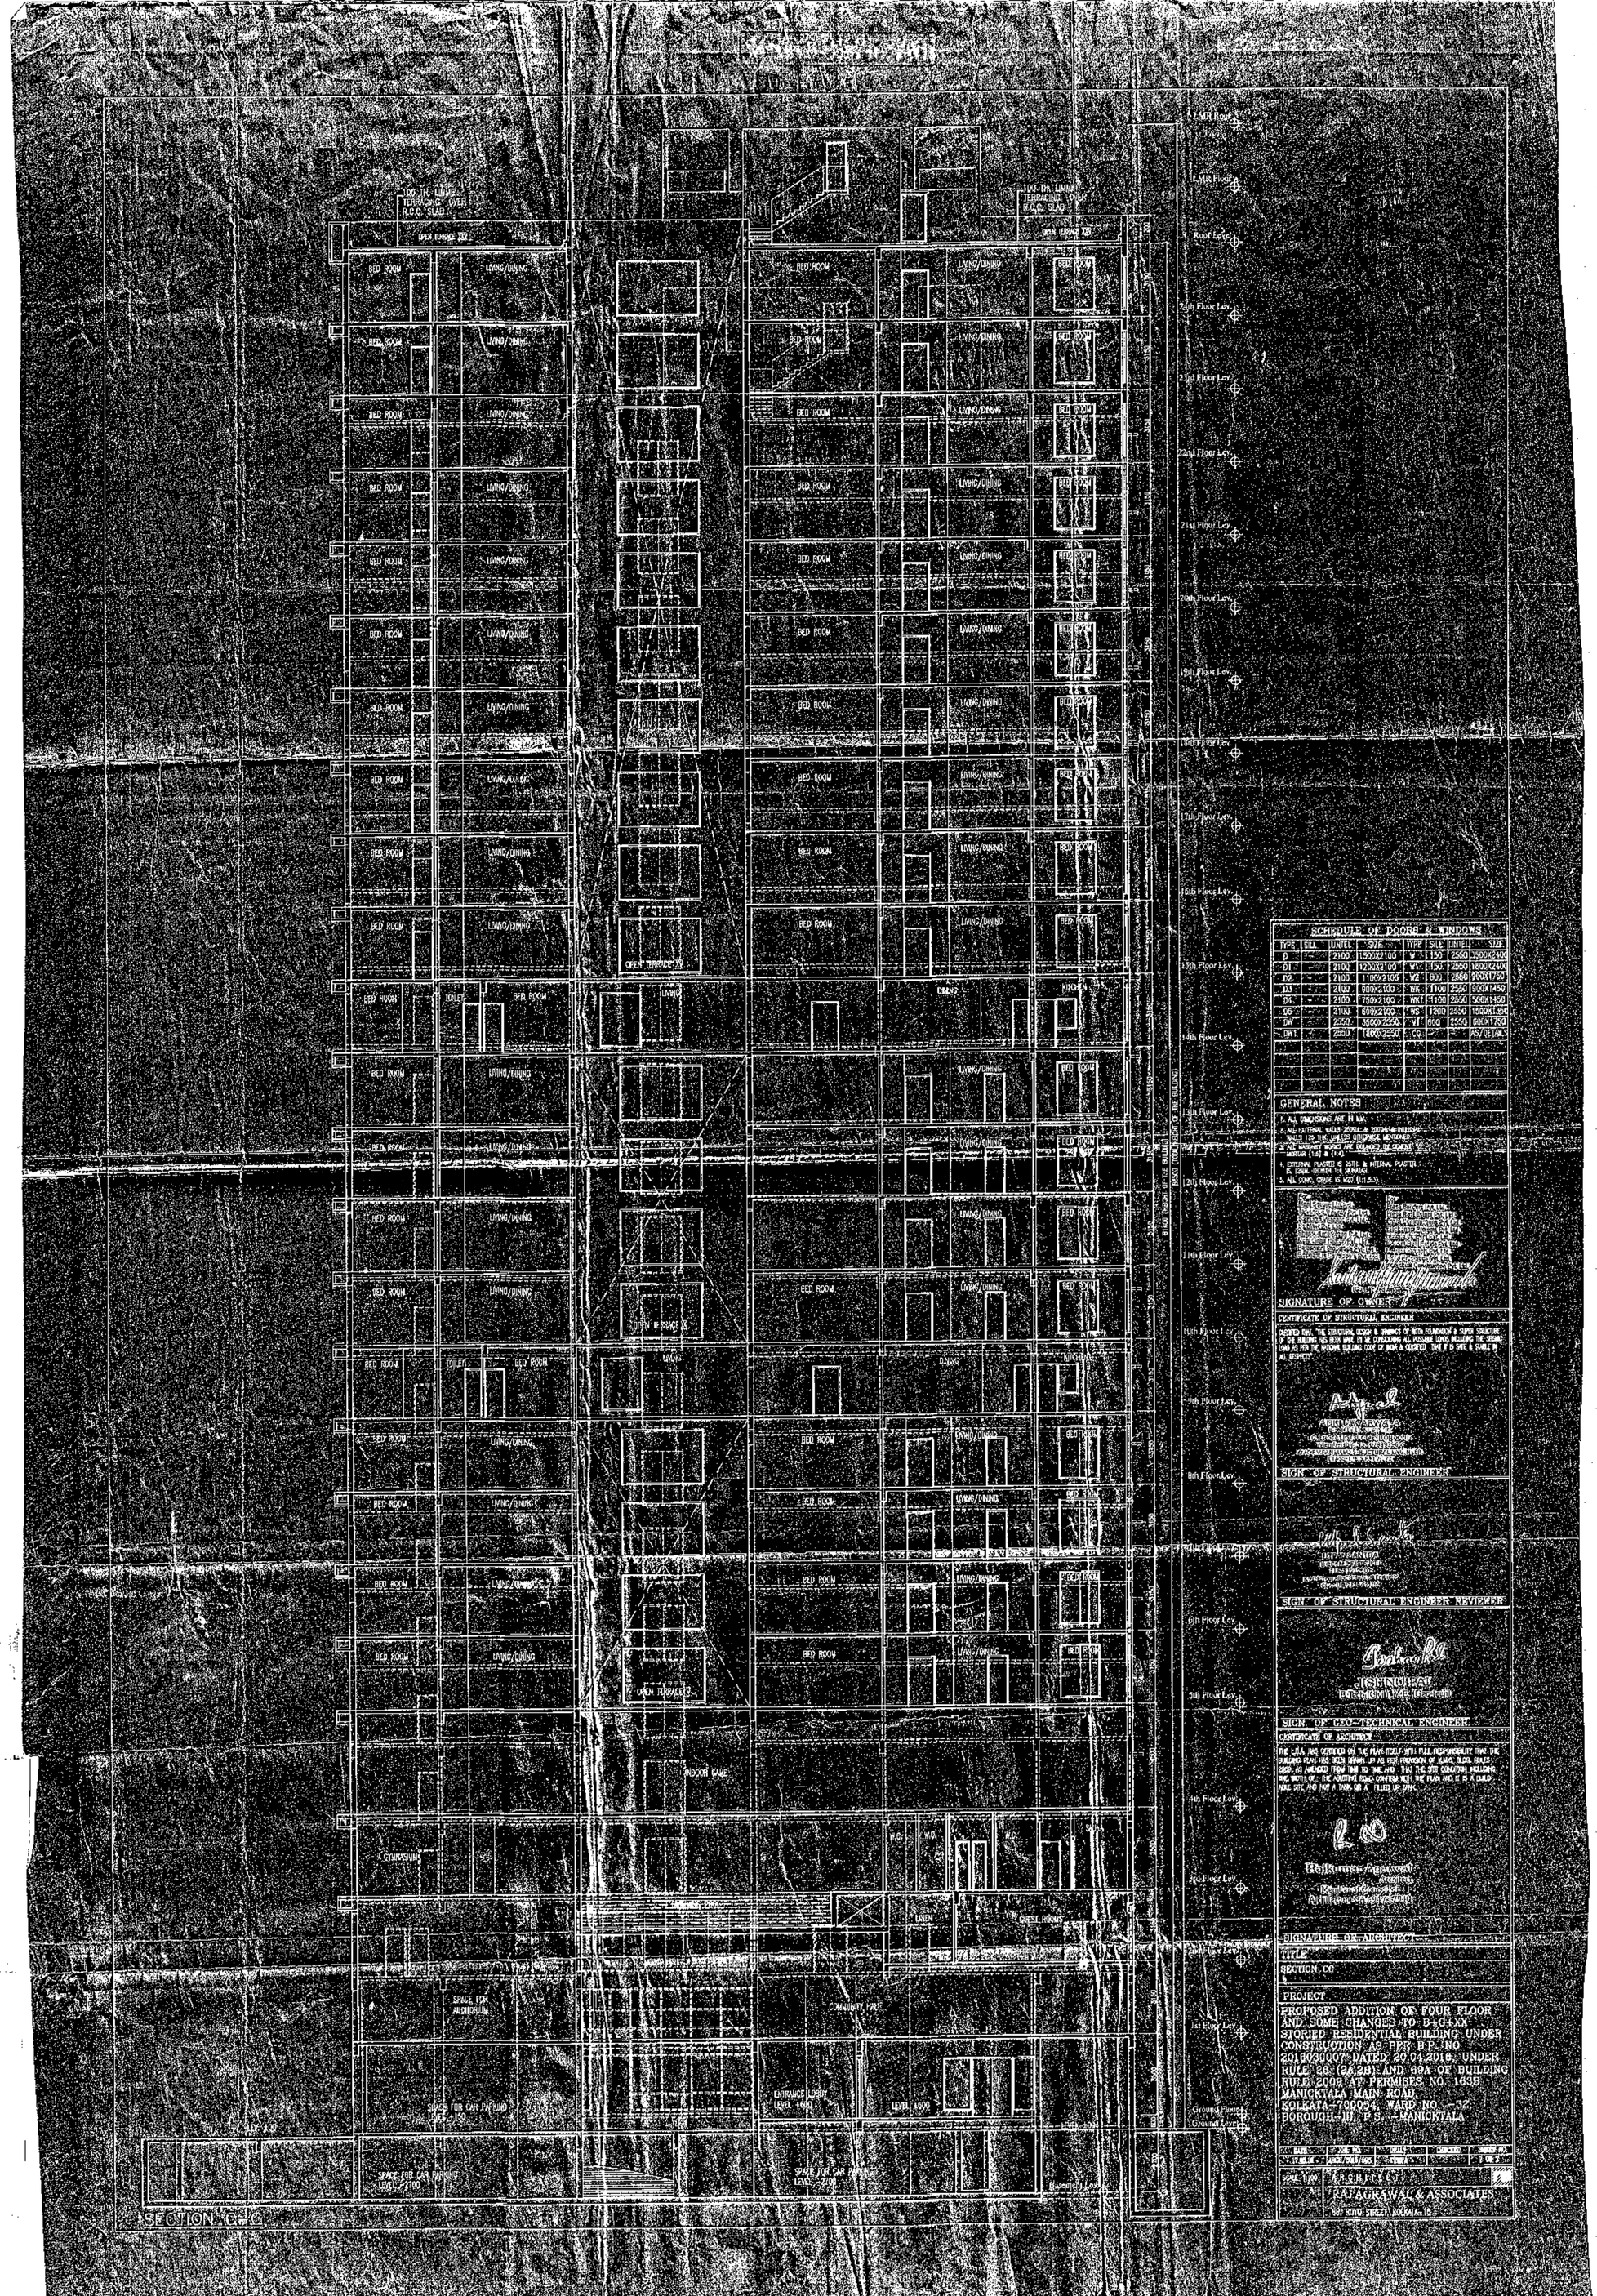
SECTION C-C
SCHEDULE OF DOORS & WINDOWS
GENERAL NOTES
SIGNATURE OF OWNER
CERTIFICATE OF STRUCTURAL ENGINEER
SIGN. OF STRUCTURAL ENGINEER
SIGN. OF STRUCTURAL ENGINEER REVIEWER
SIGN. OF GEO-TECHNICAL ENGINEER
CERTIFICATE OF ARCHITECT
SIGNATURE OF ARCHITECT
TITLE
SECTION, CC
PROJECT
PROPOSED ADDITION OF FOUR FLOOR AND SOME CHANGES TO B+G+XX STORIED RESIDENTIAL BUILDING UNDER CONSTRUCTION AS PER B.P. NO. 2018030007 DATED 20.04.2018 UNDER RULE 28 (2)(B) AND 49A OF BUILDING RULES 2009 AT PREMISES NO. 1638, MANICKTALA MAIN ROAD, KOLKATA-700054, WARD NO. 62, BOROUGH-III, P.S.-MANICKTALA
SCALE 1:100
P.K.SINHA
AGRAWAL & ASSOCIATES
BED ROOM
LIVING/DINING
KITCHEN
TOILET
OPEN TERRACE
GYMNASIUM
GUEST ROOMS
SPACE FOR AUDITORIUM
SPACE FOR CAR PARKING
ENTRANCE LOBBY
LIFT
COMMUNITY HALL
Roof Level
23rd Floor Lev.
22nd Floor Lev.
21st Floor Lev.
20th Floor Lev.
19th Floor Lev.
18th Floor Lev.
17th Floor Lev.
16th Floor Lev.
15th Floor Lev.
14th Floor Lev.
13th Floor Lev.
12th Floor Lev.
11th Floor Lev.
10th Floor Lev.
9th Floor Lev.
8th Floor Lev.
7th Floor Lev.
6th Floor Lev.
5th Floor Lev.
4th Floor Lev.
3rd Floor Lev.
2nd Floor Lev.
1st Floor Lev.
Ground Floor
Ground Floor