THE KOLKATA MUNICIPAL CORPORATION
BUILDING PERMIT
No. 2011030005 & 201403053
Date. 04/09/2014 Borough No. III
Ex. Engineer / Asst. Engineer
Bor. No. III Bor. No. III
BUILDING DEPARTMENT

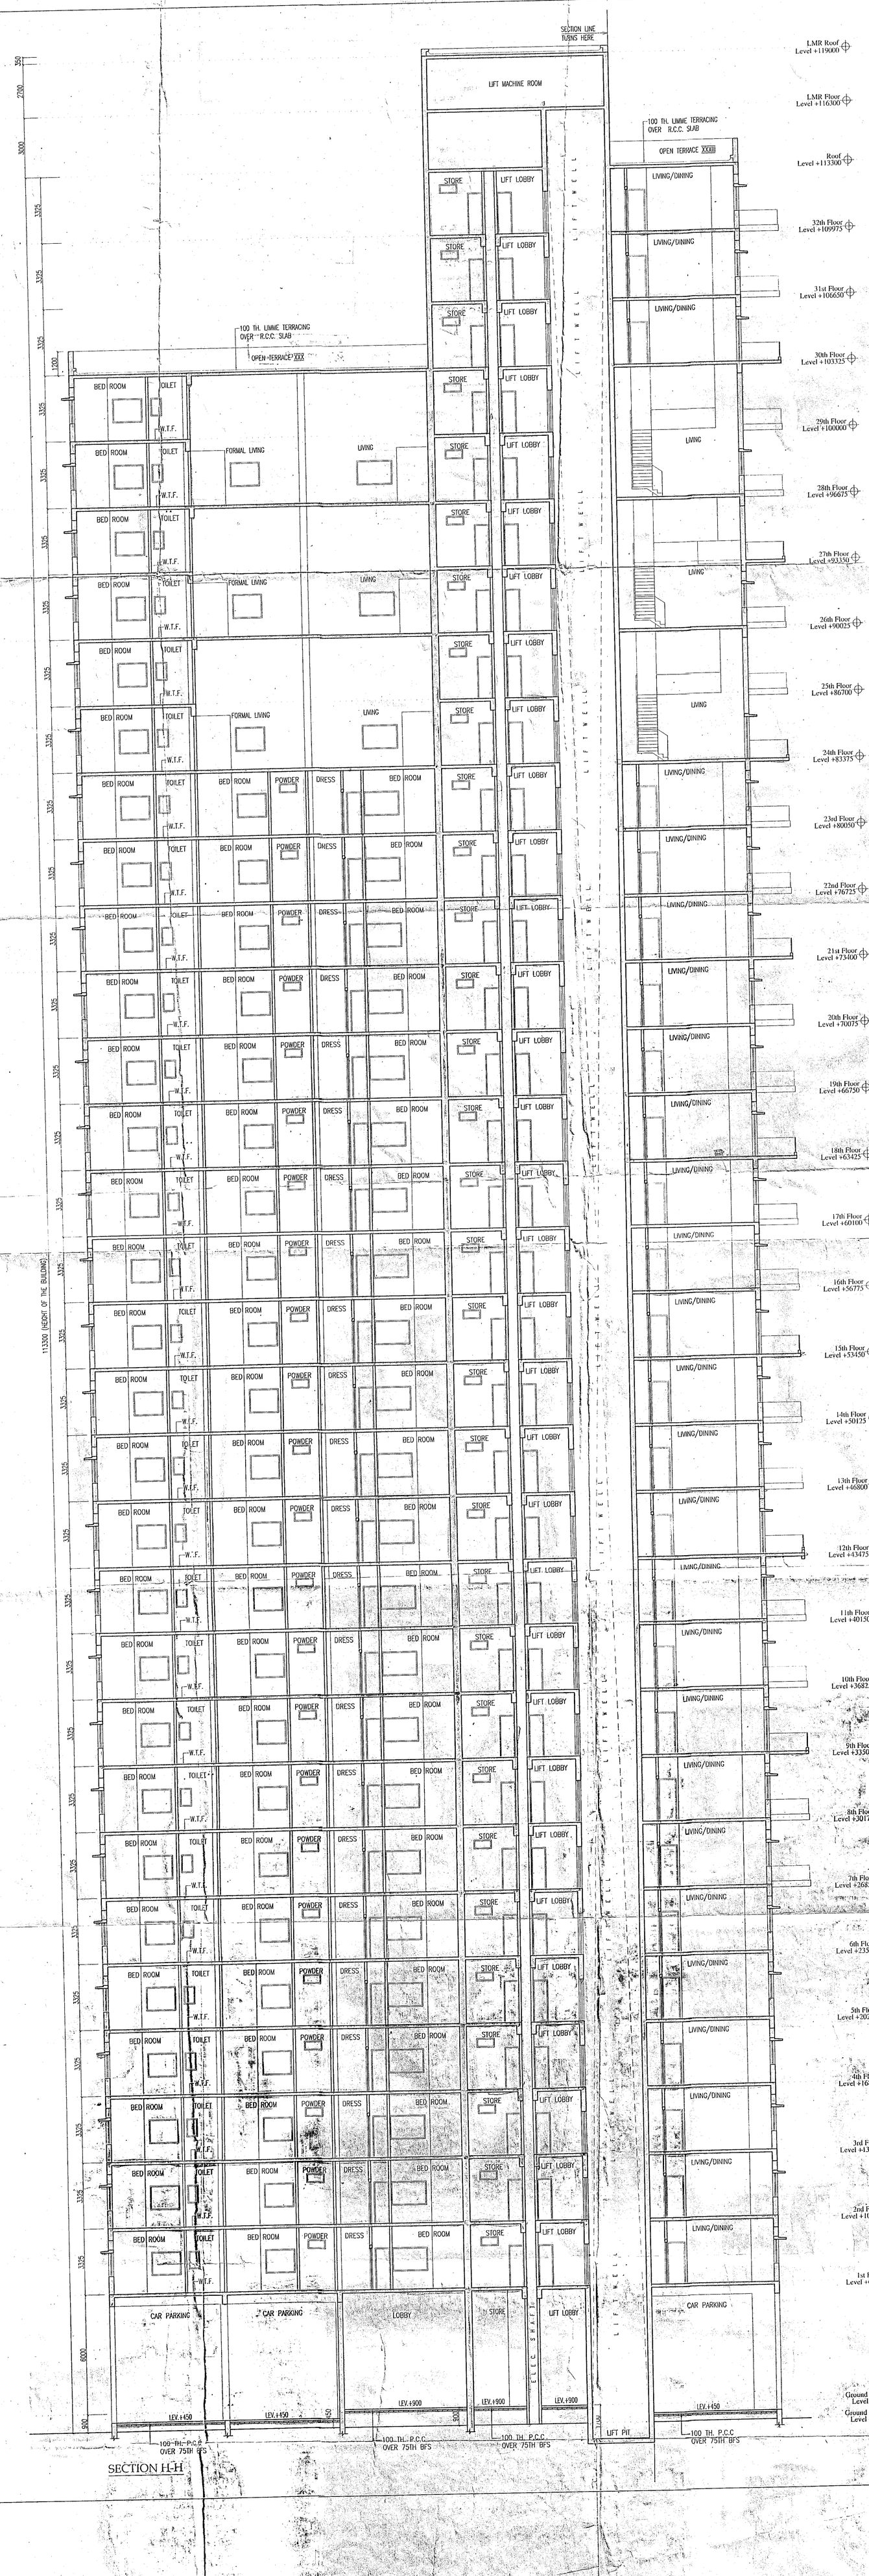

SECTION H-H

SCHEDULE OF DOORS & WINDOWS

TYPE	SILL	LINTEL	SIZE	TYPE	SILL	LINTEL	SIZE
D1	–	2100	1200X2100	W	900	2100	3000X1200
D2	–	2100	900X2100	W1	900	2100	1800X1200
D3	–	2100	825X2100	W2	900	2100	1500X1200
D4	–	2100	750X2100	W3	900	2100	750X1200
DW	–	2100	1800X2100	WK	1050	2100	900X1050
DW1	–	2100	1500X2100	WS	900	2100	1500X1200
				WS1	900	2100	1000X1200
				V	1200	2100	600X900

GENERAL NOTES

1. ALL DIMENSIONS ARE IN MM.
2. ALL EXTERNAL WALLS 250TH. & 200TH. & INTERNAL WALLS 125 THK. UNLESS OTHERWISE MENTIONED.
3. ALL MASONRY WORKS ARE BOUNDED BY CEMENT MORTAR (1:6) & (1:4).
4. EXTERNAL PLASTER IS 25TH. & INTERNAL PLASTER IS 12MM. TH.WITH 1:4 MORATAR.
5. ALL CONC. GRADE IS M20 (1:1.5:3).

For Tanishque Vinimay Pvt. Ltd.
Samudra Vyapaar Pvt. Ltd.
Sa Nikat Pvt. Ltd.
Elephantus Developers Pvt. Ltd.
Fresa Builders Pvt. Ltd.
Fresa Constructions Pvt. Ltd.
Historia Builders Pvt. Ltd.
Fresa Properties Pvt. Ltd.
(Director/Authorised Signatory)

For Mani Griha Nirman Pvt. Ltd.
Fresa Real Estate Pvt. Ltd.
Elephantus Projects Pvt. Ltd.
Fragum Real Estate Pvt. Ltd.
Fragum Projects Pvt. Ltd.
Bloombuilt Construction Pvt. Ltd.
(Director/Authorised Signatory)

PARASMANI PROPERTIES PVT. LTD.
Director / Authorised Signatory

SHANSUD MARKETING PVT. LTD.
Director / Authorised Signatory

MANI SQUARE LIMITED
Director / Authorised Signatory

SIGNATURE OF OWNER

CERTIFICATE OF STRUCTURAL ENGINEER

CERTIFIED THAT, "THE STRUCTURAL DESIGN & DRAWINGS OF BOTH FOUNDATION & SUPER STRUCTURE OF THE BUILDING HAS BEEN MADE BY ME CONSIDERING ALL POSSIBLE LOADS INCLUDING THE SEISMIC LOAD AS PER THE NATIONAL BUILDING CODE OF INDIA & CERTIFIED THAT IT IS SAFE & STABLE IN ALL RESPECTS".

SUMITA DEY
M.C.E, M.I.E., C.E.
ESE/I/93

SIGN. OF STRUCTURAL ENGINEER.

RAKESH ANAND
K.M.C. E S E (I) 98
30, LAKE AVENUE-Kol-26
Consulting Engineer

SIGN. OF STRUCTURAL ENGINEER REVIEWER.

SHYAMAL KUMAR MITRA, B.E. (CIVIL)
GEO-TECHNICAL CONSULTANT
LICENSE NO. BM/GEO-TECH/17

SIGN. OF GEO-TECHNICAL ENGINEER.

CERTIFICATE OF ARCHITECT

THE L.B.A. HAS CERTIFIED ON THE PLAN ITSELF WITH FULL RESPONSIBILITY THAT THE BUILDING PLAN HAS BEEN DRAWN UP AS PER PROVISION OF K.M.C. BLDG. RULES 2009, AS AMENDED FROM TIME TO TIME AND THAT THE SITE CONDITION INCLUDING THE WIDTH OF THE ABUTTING ROAD CONFIRM WITH THE PLAN AND IT IS A BUILD ABLE SITE AND NOT A TANK OR A FILLED UP TANK.

Rajkumar Agarwal
Architect
Member of Council of
Architecture CA / 94 / 17940

SIGNATURE OF ARCHITECT

TITLE — BLOCK–B

SECTION 'H – H'

PROJECT

PROPOSED G+PARTLY XXIX & PARTLY XXXII STORIED RESIDENTIAL BUILDING U/S 394 OF THE KOLKATA MUNICIPAL CORPORATION ACT, 1980 IN ADDITION TO THE BUILDING SANCTIONED VIDE BUILDING PERMIT NOS. 2011030005 & 201403053 DATED 21.04.2011 & 04.09.2014 RESPECTIVELY AT PERMISES NO. 33A, CANAL CIRCULAR ROAD, KOLKATA–700054, WARD NO. 31, BOROUGH–III, P.S. MANICKTALA.

DATE	JOB. NO.	DEALT	CHECKED	SHEET NO.
25.11.14	ARCH/2013/495	SOMNATH	TUMPA	27

SCALE–1:100

ASSOCIATE ARCHITECT
RAJ AGRAWAL & ASSOCIATES
8B, ROYD STREET, KOLKATA–16