THE KOLKATA MUNICIPAL CORPORATION
BUILDING PERMIT
No. 2014050308/5
Date 04/12/14 Borough No. III
by I. C. & E.
Ex. Engineer / Asstt. Engineer
Bor. No. XXX Bor. No. XXX
BUILDING DEPARTMENT

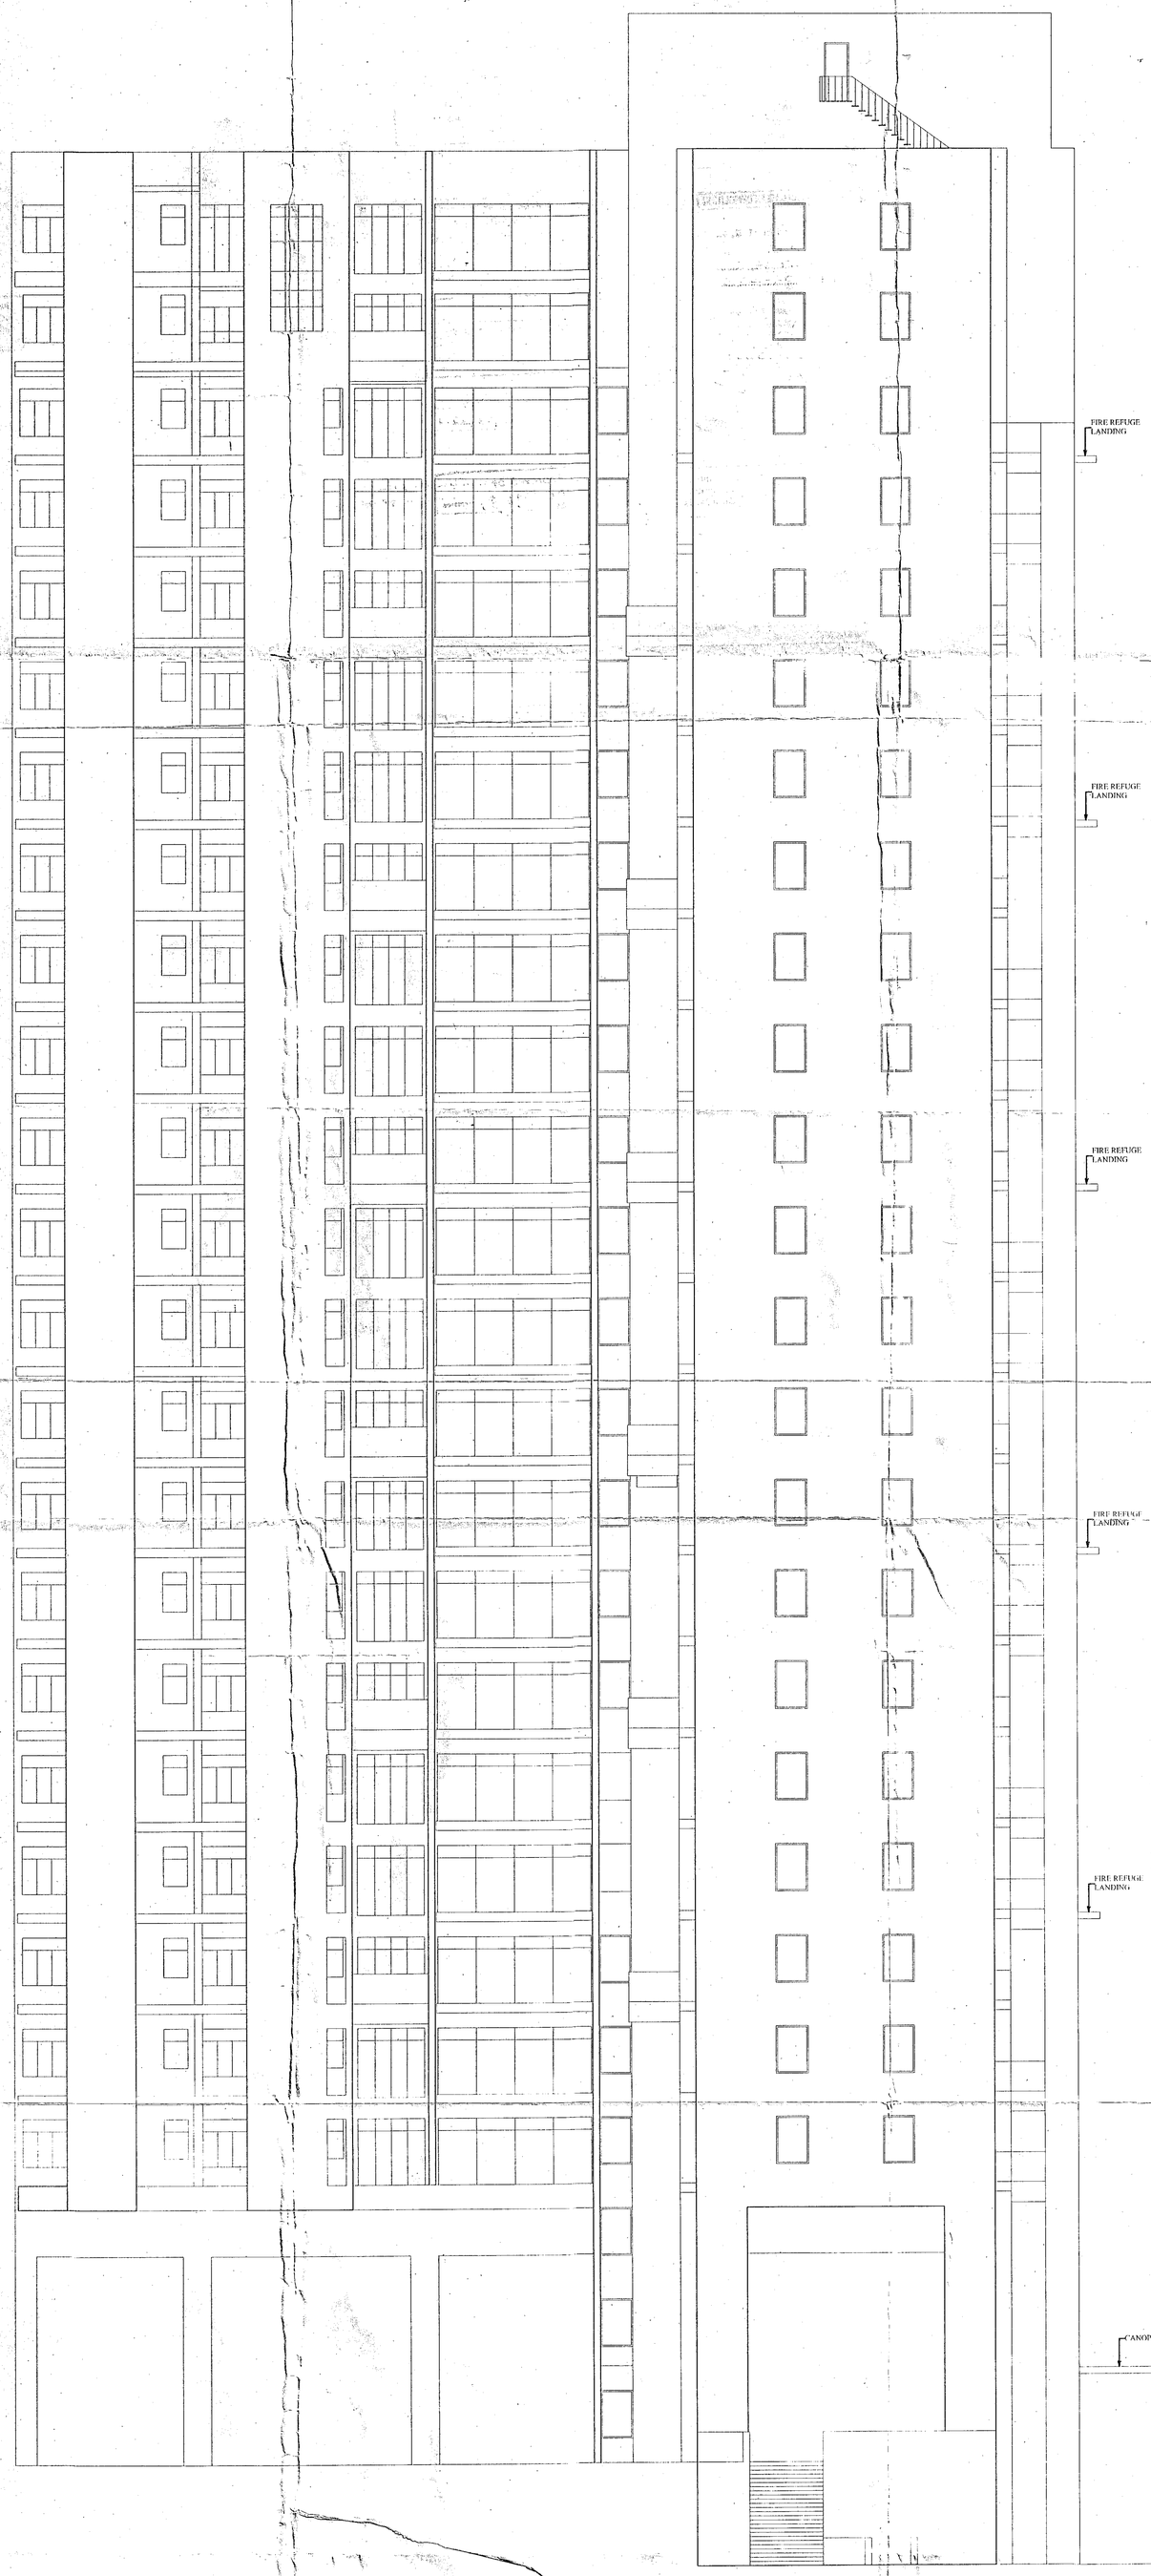


FRONT ELEVATION

| SCHEDULE OF DOOR | | | | SCHEDULE OF WINDOW | | | |
|---|---|---|---|---|---|---|---|
| TYPE | CILL LVL. | LIN.LVL. | SIZE | TYPE | CILL LVL. | LIN.LVL. | SIZE |
| D1 | 00 | 2100 | 750X2100 | W | 800 | 2550 | 1075X1750 |
| D2 | 00 | 2100 | 800X2100 | W1 | 1100 | 2550 | 600X1450 |
| D3 | 00 | 2100 | 900X2100 | W1a | 1100 | 2550 | 600X1450 |
| D4 | 00 | 2100 | 1000X2100 | W2 | 1100 | 2550 | 800X1450 |
| D5 | 00 | 2100 | 1200X2100 | W2a | 1100 | 2550 | 750X1450 |
| D6 | 00 | 2100 | 1500X2100 | W3 | 1100 | 2550 | 900X1450 |
| D6a | 00 | 2100 | 1500X2100 | W3a | 1100 | 2550 | 1000X1450 |
| D6b | 00 | 2100 | 1500X2100 | W4 | 150 | 2550 | 1200X2400 |
| D7 | 00 | 2100 | 1800X2100 | W4a | 1100 | 2550 | 1200X1450 |
| GD1 | 00 | 2100 | | W4b | 800 | 2550 | 1200X1750 |
| GD1a | 00 | 2100 | | W5 | 800 | 2550 | 1375X1750 |
| | | | | W5a | 800 | 2550 | 1500X1750 |
| GD2 | 00 | 2100 | | W6 | 800 | 2550 | 1550X1750 |
| GD3 | 00 | 2100 | | W6a | 1700 | 2550 | 1550X850 |
| GD4 | 00 | 2100 | | W6b | 800 | 2550 | 1650X1750 |
| GD5 | 00 | 2200 | | W6c | 800 | 2550 | 1200X1750 |
| GD5a | 00 | 2200 | | W7 | 150 | 2550 | 1800X2400 |
| GD6 | 00 | 2200 | | W7a | 800 | 2550 | 1800X1750 |
| GD7 | 00 | 2100 | | W8 | 800 | 2550 | 1800X1750 |
| SD1 | 00 | 2100 | 1600X2100 | W9 | 150 | 2550 | 1900X2400 |
| SD2 | 00 | 2100 | 2915X2100 | W9a | 800 | 2550 | 2000X1750 |
| SD4 | 00 | 2100 | 1225X2100 | W10 | 800 | 2550 | 2400X1750 |
| SD5 | 00 | 2100 | 1650X2100 | W10a | 150 | 2550 | 1925X2400 |
| SD6 | 00 | 2100 | 1800X2100 | W11 | 150 | 2550 | 2875X2400 |
| SD7 | 00 | 2100 | 2500X2100 | W11a | 00 | 2550 | 3425X2550 |
| SD8 | 00 | 2100 | 2100X2100 | W12 | 00 | 2550 | 3000X2550 |
| SD9 | 00 | 2100 | 1900X2100 | W12a | 00 | 2550 | 2500X2550 |
| SD10 | 00 | 2100 | 3425X2100 | W13 | 00 | 2550 | 3275X2550 |
| DW | 00'100 | 2100 | 1425X2100 | W14 | 00 | 2550 | 3500X2550 |
| DW1 | 00'100 | 2100 | 1525X2100 | W15 | 00 | 2550 | 5800X2550 |
| DW1a | 00'100 | 2100 | 1550X2100 | G1 | 150 | 2550 | AS PER ELEVATION |
| DW1b | 00'100 | 2100 | 1700X2100 | G2 | 150 | 2550 | |
| DW1c | 00'100 | 2100 | 2000X2100 | G3 | 150 | 2550 | |
| DW2 | 00'100 | 2100 | 3000X2100 | G4 | 150 | 2550 | |
| DW3 | 00'100 | 2100 | 7475X2100 | G5 | 150 | 2550 | |
| DW3a | 00'100 | 2100 | 7425X2100 | G6 | 150 | 2550 | |
| DW3b | 00'100 | 2100 | 2100X2100 | G8 | 150 | 2550 | |
| DW4 | 00'100 | 2100 | 1975X2100 | G9 | 150 | 2550 | |
| DW5 | 00'100 | 2100 | 5800X2100 | G10 | 150 | 2550 | |
| DW6 | 00'100 | 2100 | 5800X2100 | G10a | 150 | 2550 | |
| | | | | G12 | 150 | 2550 | |
| | | | | G13 | 150 | 2550 | |
| | | | | G14 | 150 | 2550 | |
| | | | | G15 | 150 | 2550 | |
| | | | | G16 | 150 | 2550 | |
| | | | | G17 | 150 | 2550 | |

## GENERAL NOTES

1.ALL DIMENSIONS ARE IN MM.
2.ALL EXTERNAL WALLS 250 TH. & INTERNAL WALLS 75 THK. UNLESS OTHERWISE MENTIONED.
3.ALL MASONRY WORKS ARE BOUNDED BY CEMENT MORTAR (1:6) & (1:4).
4.EXTERNAL PLASTER IS 25 TH. & INTERNAL PLASTER IS 12MM. TH.WITH 1:4 MORTAR.
5.ALL CONC. GRADE IS M20 (1:1.5:3).

For Tanishque Vinimay Pvt. Ltd.
Sanudra Vyapaar Pvt. Ltd.
Sa Niket Pvt. Ltd.
Elephantus Developers Pvt. Ltd.
Fresa Builders Pvt. Ltd.
Fresa Construction Pvt. Ltd.
Historia Builders Pvt. Ltd.
Fresa Properties Pvt. Ltd.
(Director/Authorised Signatory)

PARASMANI PROPERTIES PVT. LTD.
Director / Authorised Signatory

SHANSUD MARKETING PVT. LTD.
Director / Authorised Signatory

For Mani Griha Nirman Pvt. Ltd.
Fresa Real Estate Pvt. Ltd.
Elephantus Projects Pvt. Ltd.
Fragum Real Estate Pvt. Ltd.
Fragum Projects Pvt. Ltd.
Bloombuild Construction Pvt. Ltd.
(Director/Authorised Signatory)

MANI SQUARE LIMITED
Director / Authorised Signatory

SIGNATURE OF OWNER

## CERTIFICATE OF STRUCTURAL ENGINEER

CERTIFIED THAT, "THE STRUCTURAL DESIGN & DRAWINGS OF BOTH FOUNDATION & SUPER STRUCTURE OF THE BUILDING HAS BEEN MADE BY ME CONSIDERING ALL POSSIBLE LOADS INCLUDING THE SEISMIC LOAD AS PER THE NATIONAL BUILDING CODE OF INDIA & CERTIFIED THAT IT IS SAFE & STABLE IN ALL RESPECTS".

SUMITA DEY
M.C.E, M.I.E., C.E.
ESE/I/93

SIGN. OF STRUCTURAL ENGINEER.

Rakesh Anand
RAKESH ANAND
K.M.C. E S E (I) 98
30, LAKE AVENUE-Kol-26
Consulting Engineer

SIGN. OF STRUCTURAL ENGINEER REVIEWER.

SHYAMAL KUMAR MITRA B.E. (CIVIL)
GEO-TECHNICAL CONSULTANT
LICENSE NO. BM/GEOTECH/17

SIGN. OF GEO-TECHNICAL ENGINEER.

## CERTIFICATE OF ARCHITECT

THE L.B.A. HAS CERTIFIED ON THE PLAN ITSELF WITH FULL RESPONSIBILITY THAT THE BUILDING PLAN HAS BEEN DRAWN UP AS PER PROVISION OF K.M.C. BLDG. RULES 2009, AS AMENDED FROM TIME TO TIME AND THAT THE SITE CONDITION INCLUDING THE WIDTH OF THE ABUTTING ROAD CONFIRM WITH THE PLAN AND IT IS A BUILD ABLE SITE AND NOT A TANK OR A FILLED UP TANK.

Rajkumar Agarwal
Architect
Member of Council of
Architecture CA / 94 / 17940

SIGNATURE OF ARCHITECT

| | |
|---|---|
| TITLE | TOWER-2 |
| FRONT ELEVATION | |

PROJECT
PROPOSED G+PARTLY XXIX & PARTLY XXXII STORIED RESIDENTAL BUILDING U/S 394 OF THE KOLKATA MUNICIPAL CORPORATION ACT, 1980 IN ADDITION TO THE BUILDING SANCTIONED VIDE BUILDING PERMIT NOS. 2011030005 & 2014003053 DATED 21.04.2011 & 04.09.2014 RESPECTIVELY AT PERMISES NO. 33A, CANAL CIRCULAR ROAD, KOLKATA-700054, WARD NO. 31, BOROUGH-III, P.S. MANICKTALA

| DATE | JOB. NO. | DEALT | CHECKED | SHEET NO. |
|---|---|---|---|---|
| 25.11.14 | ARCH/2013/495 | BIDHAN | | 13 |

SCALE-1:100

ASSOCIATE ARCHITECT

RAJ AGRAWAL & ASSOCIATES
8B, ROYD STREET, KOLKATA-16