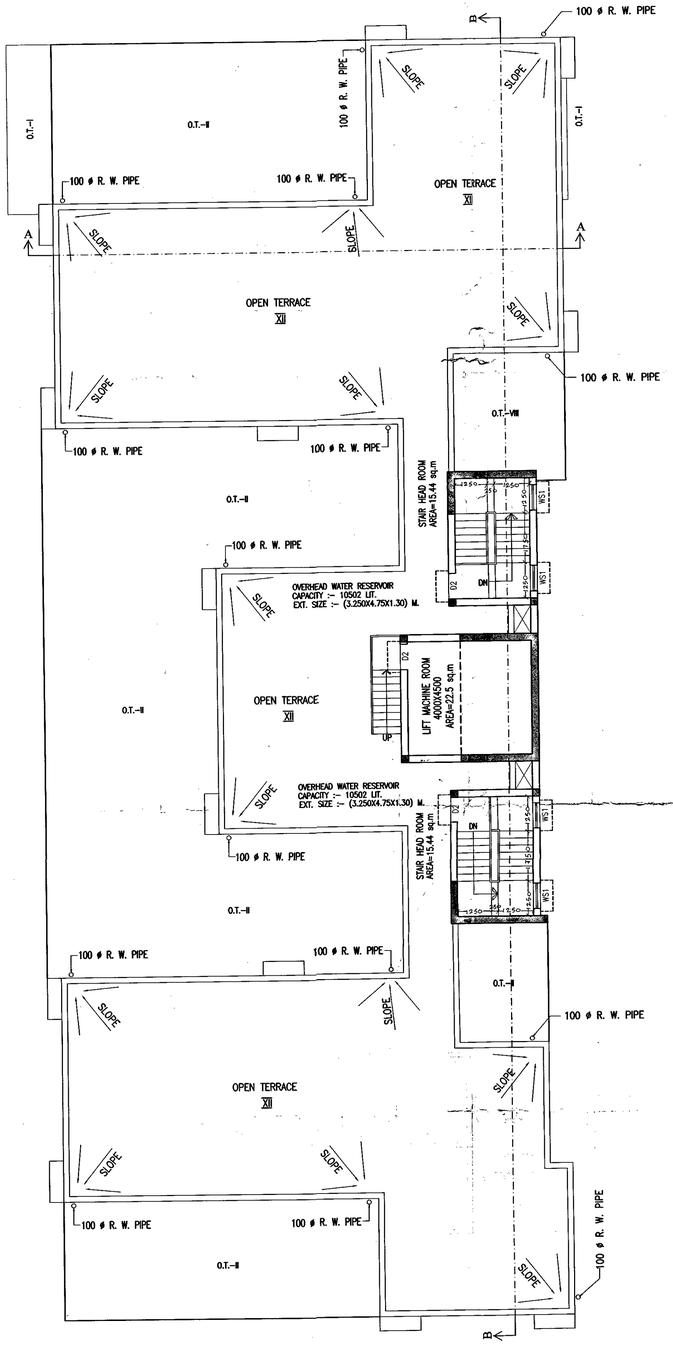


ROOF PLAN

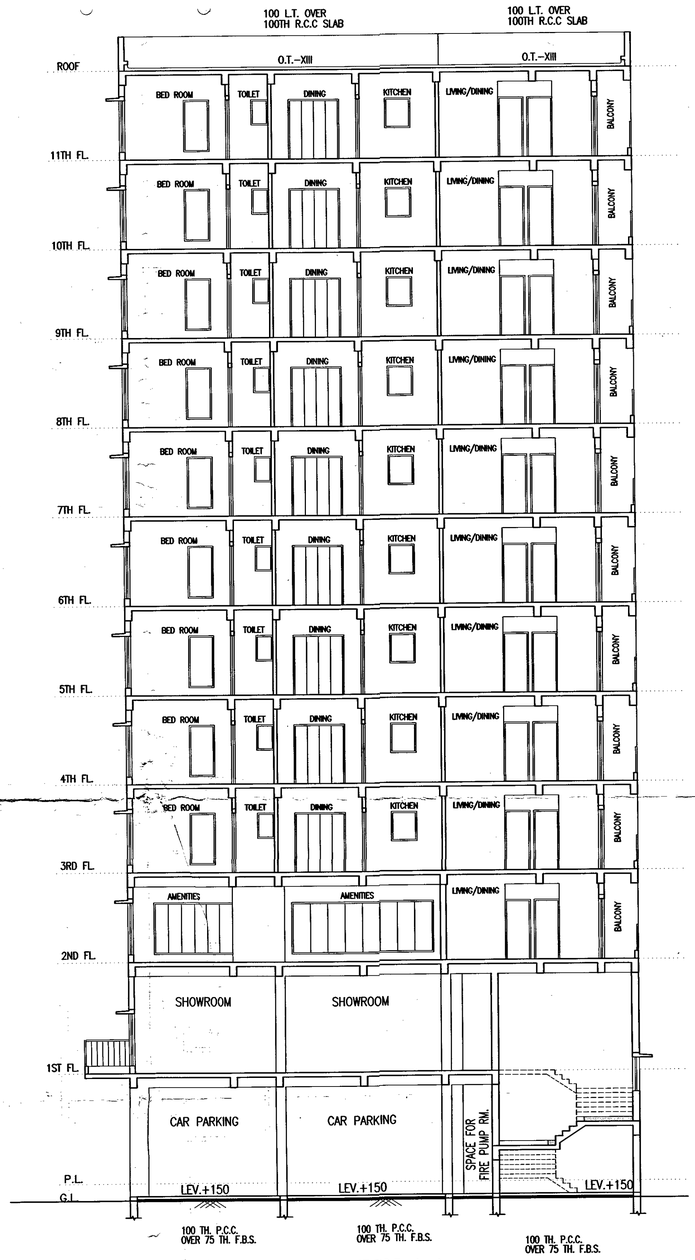


SECTION A-A

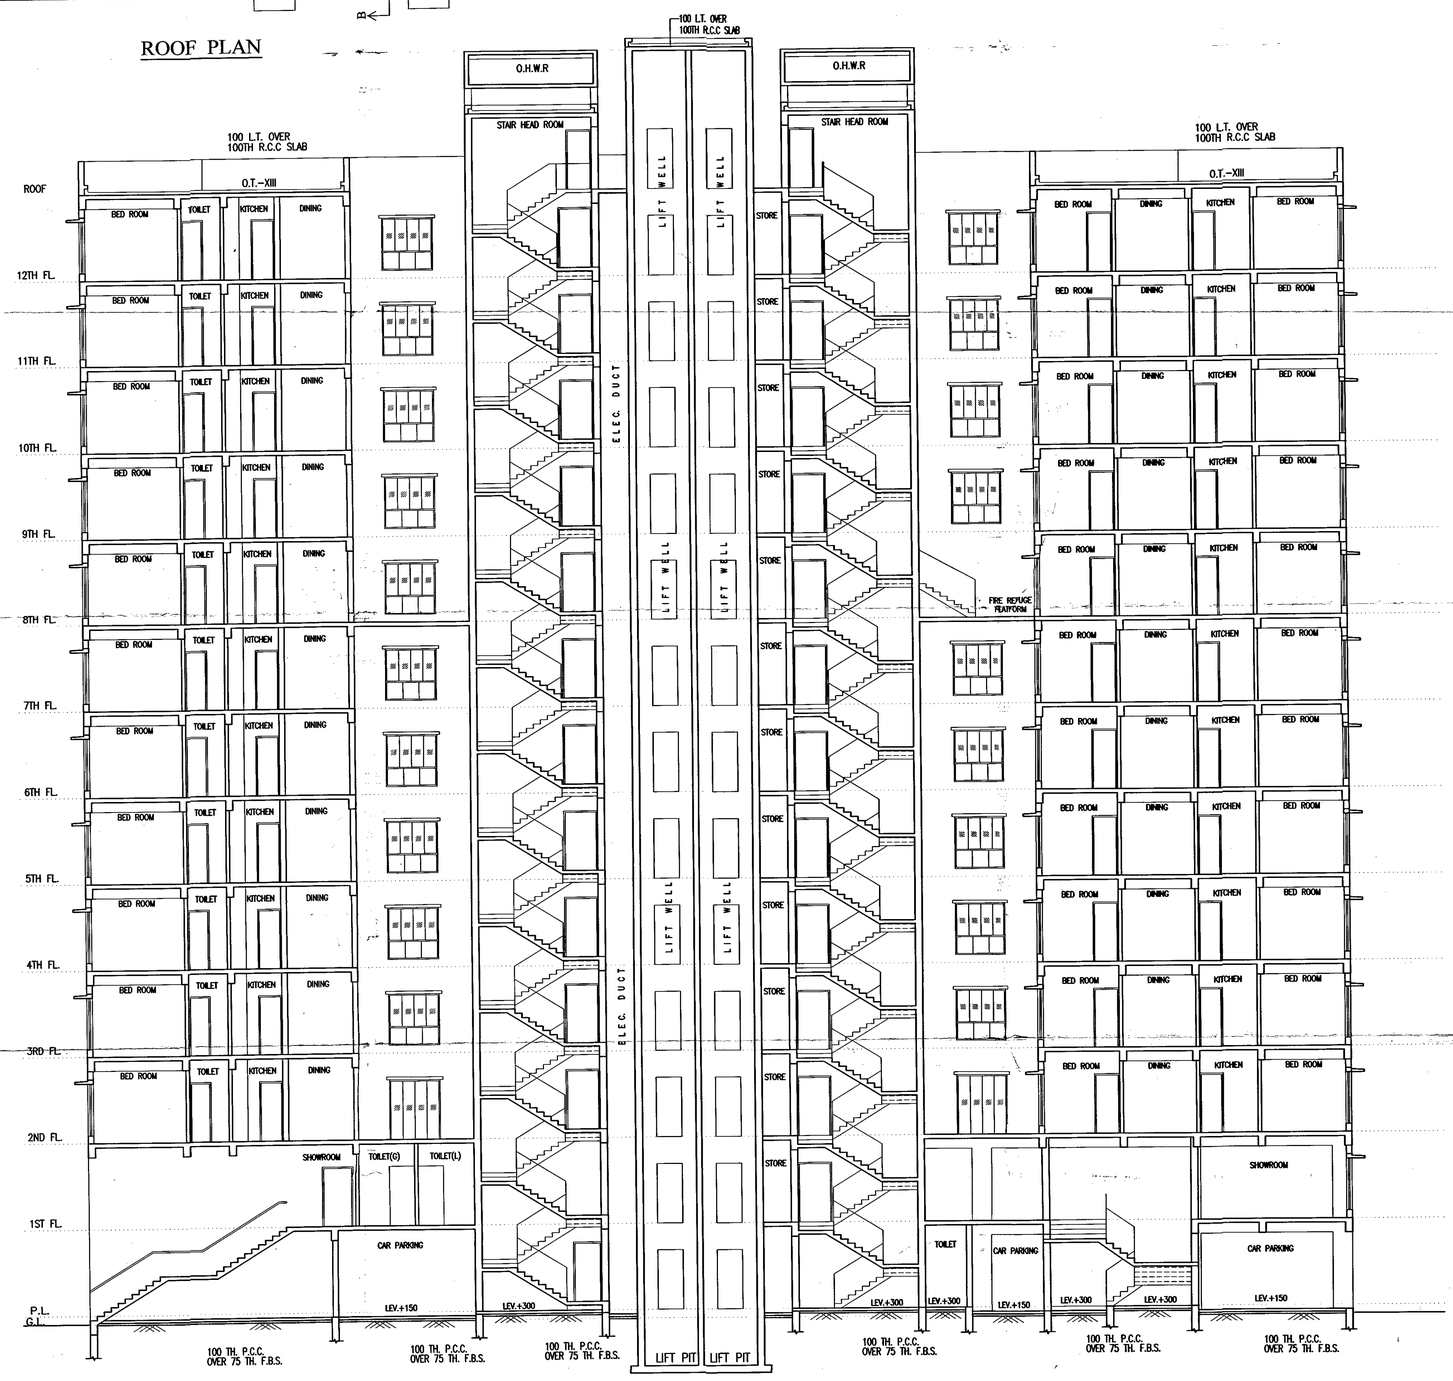


SECTION B-B

## SCHEDULE OF DOORS & WINDOWS

| TYPE | SILL | LINTEL | SIZE | TYPE | SILL | LINTEL | SIZE |
|---|---|---|---|---|---|---|---|
| D2400 | – | 2100 | 2400X2100 | W1 | 275 | 2100 | 1800X1825 |
| D1500 | – | 2100 | 1500X2100 | W2 | 275 | 2100 | 1500X1825 |
| D1 | – | 2100 | 1100X2100 | W3 | 275 | 2100 | 1350X1825 |
| D1A | – | 2100 | 1000X2100 | W4 | 275 | 2100 | 900X1825 |
| D2 | – | 2100 | 900X2100 | WK1 | 1050 | 2100 | 900X1050 |
| D3 | – | 2100 | 825X2100 | WS1 | 900 | 2100 | 900X1200 |
| D4 | – | 2100 | 750X2100 | V1 | 1200 | 2100 | 600X900 |
| DW1 | – | 2100 | 1800X2100 | V2 | 1200 | 2100 | 500X900 |

## GENERAL NOTES

1. ALL DIMENSIONS ARE IN MM.
2. ALL EXTERNAL WALLS 250TH. & 200TH. & INTERNAL WALLS 125 & 75 THK. UNLESS OTHERWISE MENTIONED.
3. ALL MASONRY WORKS ARE BOUNDED BY CEMENT MORTAR (1:6) & (1:4).
4. EXTERNAL PLASTER IS 25TH. & INTERNAL PLASTER IS 12MM. TH.WITH 1:4 MORATAR.
5. ALL CONC. GRADE IS M200 (1:1.5:3).

Constituted Attorney
REALMARK ORACLE PROJECT LLP

Partner/Authorised Signatory

SIGNATURE OF OWNER

## CERTIFICATE OF STRUCTURAL ENGINEER

CERTIFIED THAT, "THE STRUCTURAL DESIGN & DRAWINGS OF BOTH FOUNDATION & SUPER STRUCTURE OF THE BUILDING HAS BEEN MADE BY ME CONSIDERING ALL POSSIBLE LOADS INCLUDING THE SEISMIC LOAD AS PER THE NATIONAL BUILDING CODE OF INDIA & CERTIFIED THAT IT IS SAFE & STABLE IN ALL RESPECTS".

SUBIR CHANDRA SANYAL
B.C.E , A.M.I. STRUCT. E. (I)
E.B.S NO: 840, CLASS-I
E.S.E. NO. 007, CLASS-I
RAJPUR-SONARPUR MUNICIPALITY

SIGNATURE OF STRUCTURAL ENGINEER.

## CERTIFICATE OF ARCHITECT

THE E.B.S. HAS CERTIFIED ON THE PLAN ITSELF WITH FULL RESPONSIBILITY THAT THE BUILDING PLAN HAS BEEN DRAWN UP AS PER PROVISION OF WEST BENGAL MUNICIPAL BUILDING RULES 2007, AS AMENDED FROM TIME TO TIME AND THAT THE SITE CONDITION INCLUDING THE WIDTH OF THE ABUTTING ROAD CONFIRM WITH THE PLAN AND IT IS A BUILD ABLE SITE AND NOT A TANK OR A FILLED UP TANK.

Rajkumar Agarwal
Architect
Member of Council of
Architecture CA / 94 / 17940

SIGNATURE OF ARCHITECT

SIGNATURE OF STRUCTURAL REVIEWER

SIGNATURE OF GEO-TECHNICAL ENGINEER

TITLE

ROOF PLAN, SECTION AT–AA & SECTION AT–BB.

PROJECT

PROPOSED G+XI (40 MT. HT.) STORIED RESIDENTIAL BUILDING AT HOLDING NO.-460, NSC BOSE ROAD, NARENDRAPUR, L.R. DAG NO. - 2162, 2163, 2164, 2166 & L.R. KHATIAN NO. - 1629, 1628, 2307, 2308, 2309, KOLKATA-103, RATHTALA ,PS- SONARPUR, WARD NO- 26, J. L NO.-56, MOUZA-UKHILA PAIKPARA, DIST-SOUTH 24 PARGANAS UNDER RAJPUR SONARPUR MUNICIPALITY.

| DATE | JOB. NO. | DEALT | CHECKED | SHEET NO. |
|---|---|---|---|---|
| 11.06.18 | ARCH/612/2016 | ARGHA | ANIMESH | 1 OF 3 |

SCALE
1:100

ARCHITECT

N

RAJ AGRAWAL & ASSOCIATES
8B, ROYD STREET, KOLKATA - 16

Sanyalson Associates
Consultant Pvt. Ltd.
CONSULTANT PLANNER & STRUCTURAL ENGINEERS
KANUNGO PARK
P-157 KOLKATA-84

FOR OFFICE USE ONLY

CHECKED BY T. E. C.

The Plan is Presently approved subject to the changes as marked and on compliance of recomendation issued.
Director-in Charge
Fire prevention wing
W.B. Fire & Emergency Services
Govt. of West Bangal