SITE PLAN OF PREMISE NO. 209, PICNIC GARDEN ROAD.

KOLKATA - 700039

AREA OF PLOT = 7424.79 SQM.

BOROUGH NO. : VII WARD NO. : 67

SCALE 1:500

DATE : 04.04.2012.

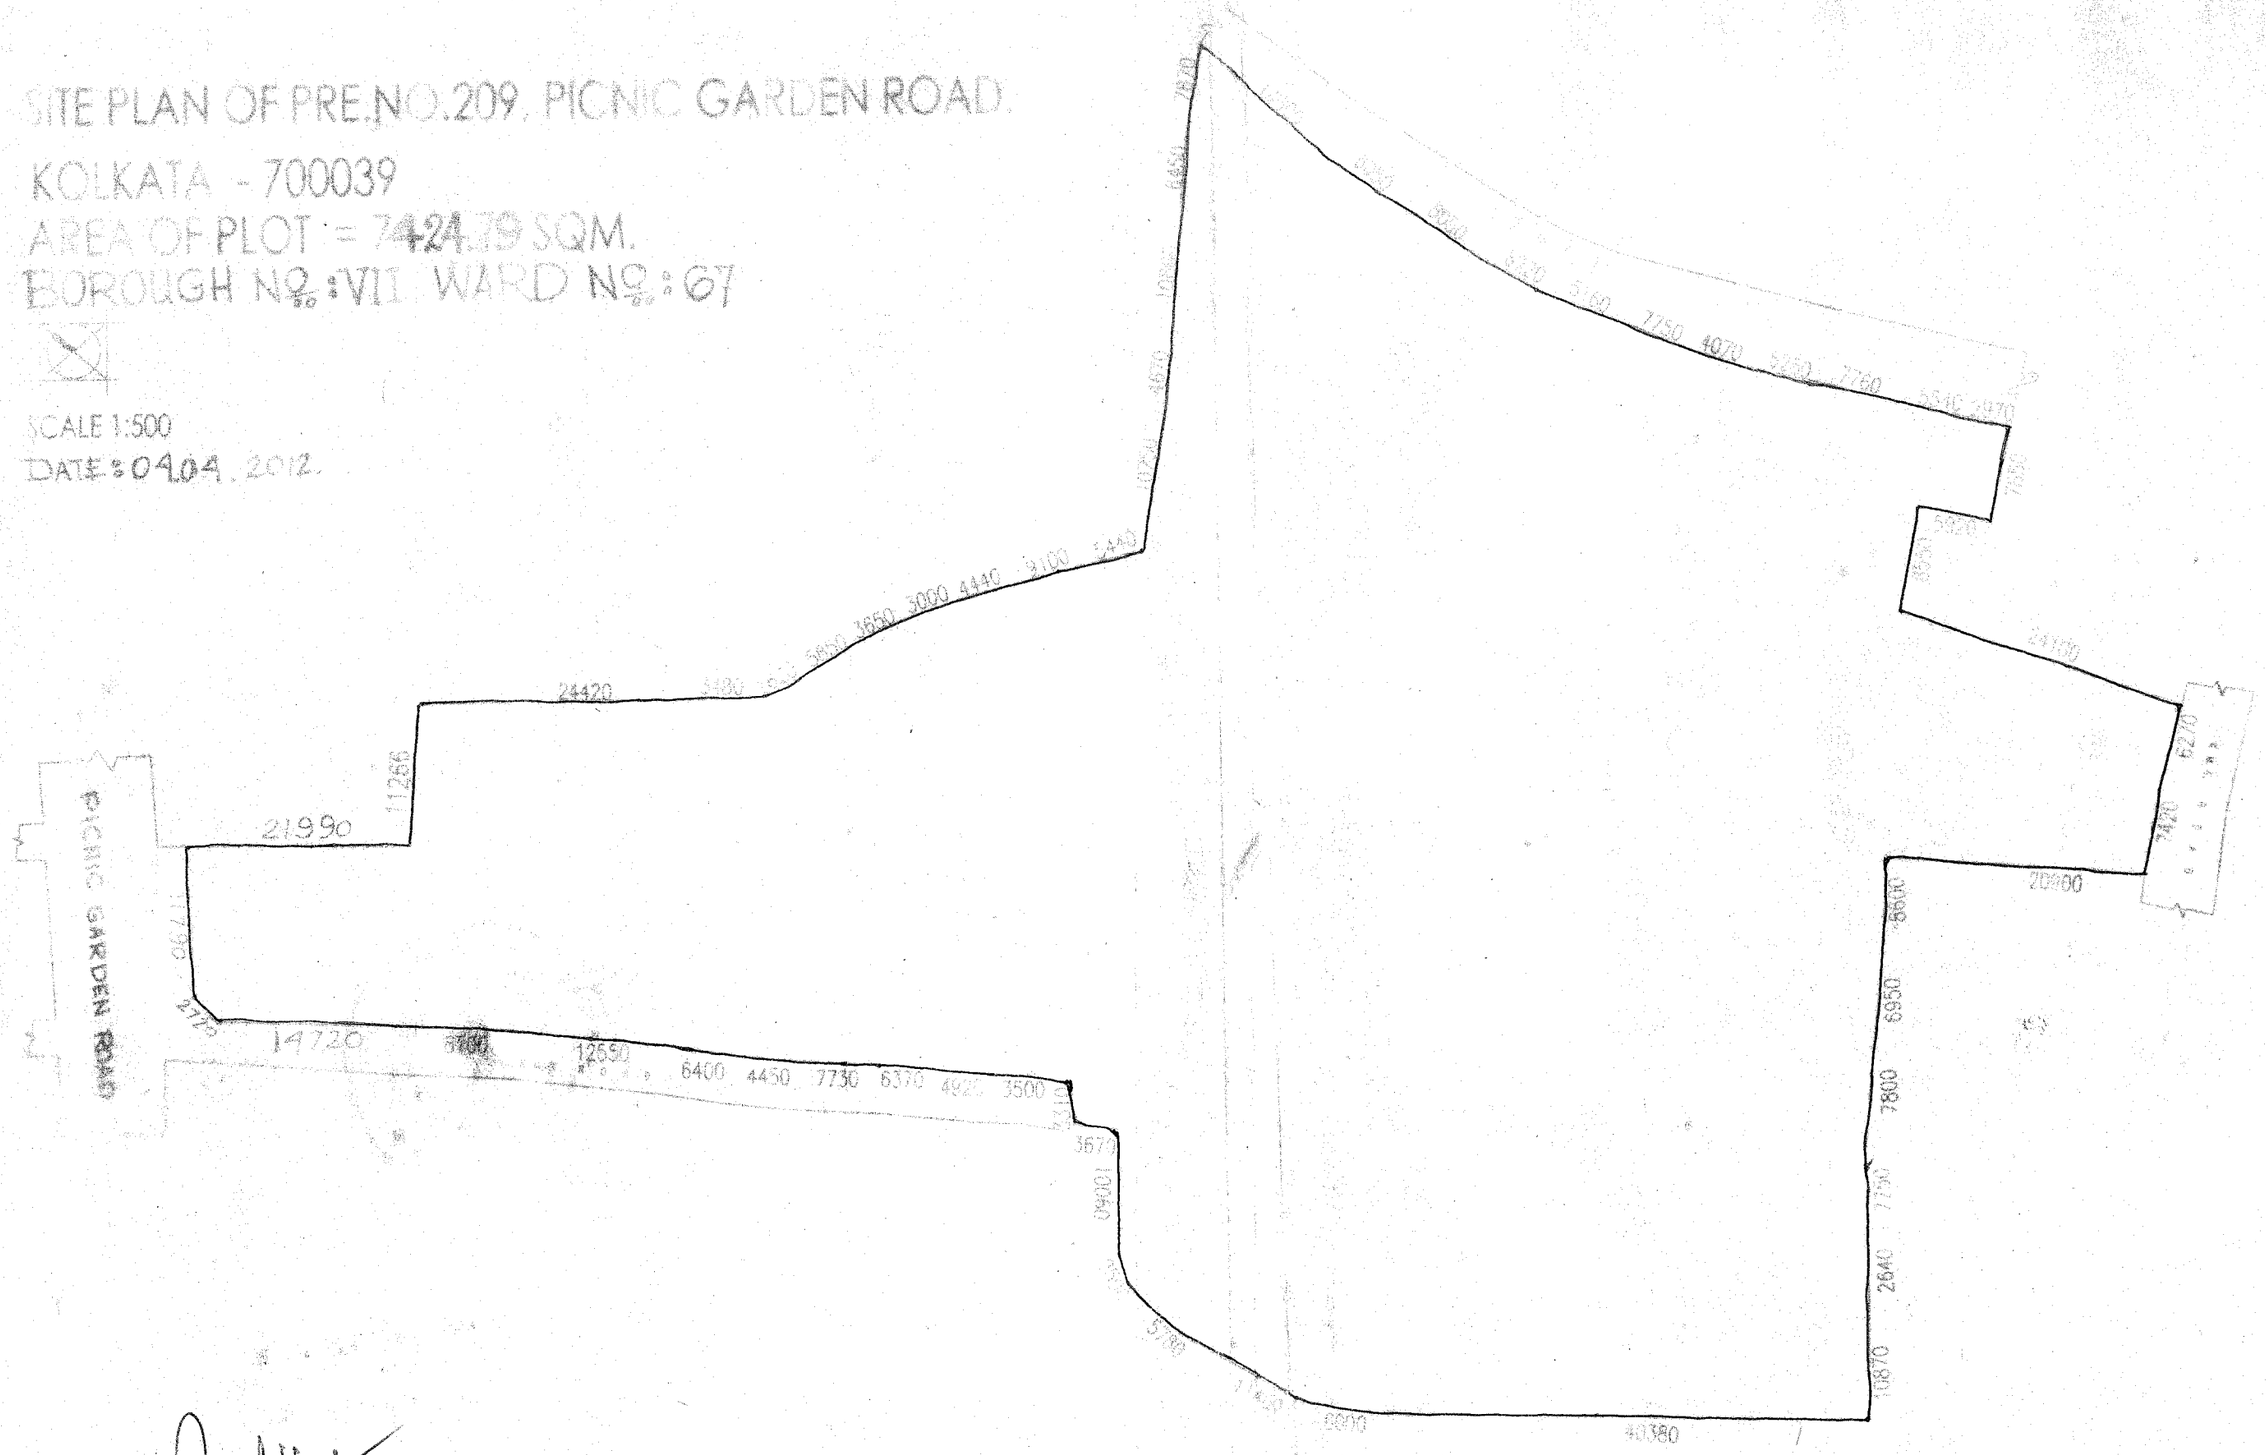

(Sushil Mohta)
Constituted Attorney of
Surya Engineering Pvt. Ltd
SIGNATURE OF OWNER

LOCATION- LATITUDE & LONGITUDE
22.528003 & 88.379293

7558.52 SQM.