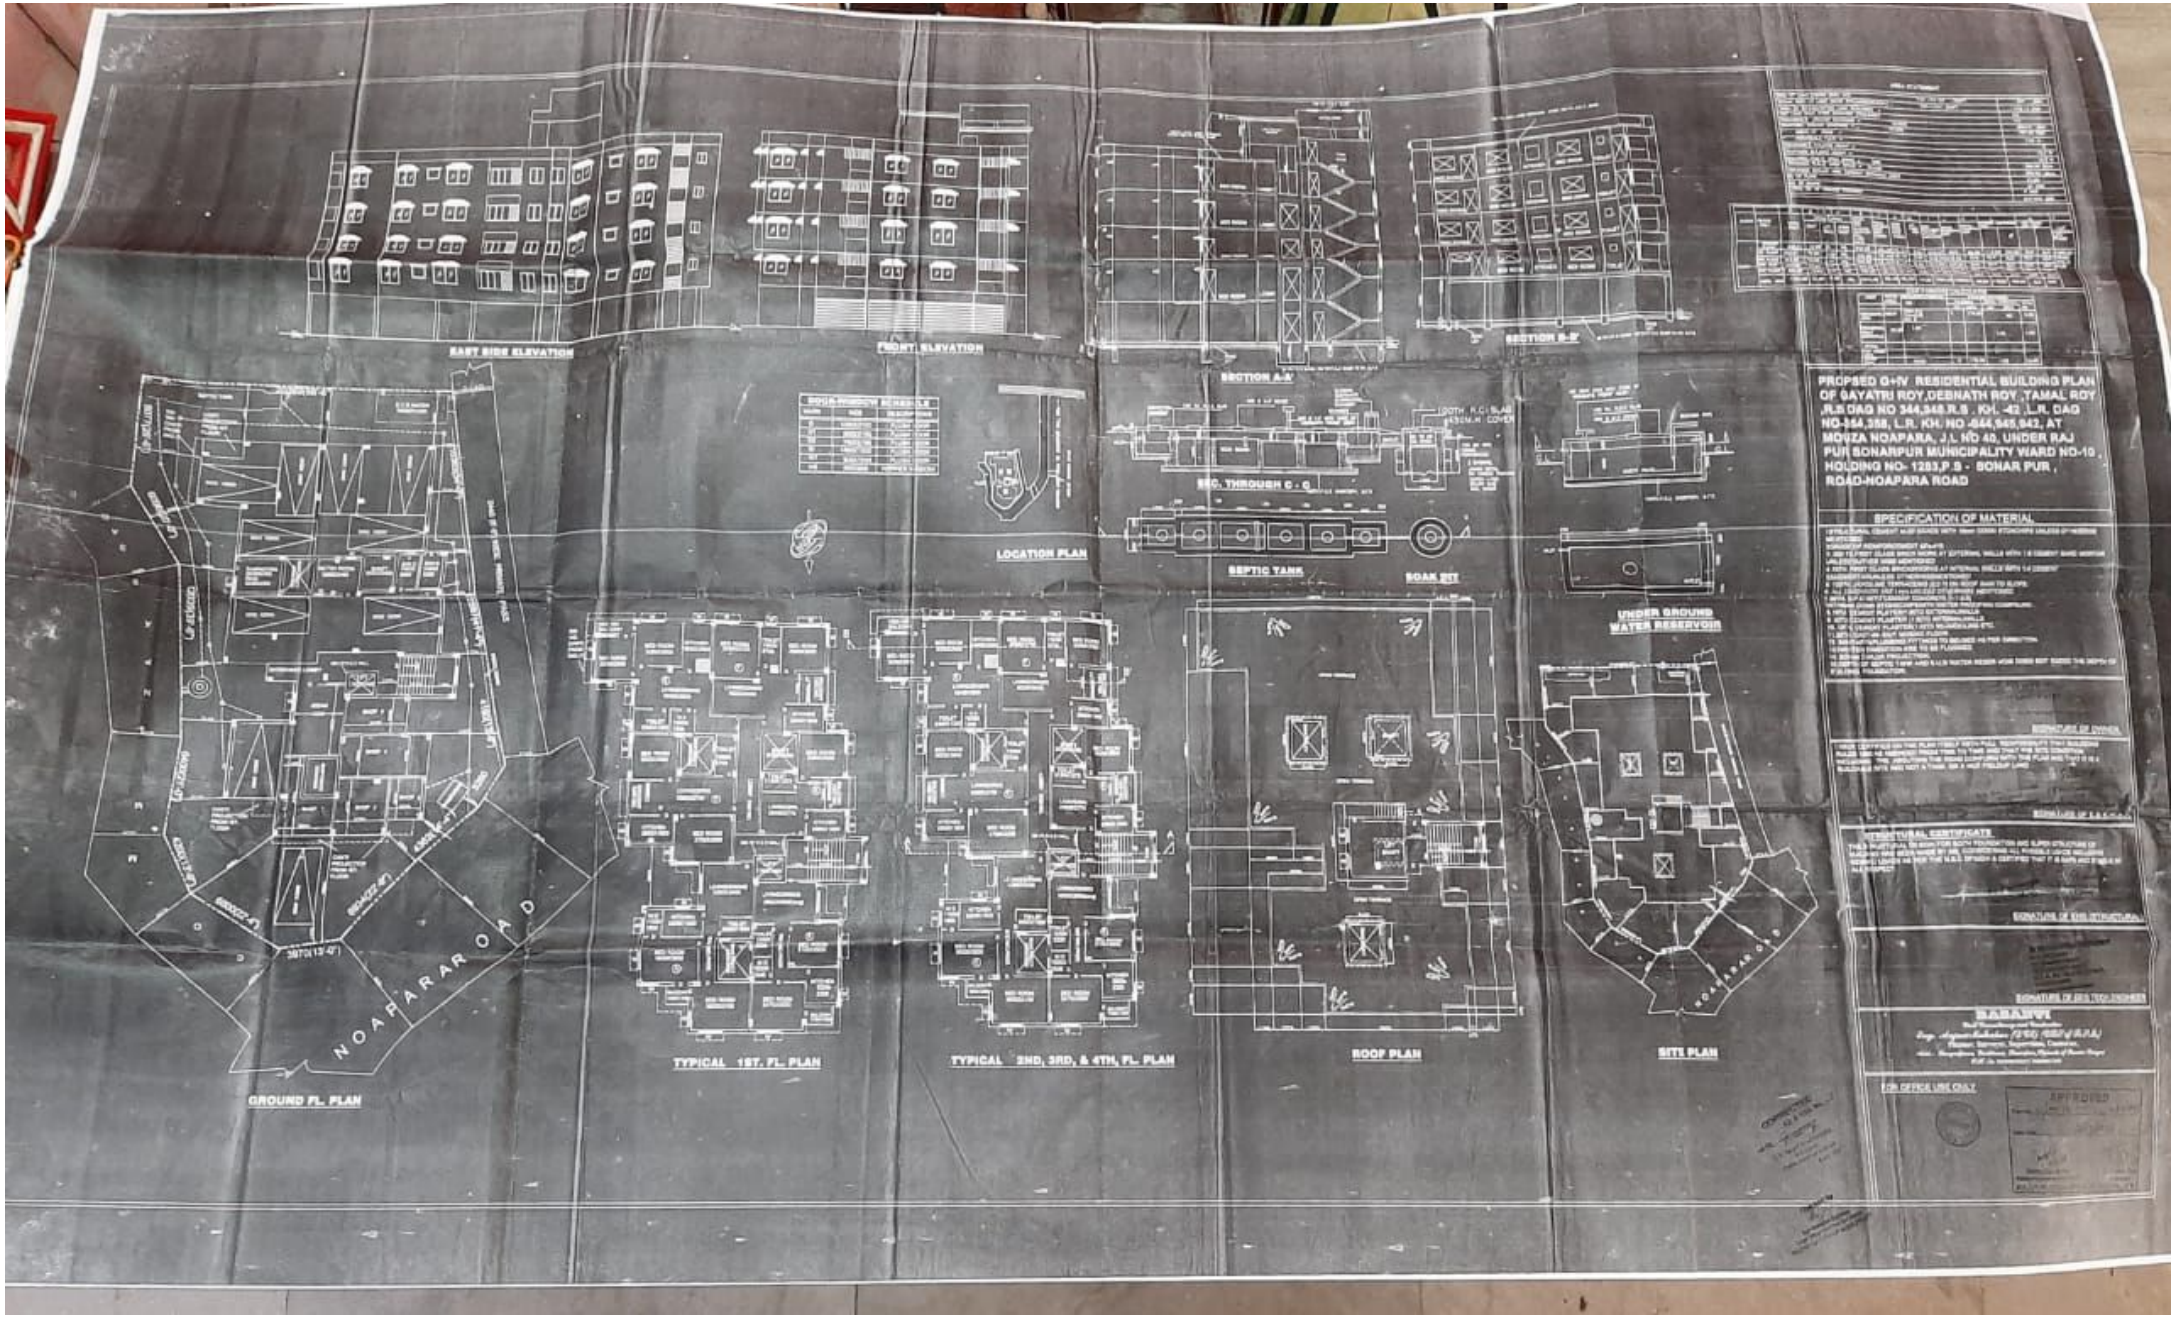
EAST SIDE ELEVATION
FRONT ELEVATION
SECTION A-A'
SECTION B-B'
LOCATION PLAN
SEPTIC TANK
SOAK PIT
UNDER GROUND WATER RESERVOIR
GROUND FL. PLAN
TYPICAL 1ST. FL. PLAN
TYPICAL 2ND, 3RD, & 4TH, FL. PLAN
ROOF PLAN
SITE PLAN
NOAPARA ROAD
PROPSED G+IV RESIDENTIAL BUILDING PLAN OF GAYATRI ROY,DEBNATH ROY ,TAMAL ROY ,R.S DAG NO 344,345 R.S , KH. -42 , L.R. DAG NO-184,358, L.R. KH. NO -644,645,643, AT MOUZA NOAPARA, J.L NO 40, UNDER RAJ PUR SONARPUR MUNICIPALITY WARD NO-19 , HOLDING NO- 1283,P.S - SONAR PUR , ROAD-NOAPARA ROAD
SPECIFICATION OF MATERIAL