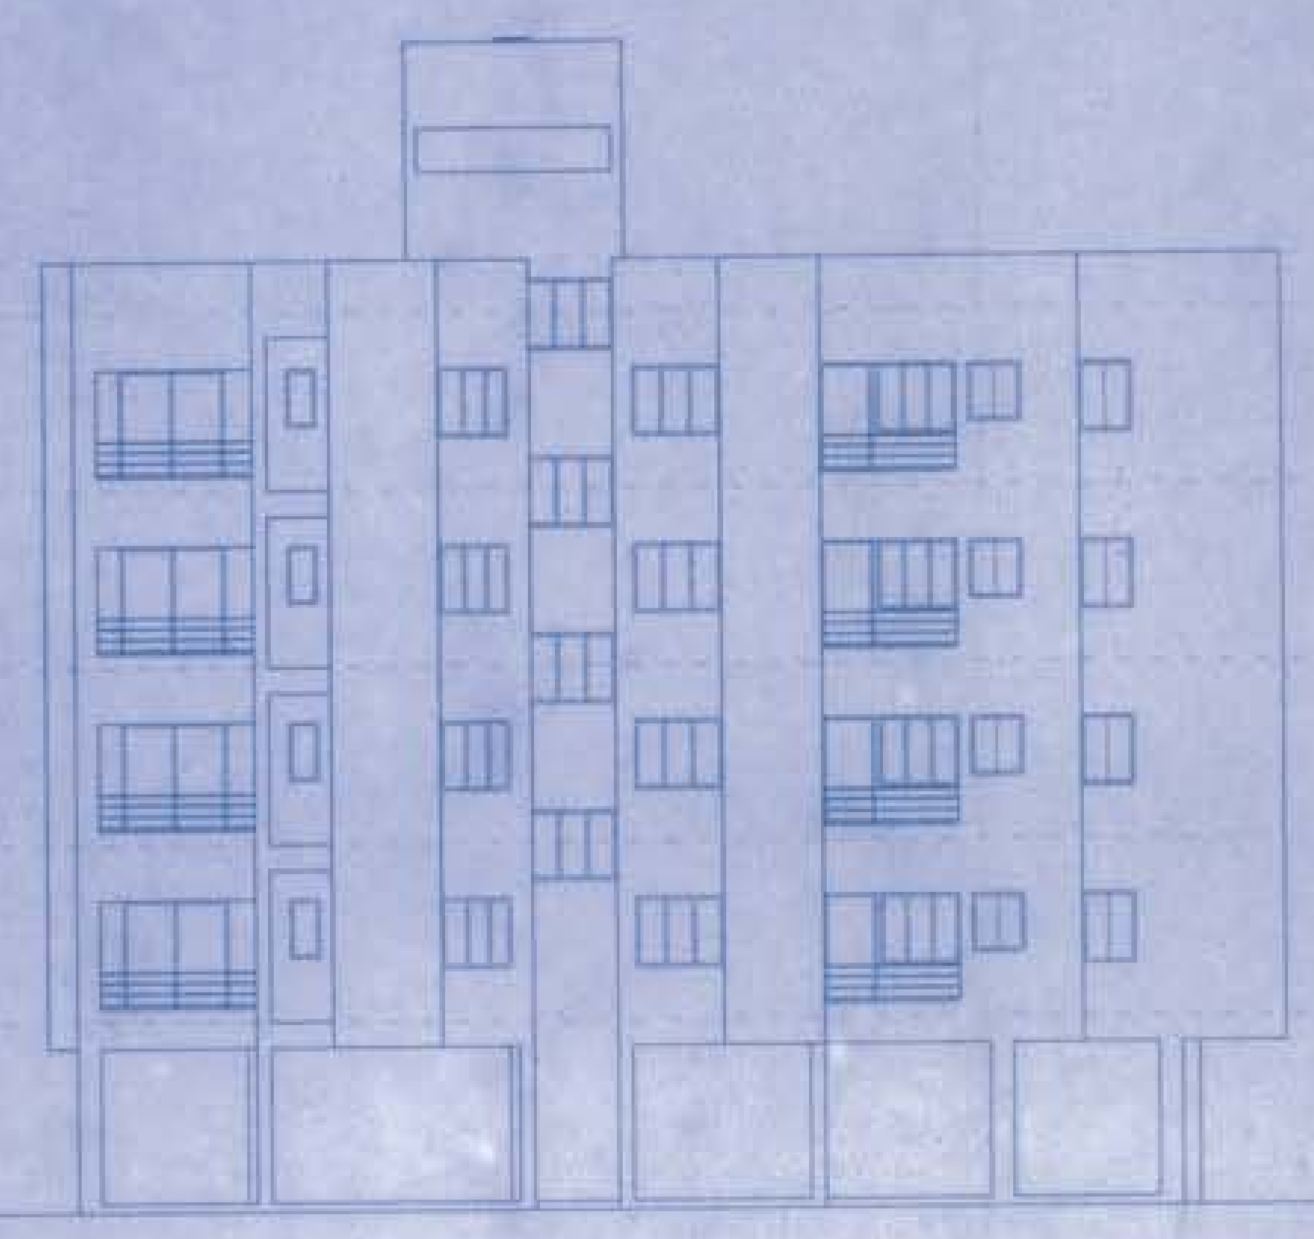

BLOCK 01
FRONT ELEVATION

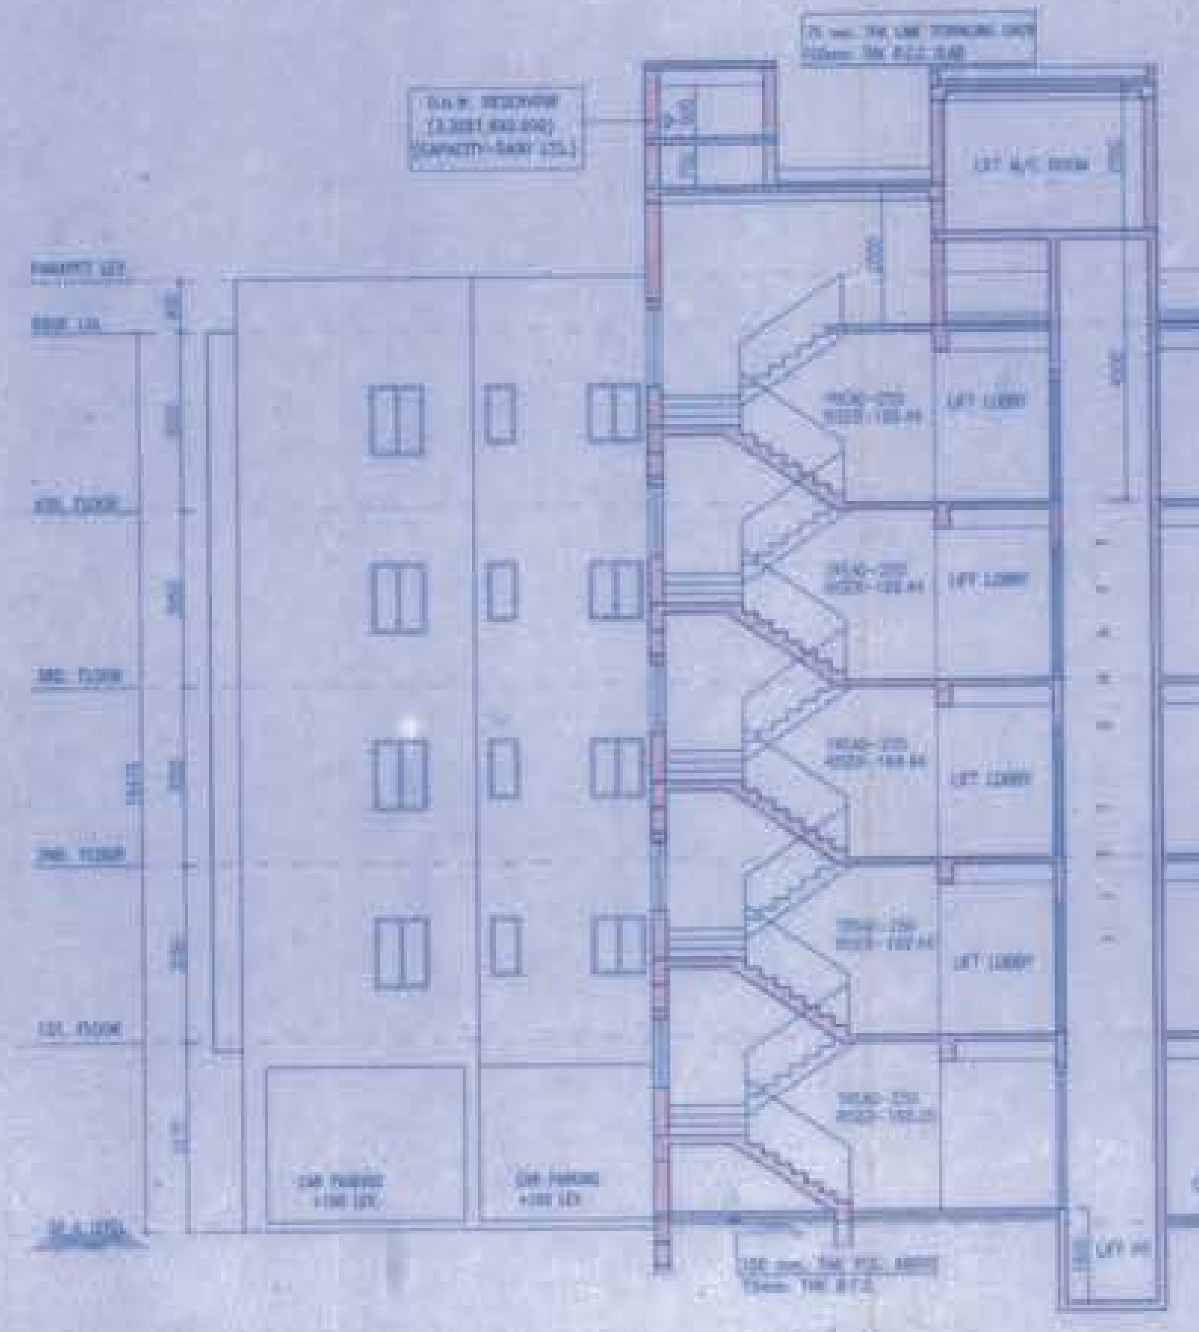

BLOCK 01
SECTION "X-X"

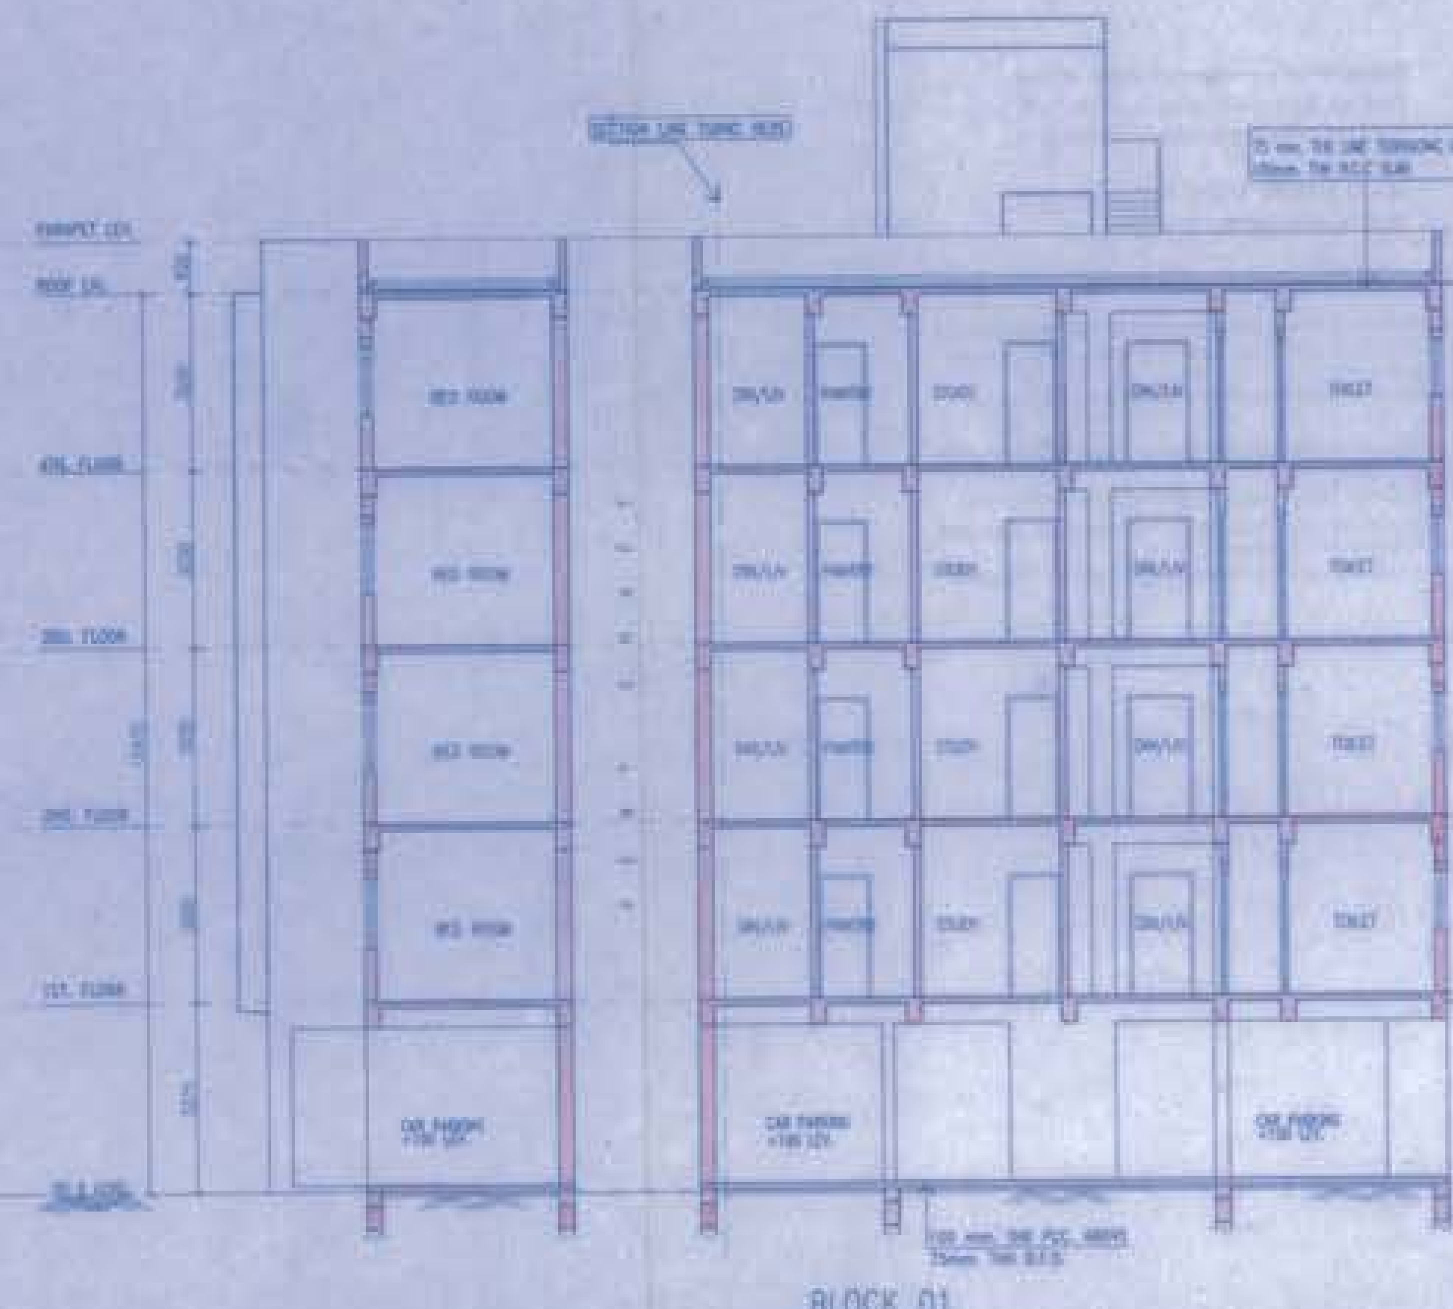

BLOCK 01
SECTION "Y-Y"

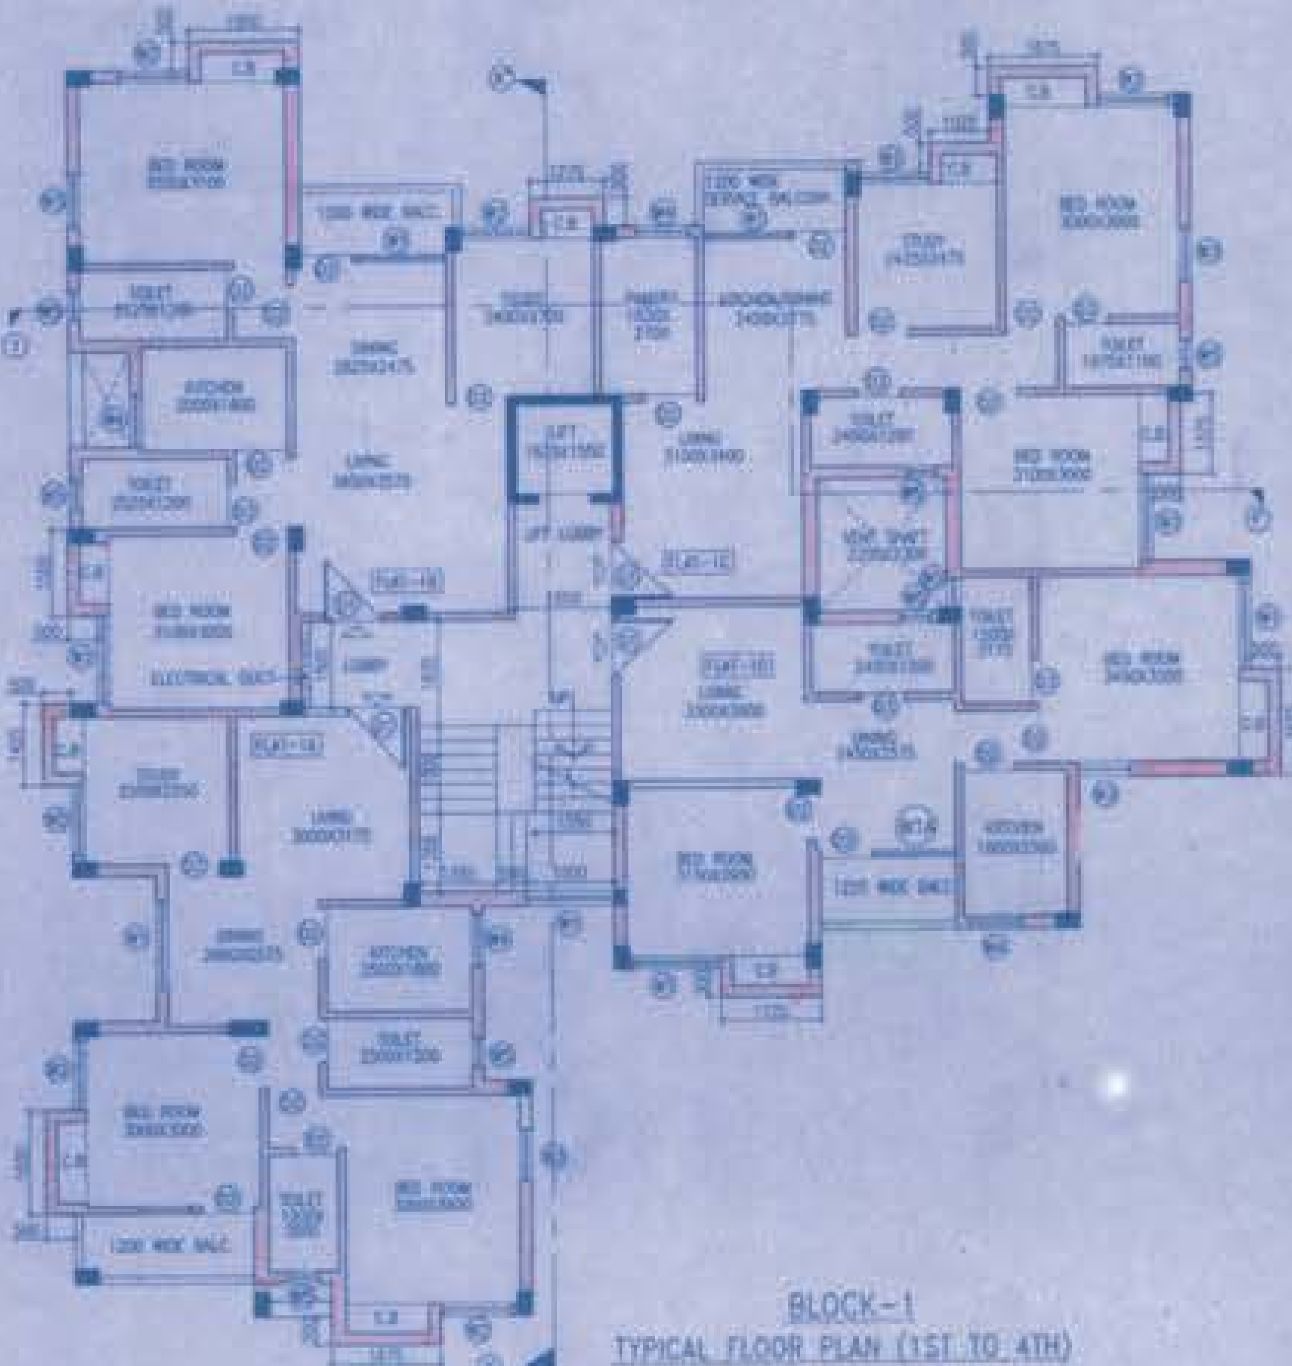

BLOCK-1
TYPICAL FLOOR PLAN (1ST TO 4TH)

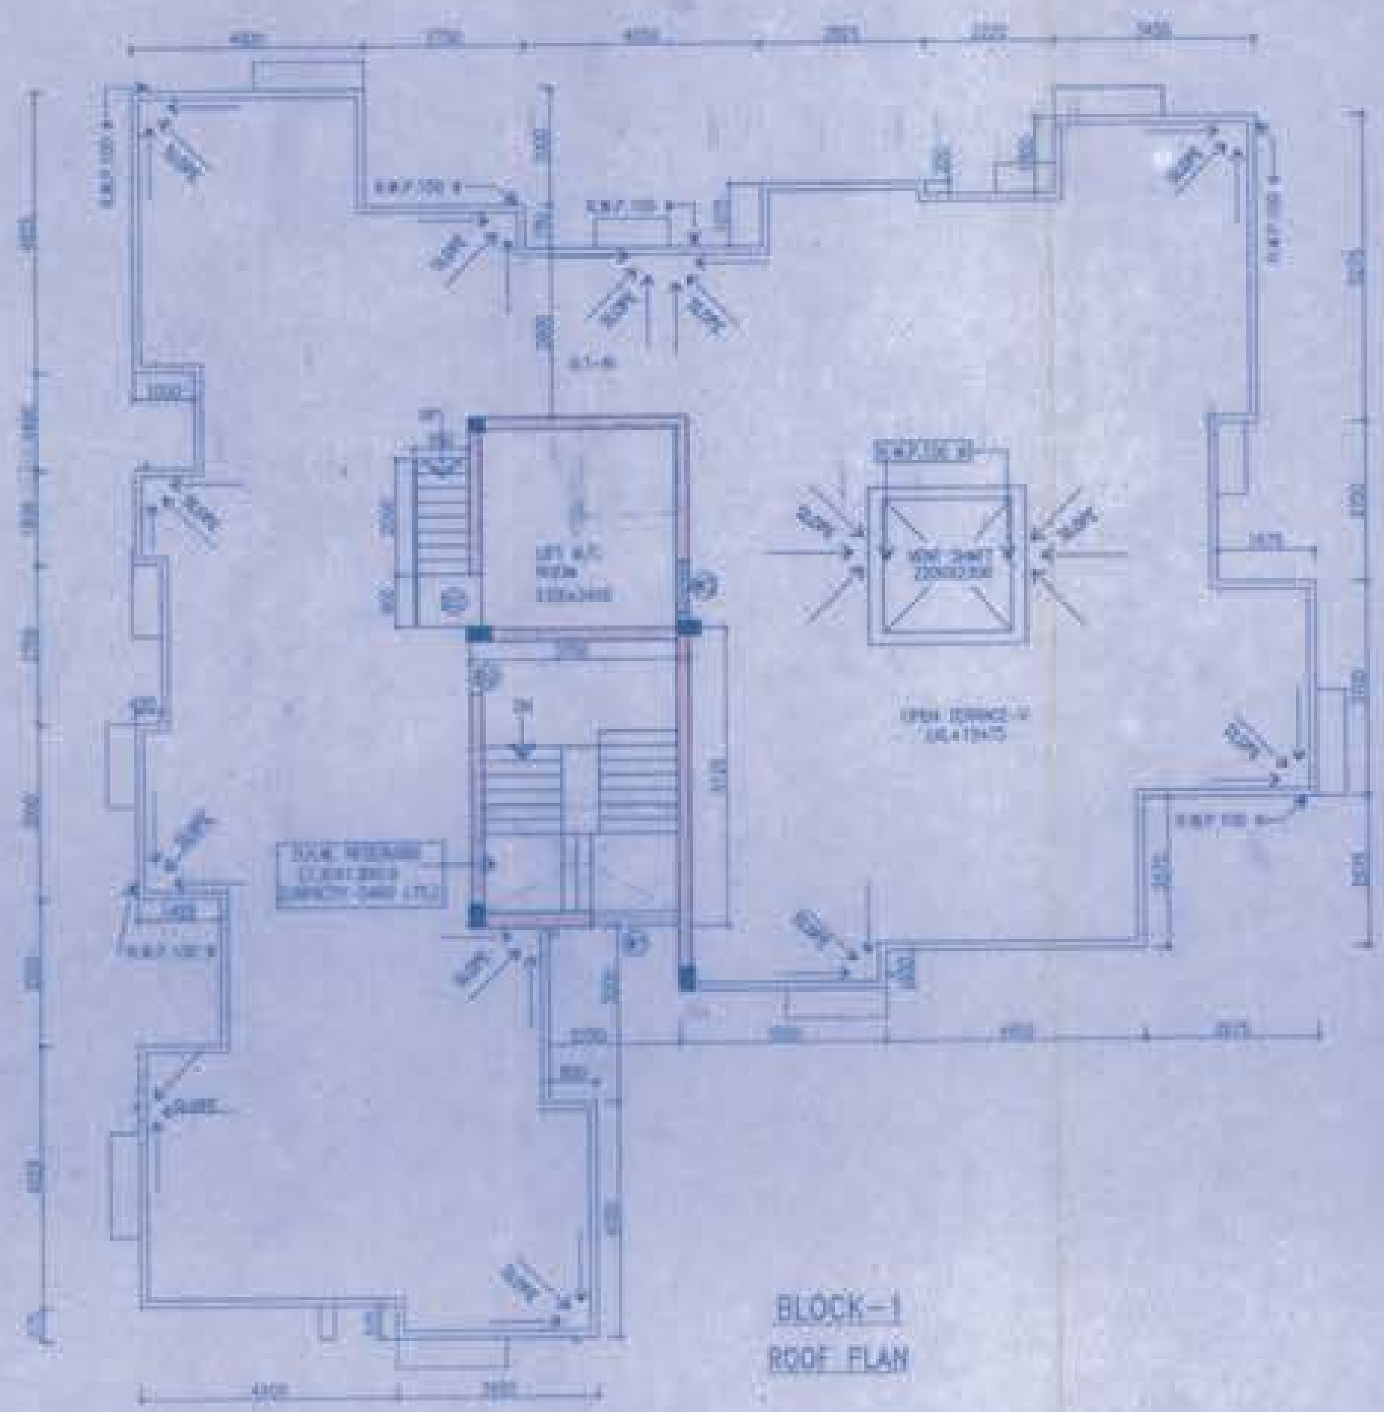

BLOCK-1
ROOF PLAN

SPECIFICATION OF CONSTRUCTION :-

DOOR & WINDOW SCHEDULE

CERTIFICATE OF STRUCTURAL ENGINEER :

SIGNATURE OF E.S.E.

MADHUMOY HALDER
Registered Architect
EBA-78 Reg. No. - CA / 2010 / 50694
SIGNATURE OF ARCHITECT

ALOK ROY
Enlisted Geotechnical Engineer
Rajpur-Sonarpur Municipality

SIGNATURE OF GEOTECHNICAL ENG.

FOR SELF AND LAWFUL CONSTITUTED ATTORNEY OF 1. SRI ARDHENDU SEKHAR SARDAR, 2. SHUBHANGSHU SARDAR, 3. KARUNAMOYEE SARDAR, 4. KUHELI MONDAL, 5. KAKALI DAS, 6. Tapasi Bhadori

AMIT GANGULY
As Lawful Constituted Attorney of
SAMAR DAS

SIGNATURE OF OWNER

OFFICE USE ONLY :

Checked by

PROJECT

PROPOSED (G+4) STORIED RESIDENTIAL BUILDING AT PASCHIM MAHAMAYAPUR, HOLDING NO-684, RS DAG NO 1231,1236, 1237,1237/1903, KHATIAN NO-511,1792, 1737, J.L. NO.47, MOUZA-BARHANS-FARTABAD, UNDER RAJPUR SONARPUR MUNICIPALITY, WARD NO -28, KOLKATA

BLOCK NAME : BLOCK 01

SHEET TITLE :
FLOOR PLAN, ROOF PLAN, SECTION, ELEVATION & DOOR AND WINDOWS SCHEDULE

DRAWING NO.- T3A/G.G./HALUD KHET/SARC/ARC/03

DATE : 30.12.2016

DRAFT BY : T.S.

SCALE : 1:100
(UNLESS OTHERWISE MENTIONED)

APPROVED
Plan No. 312/09/28/35 Dated 31/03/2017
Valid Upto 31/03/2022

Partha Gupta
Municipal Engineer

Dr. Pallab Das
Chairman

RAJPUR-SONARPUR MUNICIPALITY