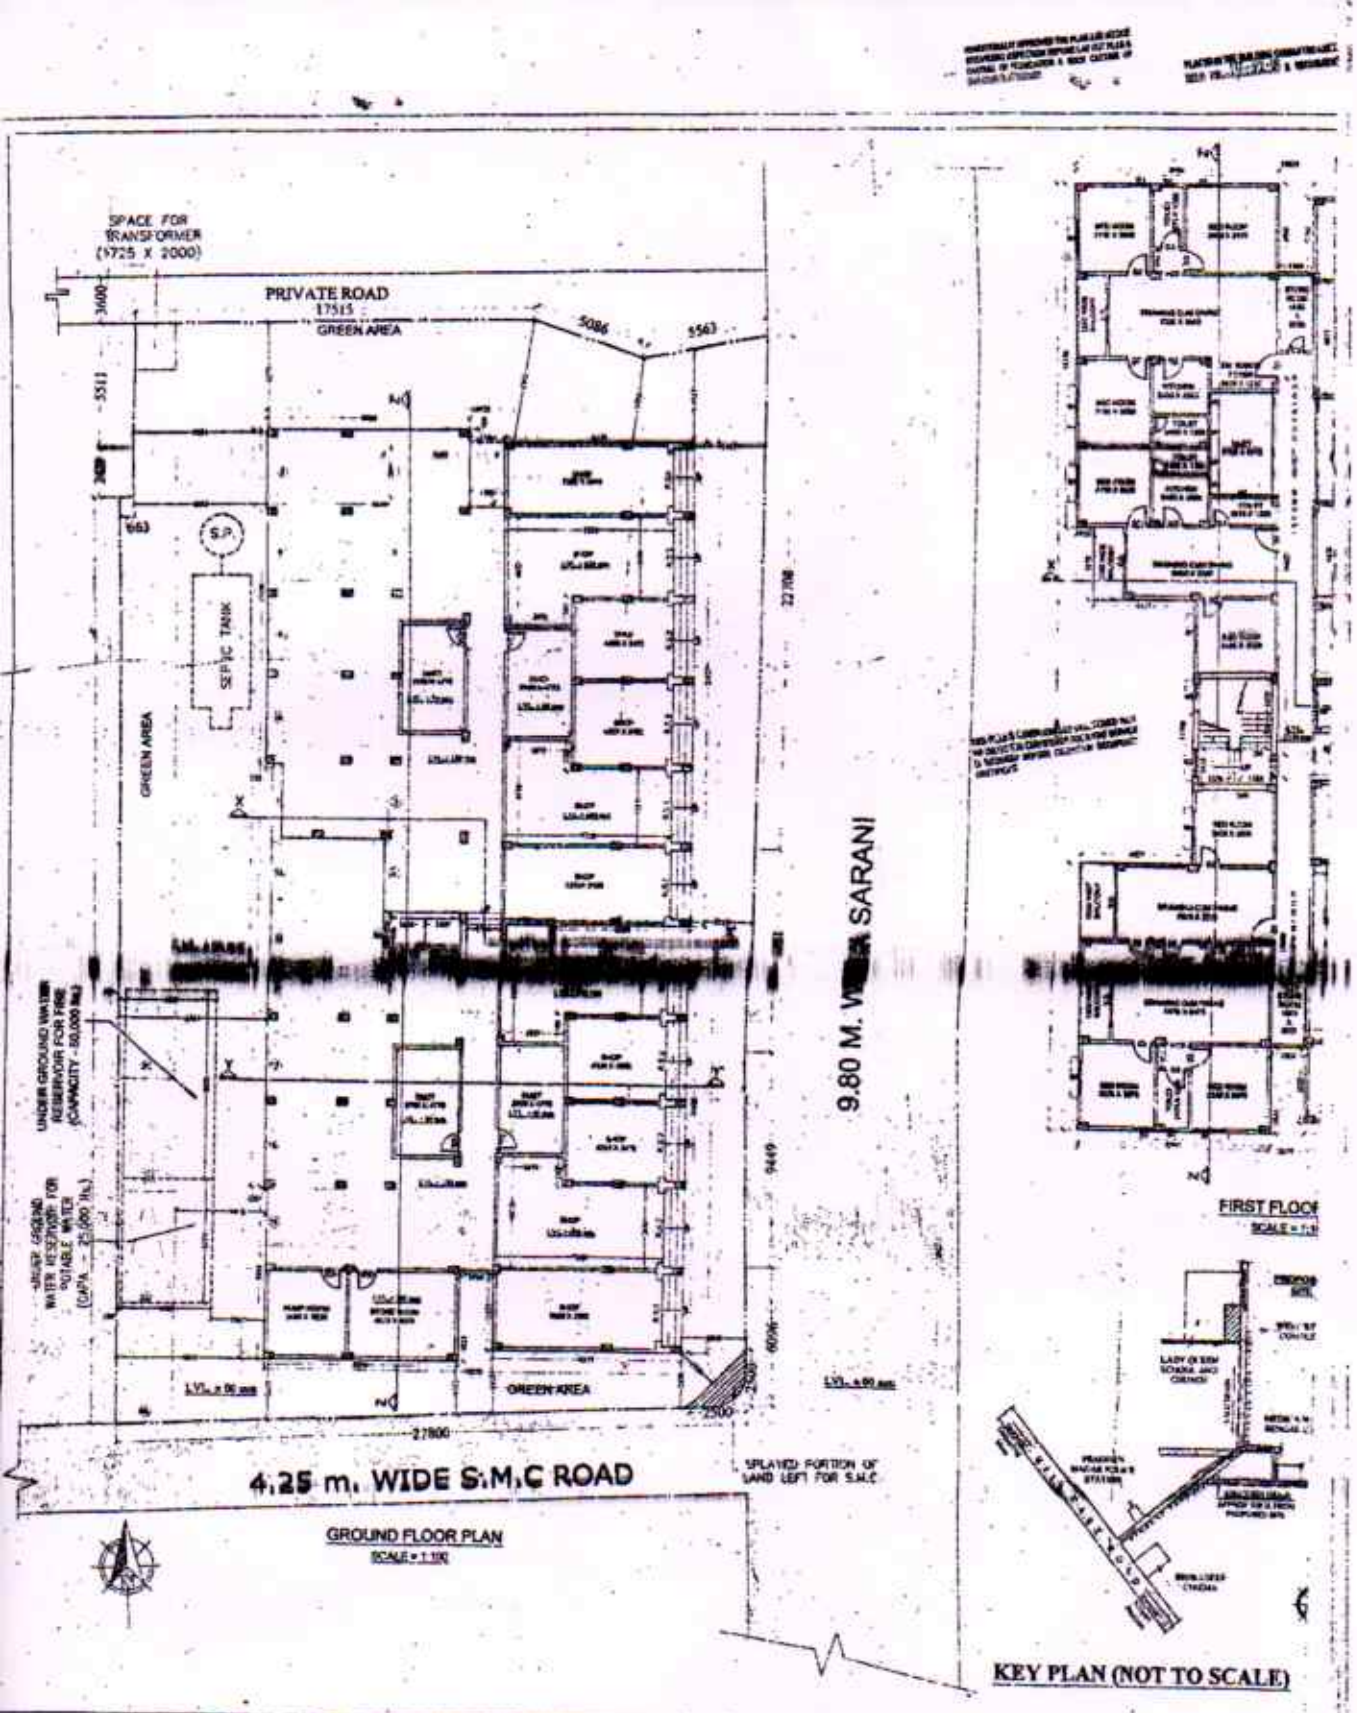
SPACE FOR TRANSFORMER (1725 X 2000)
PRIVATE ROAD
17515
GREEN AREA
5086
5563
5511
3600
663
SEPTIC TANK
GREEN AREA
22708
9449
6096
2500
UNDER GROUND WATER RESERVOIR FOR FIRE (CAPACITY - 50,000 ltrs.)
UNDER GROUND WATER RESERVOIR FOR SUITABLE WATER (CAPA. - 25,000 ltrs.)
GREEN AREA
27800
9.80 M. WIDE SARANI
4.25 m. WIDE S.M.C ROAD
SPLAYED PORTION OF LAND LEFT FOR S.M.C
GROUND FLOOR PLAN
SCALE : 1:100
FIRST FLOOR
SCALE : 1:100
KEY PLAN (NOT TO SCALE)